


Qty. 2

Built up Stainless steel Circle with Laser cut face, backed up with opal acrylic.

Housing WARM WHITE LED's approx 3000k

For face and halo illumination.

Approximately 300 cd/m

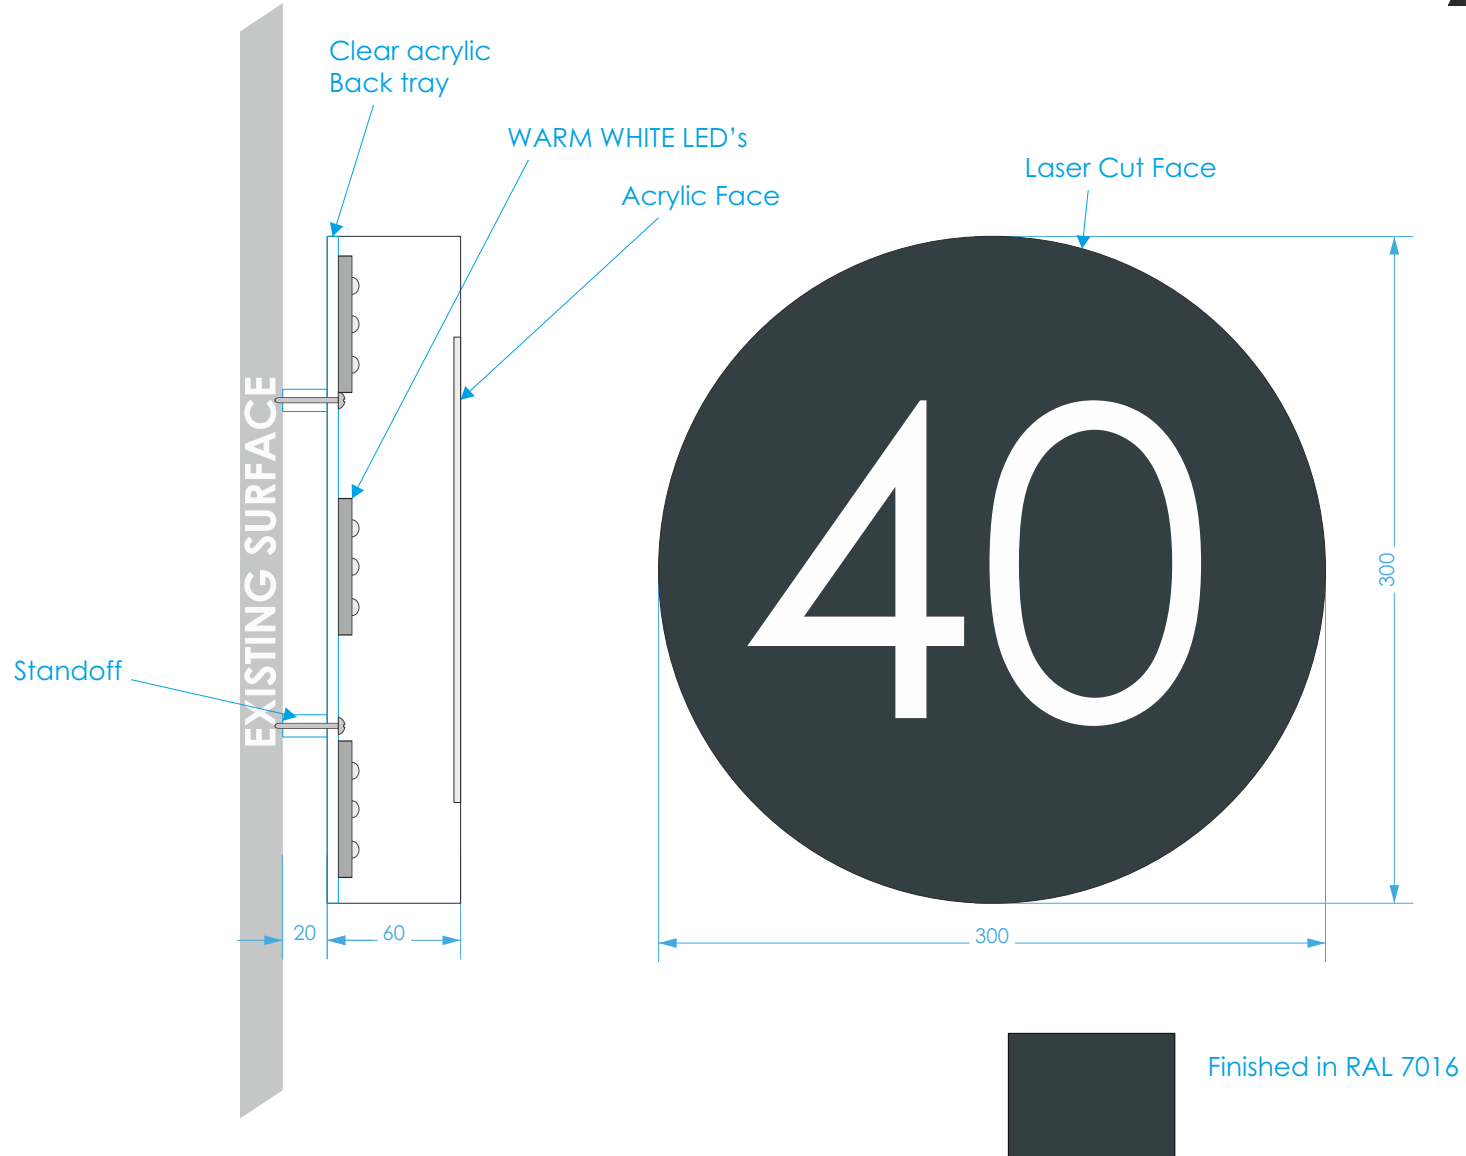

Dimensions in mm unless otherwise stated

4 Sandy Lane North
Wallington
Surrey
SM6 8JX
Tel: 020 8646 9886
Fax: 020 8646 9478

Drawn by: Andy

Version: 1

Date: 02/11/2023

Job No: XXXX

To prepare working drawings for your approval, manufacture and supply ready for your collection 2no sign constructed as Built up panel with opal acrylic faces reading "49", approximate overall size of 300mm dia with 80mm returns in RAL7016. The letters would house cold white LEDs producing face and halo illumination. The sign would come complete with power supply unit supplied loose