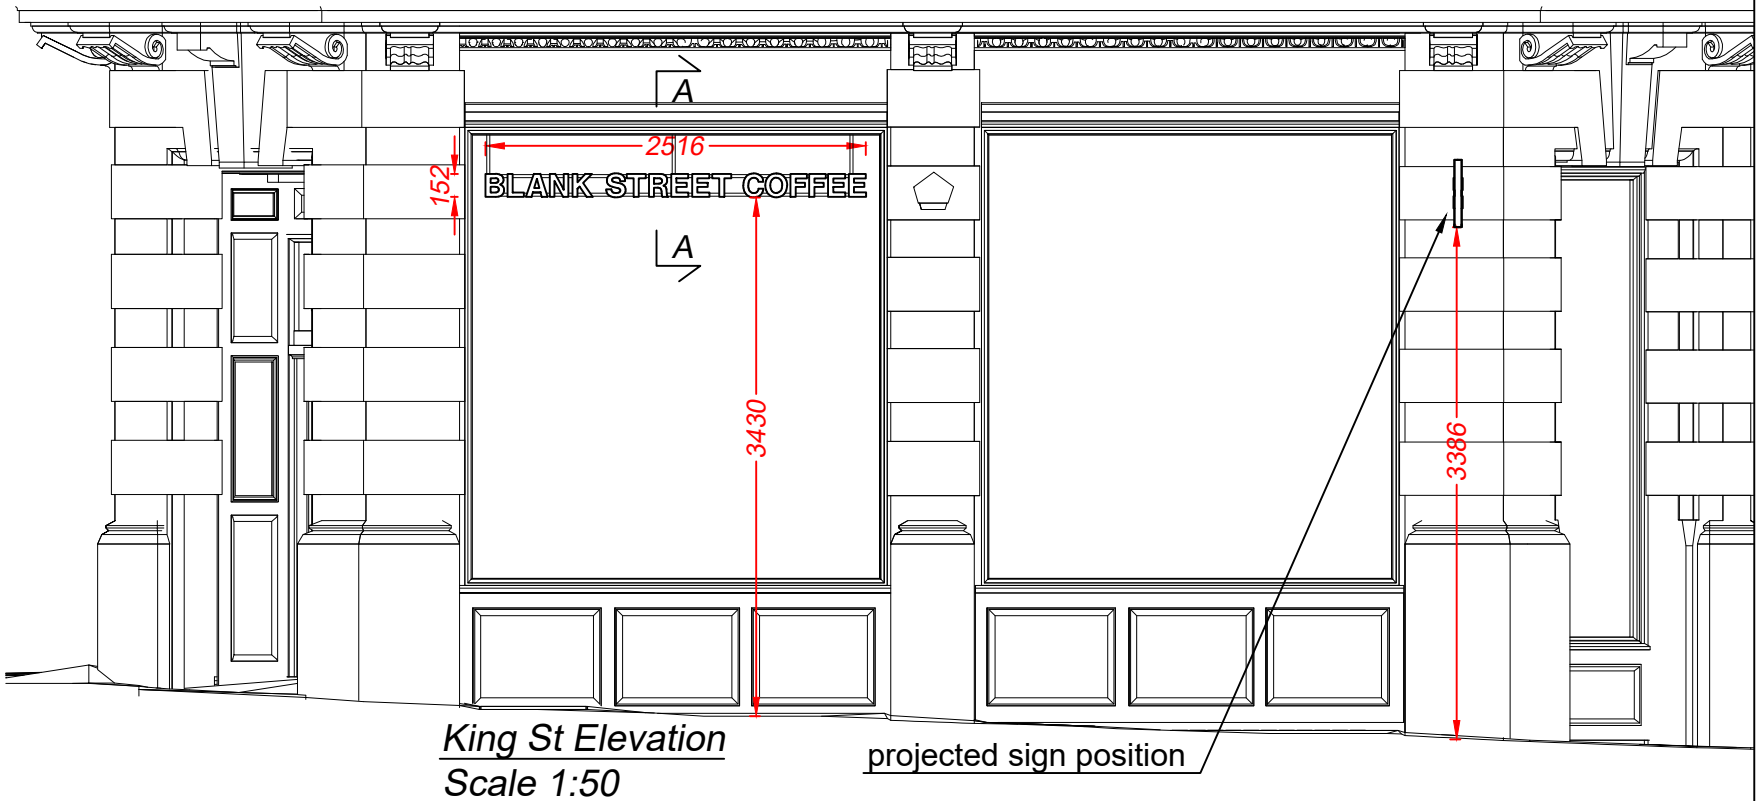
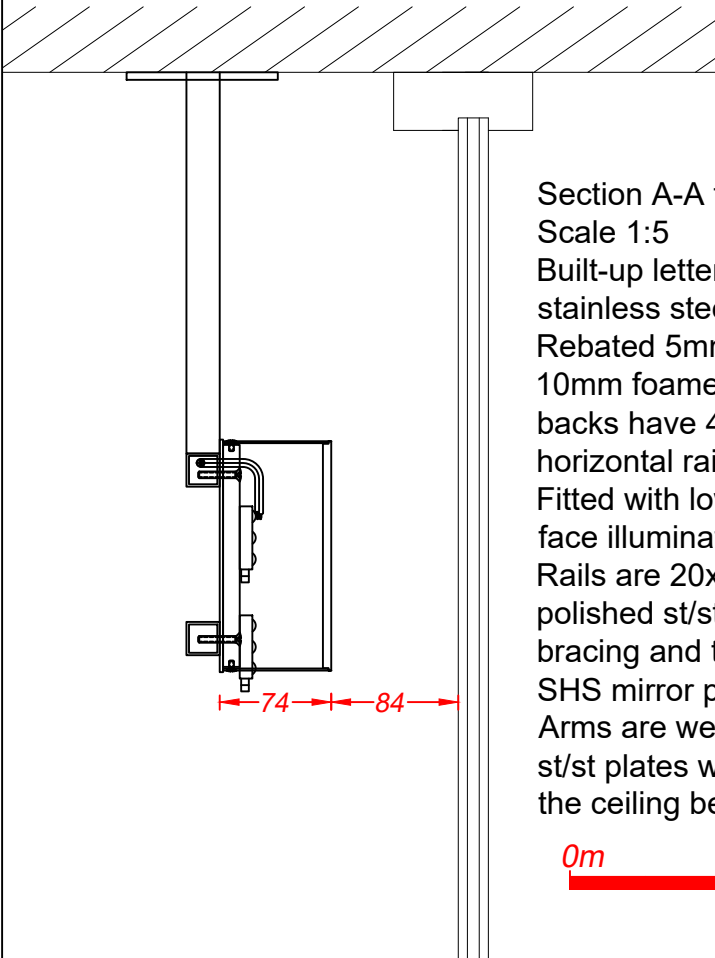
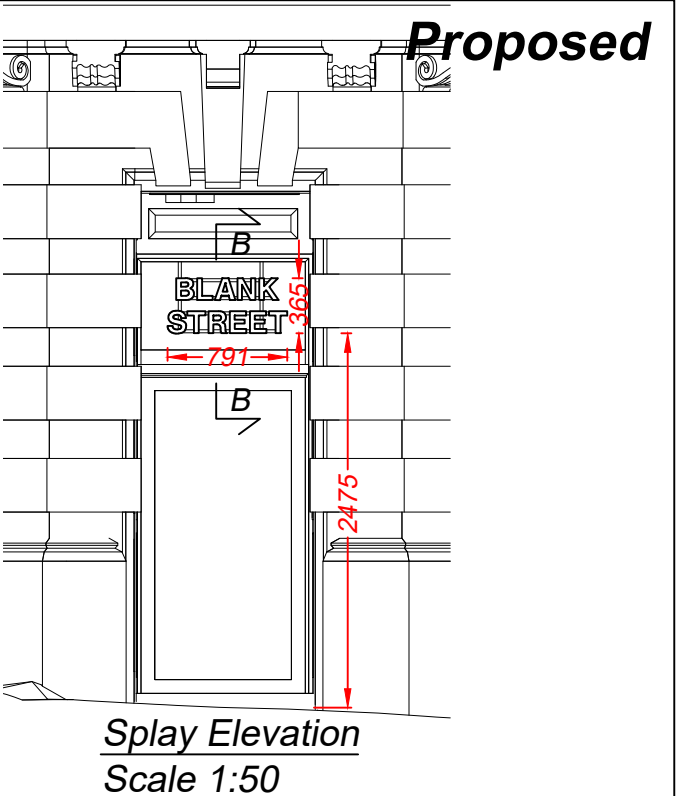
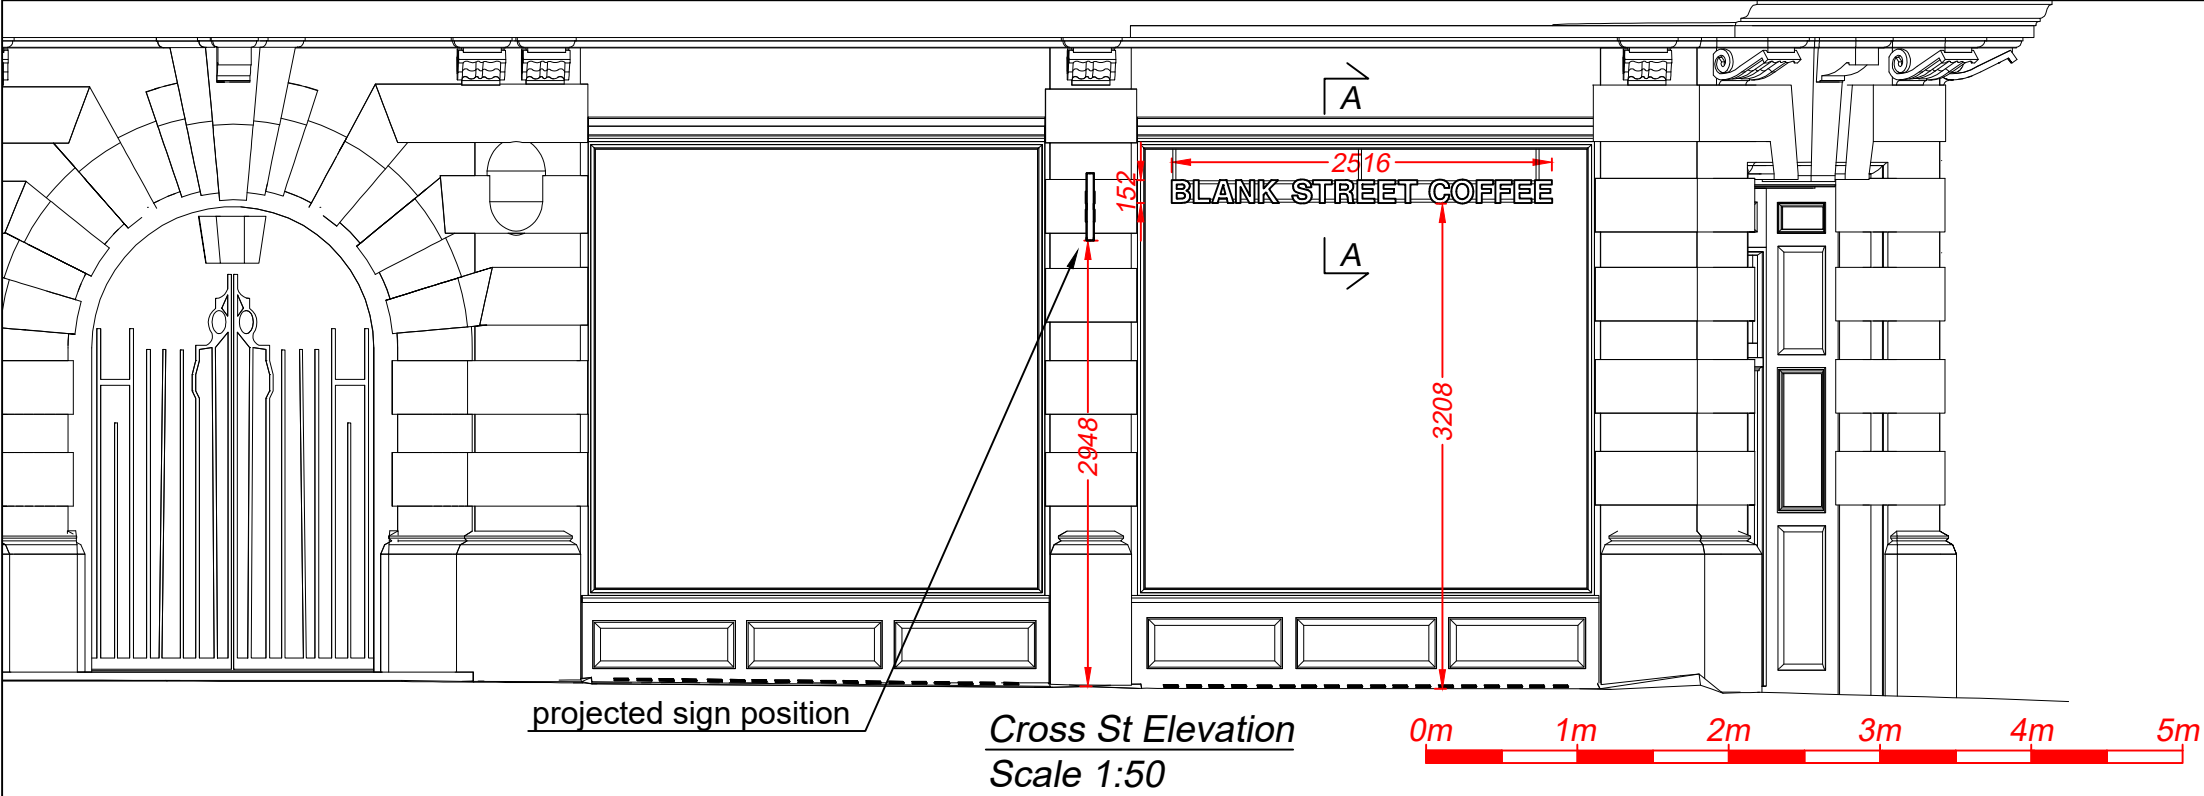


Technical Signs
Floor 1 - Unit 3
Hille Business Centre
132 St Albans Road
Watford, Herts, WD24 4AE
Tel: 01923 811999
Fax: 01923 811998
E-mail: info@technicalsigns.co.uk

Client Blank Street Coffee		
Address/Job details		
Eagle House 62 Cross St Manchester M2 4JQ Proposed Signs		
Job No		
Drawn by DN	Date 11/12/23	
Scale As specified (A3)	Drawing No 596862-2	Rev