



Level 24 - Paving & insulation build ups
Scale 1:20 A3


Level 24 - Roof Door Threshold

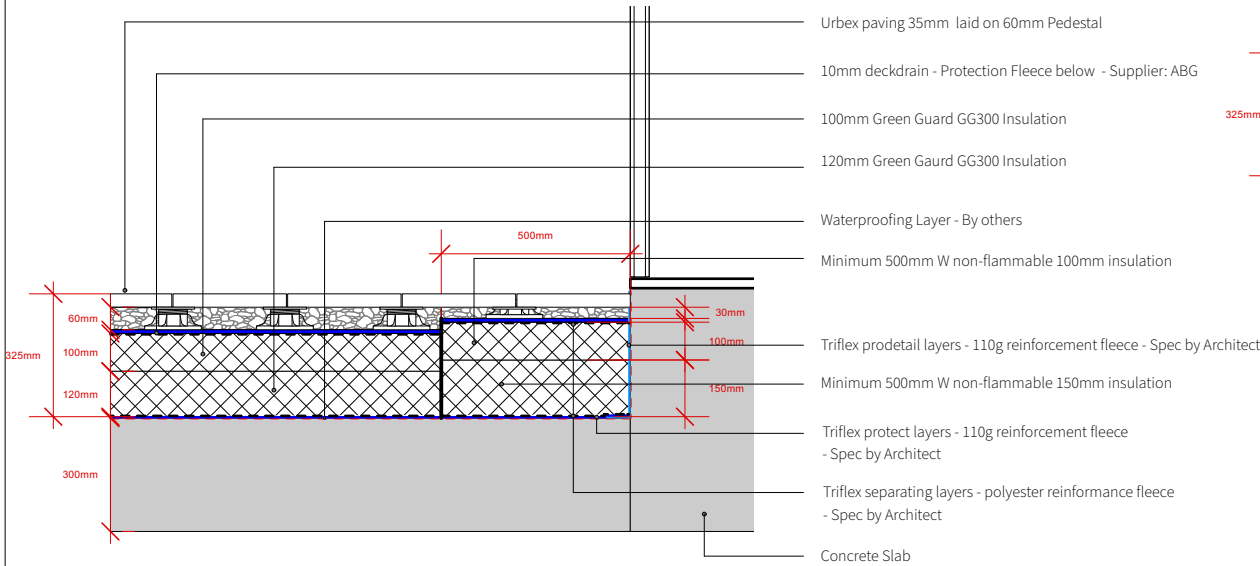


Level 24 - Build Ups

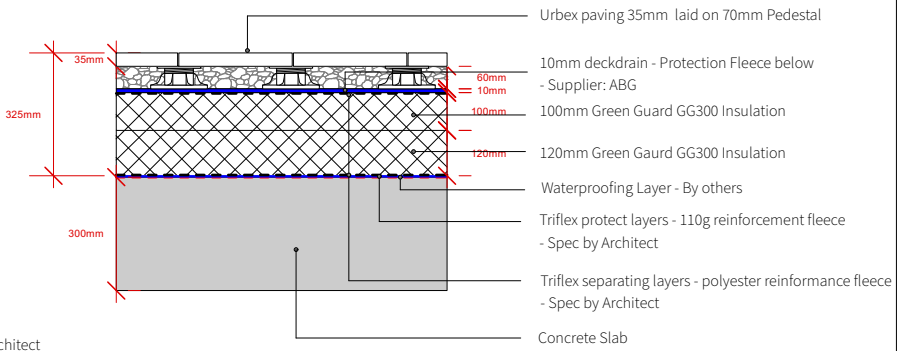

Level 24 - Roof Threshold

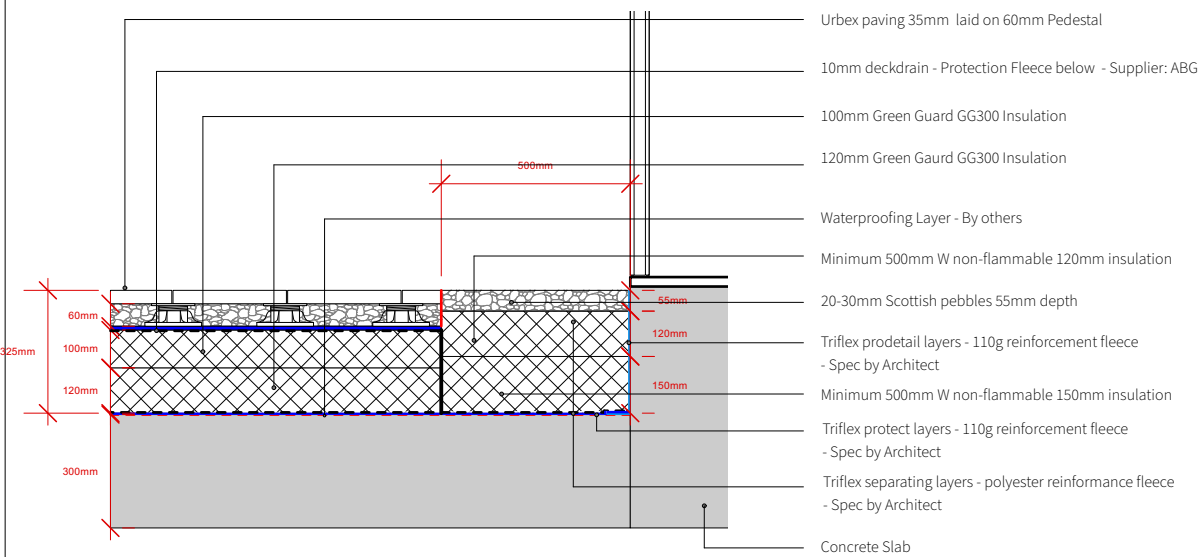


Level 24 - Parapet

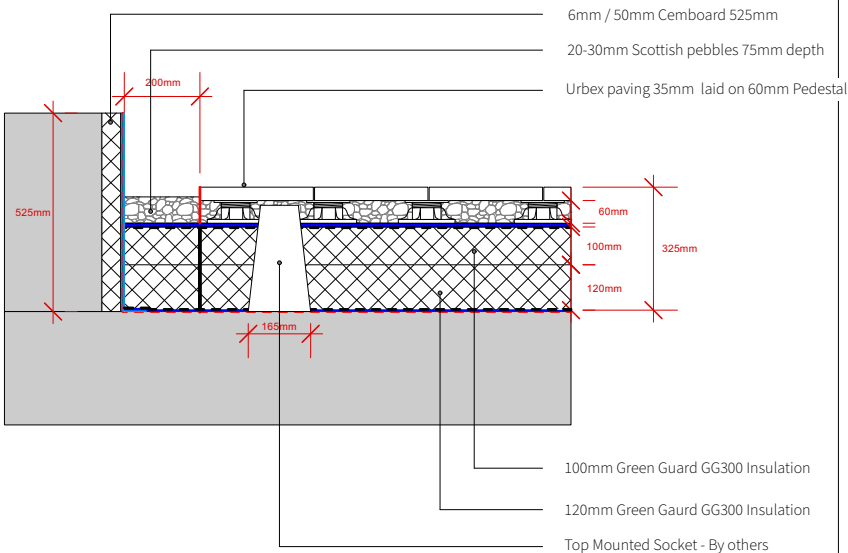


Level Roof - Green Roof & insulation build ups
Scale 1:20 A3

Level Roof - Parapet

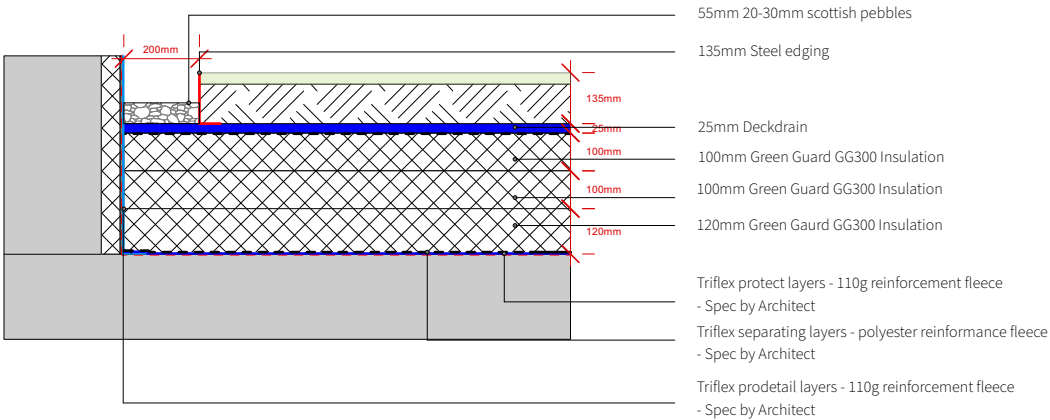

Level Roof - Typical Detail

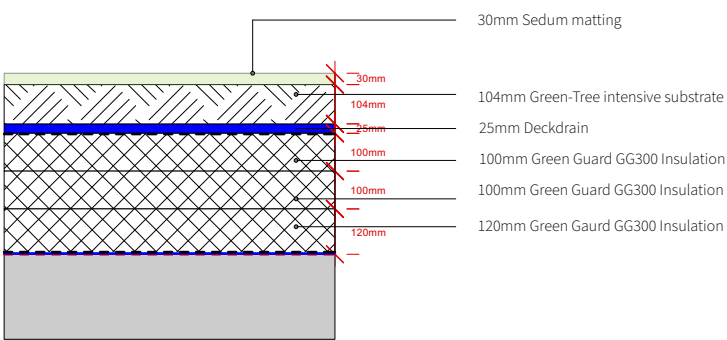

S4-P03	18-01-23	Planning	NW	CB
S4-P02	09-01-23	Planning	NW	CB
S4-P01	11-07-22	Planning	NW	CB
Revision	Date	Description	Drawn	Approved

CLIENT Domis Construction		PROJECT Victoria House		DRAWING Terrace Build Ups	
DATE	11/05/2022	SCALE	1:20	DRAWN	NW
APPROVED	CB	WORKSTAGE	S4	DRAWING NUMBER	1140-WRI-XX-XX-DR-L-5002
		SUITABILITY	S4	REVISION	P03

WRIGHT LANDSCAPES LIMITED



E: info@wrightlandscapes.co.uk
W: www.wrightlandscapes.co.uk
T: 01244 541959

HEAD OFFICE
Moss Lane, Moore, Warrington,
WA4 6UZ

No dimensions are to be scaled from this drawing. All dimensions are to be checked on site.
Area measurements for indicative purposes only.

This drawing is the property of Wright Landscapes Limited. No part of the drawing may be reproduced in any manner without permission from Wright Landscape.

© Wright Landscapes Limited