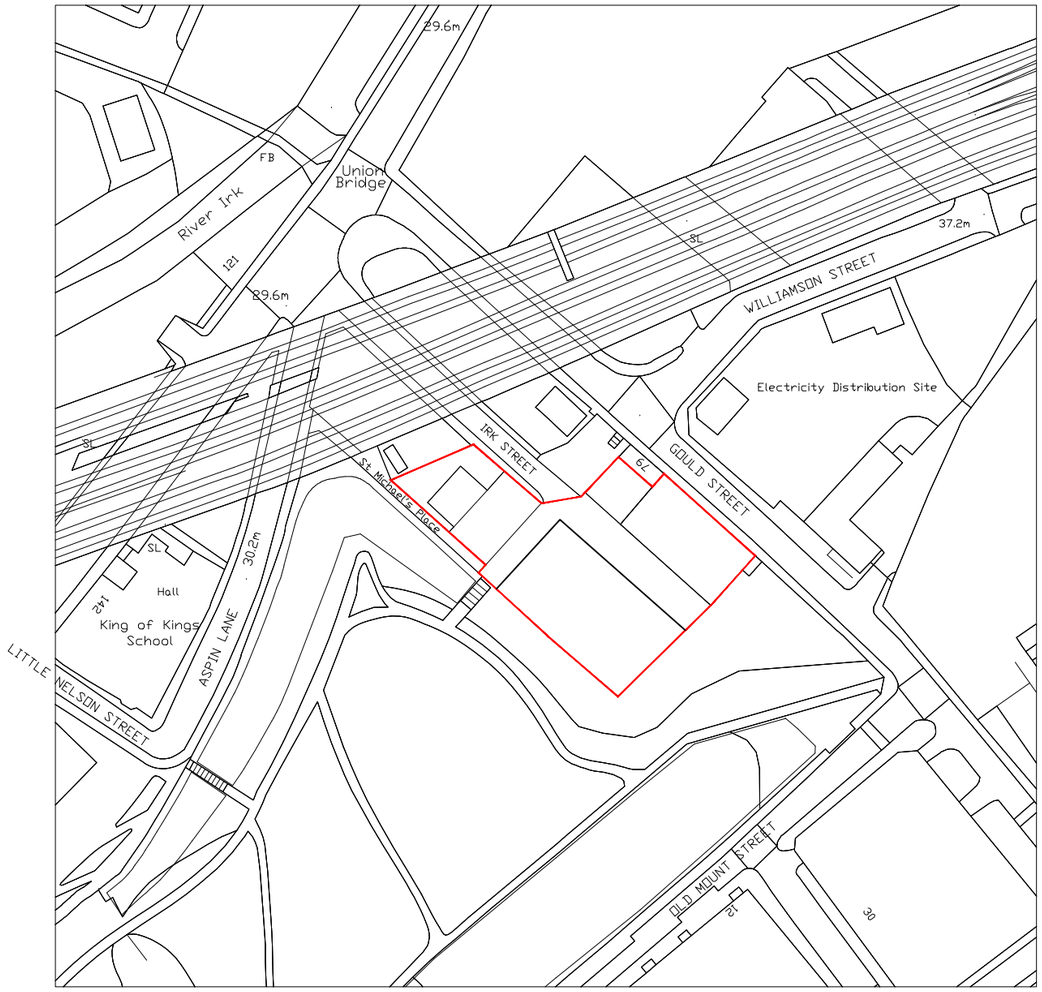

SCALE: 1:1250

0m 5m 10m 20m 30m 40m

SOURCES OF INFORMATION

MasterMap (OS Plan)

ALL INFORMATION DISPLAYED IS SUBJECT TO A COMPLETE VERIFIABLE SITE SURVEY BEING UNDERTAKEN. GIA TAKES NO RESPONSIBILITY ON THE ACCURACY OR RELIABILITY OF THE DISPLAYED DATA SINCE A VERIFIED SITE SURVEY WAS NOT MADE AVAILABLE PRIOR TO THE GENERATION OF SUCH INFORMATION.

SITE BOUNDARY
1817sqm/ 0.1817 Hectares (Ha)

REV	DATE	INITIALS	NOTES
C	16.06.23	GC	Green hatch removed.
B	15.06.23	GC	Amendment to red line boundary and change in scale.
A	14.06.23	GC	Amendment to red line boundary and right of way hatch added.

NOTES:

N.B. DO NOT SCALE OFF THIS DRAWING

PROJECT:

PLOT 4 IRK STREET
CHEETHAM HILL
MANCHESTER, M4 4JT

DRAWING NAME:

Location Plan

DWN BY	SCALE	CHK BY	STATUS	DATE
SP	1:1250	GC	–	JUN–23
PROJ No.	REL No.	IS No.	DWG No.	REV No.
BC0333	–	–	LP01	C

gia
2 Commercial St.
Manchester
M15 4RQ
t 0161 672 5101
mail@gia.uk.com
www.gia.uk.com
MANCHESTER • LONDON