


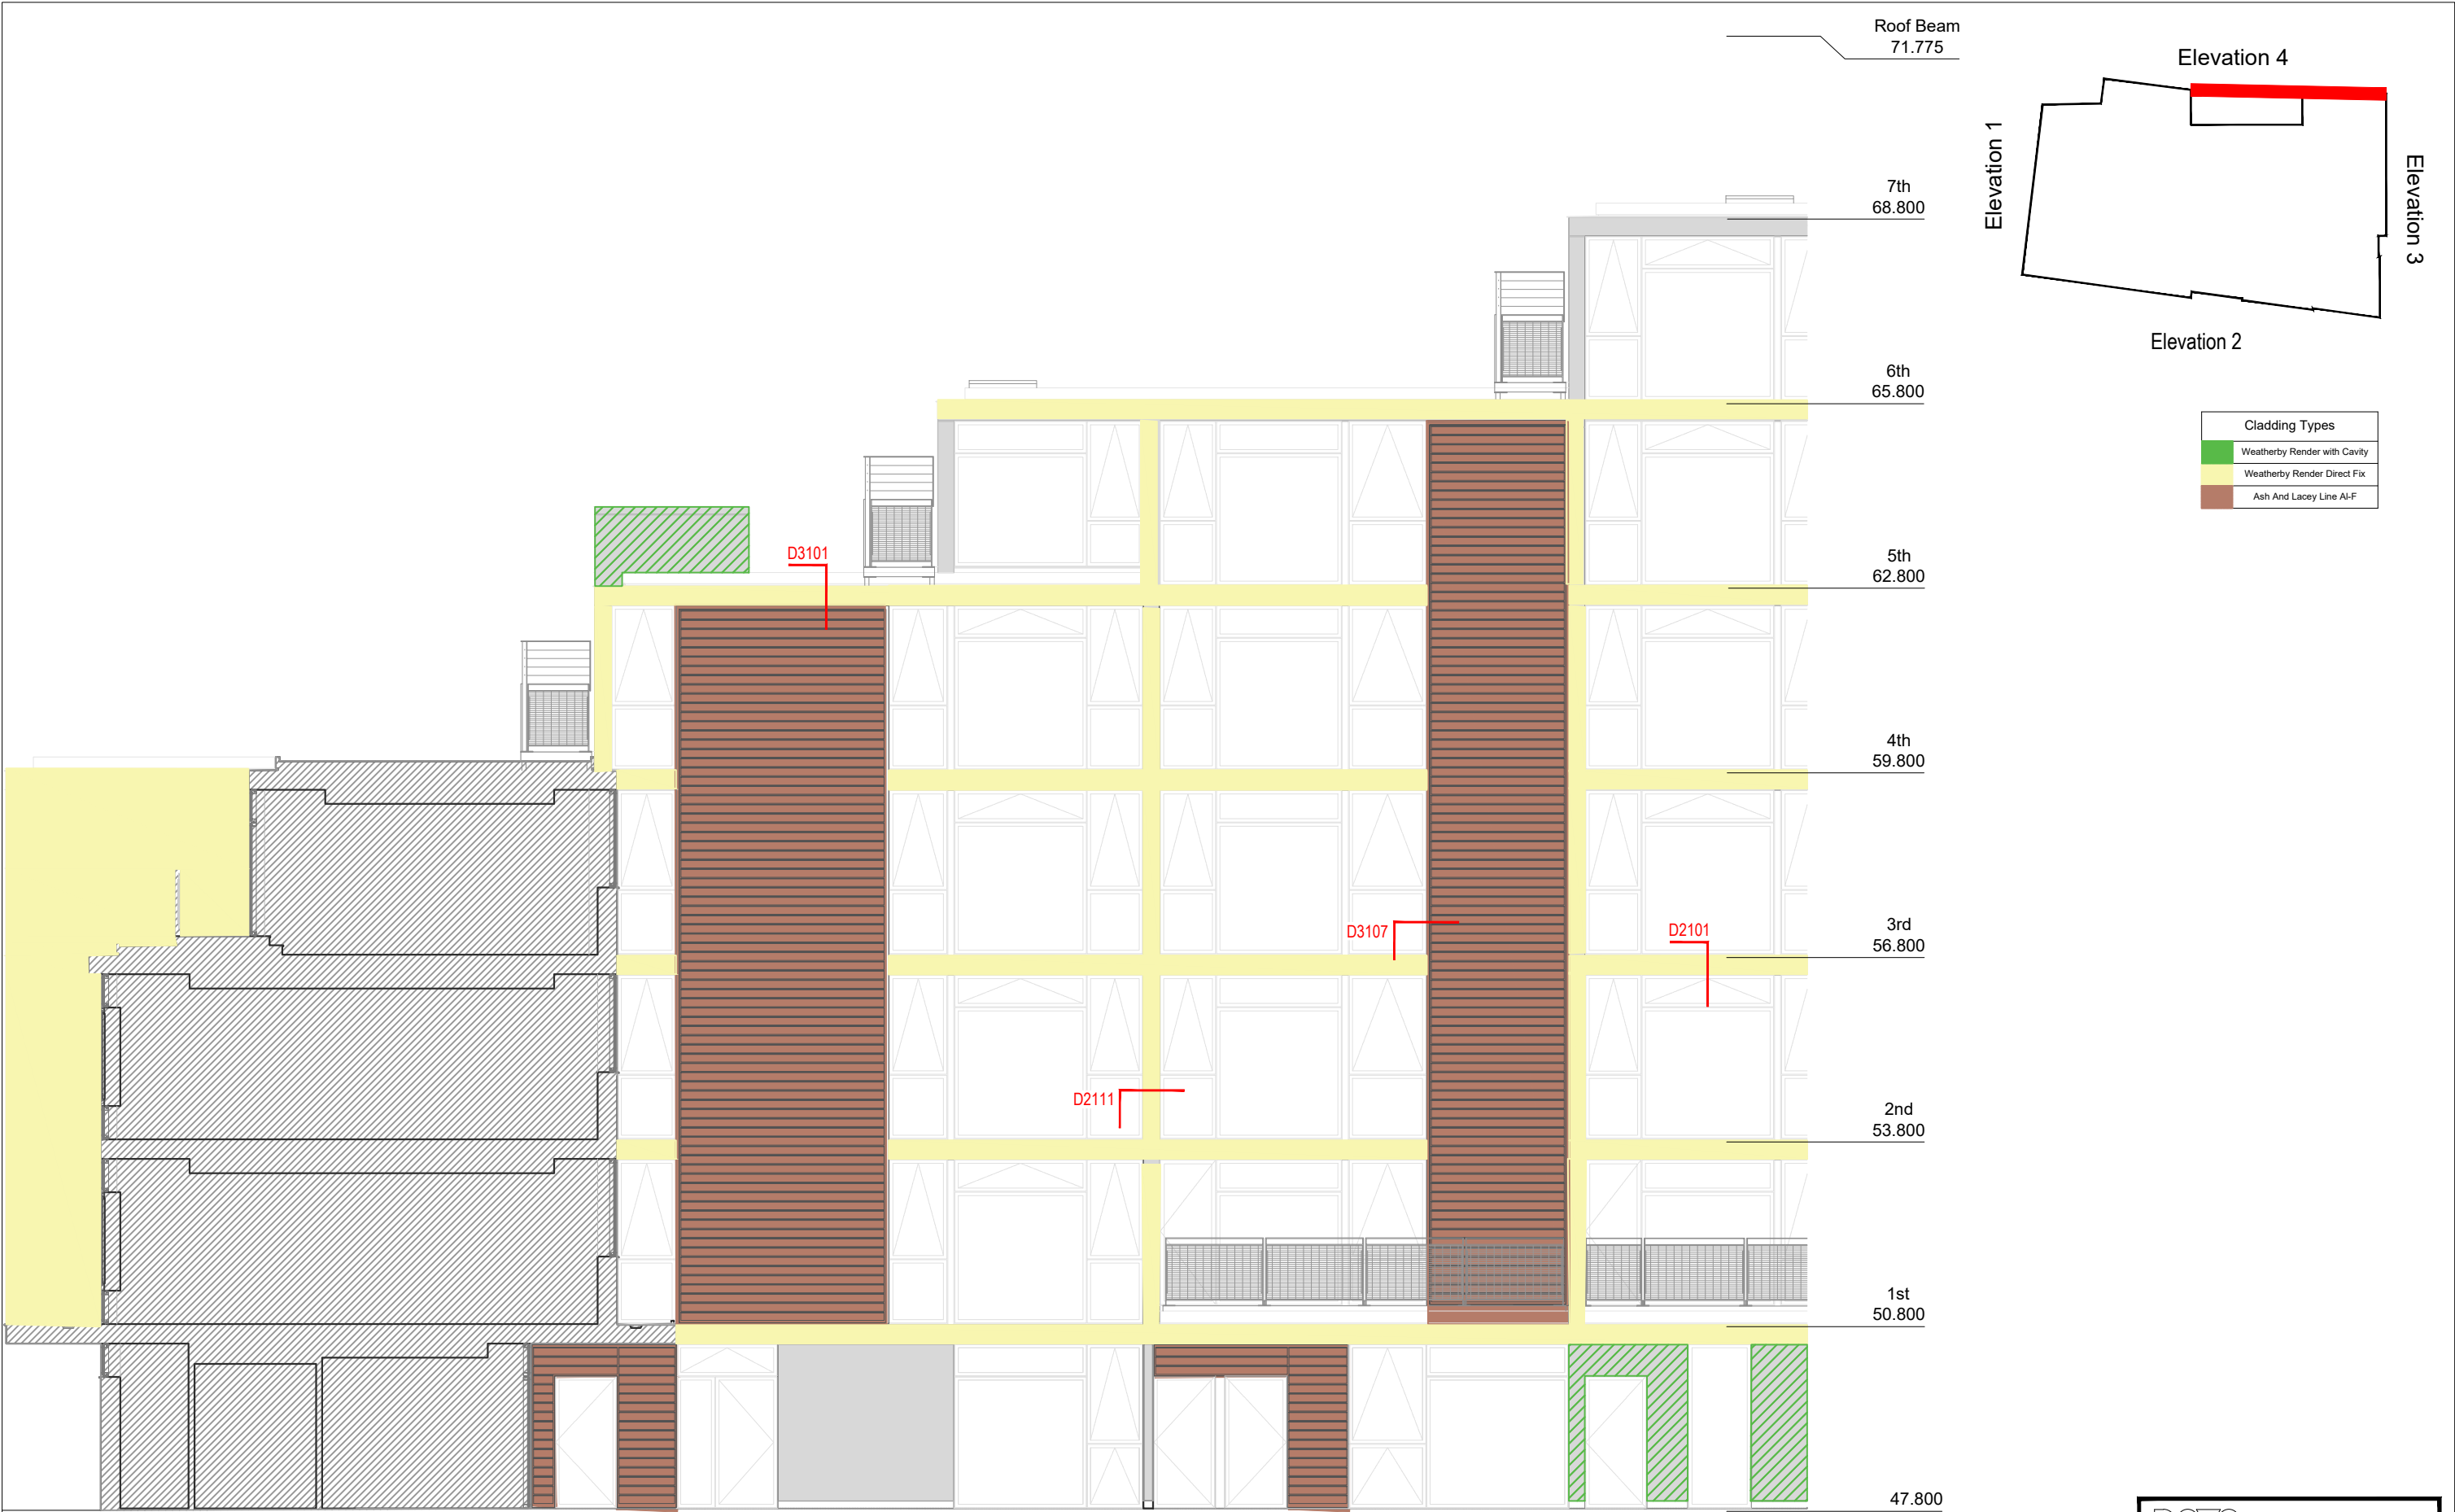

Novo Facades LTD
74 Broadway
Peterborough
PE11SU
Tel 01733 639020
www.novofacades.co.uk

Architects Returned Drawing Status

☐ STATUS A ☐ STATUS B ☐ STATUS C

Project Title

Design House

Drawing Title

Scale

1:100@A3

Location

M4 1HS

Elevation 4- sheet 1

Drawn by

NS

Date 30.05.2023

Checked by

MM

Date

Drawing No

NV369-DRG-SUB-EL1004

Rev

P1

Sheet 01 of 01

GENERAL NOTES:
DIMENSIONS ARE FOR INSTALLATION PURPOSES ONLY.
SITE DIMENSIONS MAY VARY. ANY DIMENSIONS ARE TO BE CONFIRMED ON SITE.