




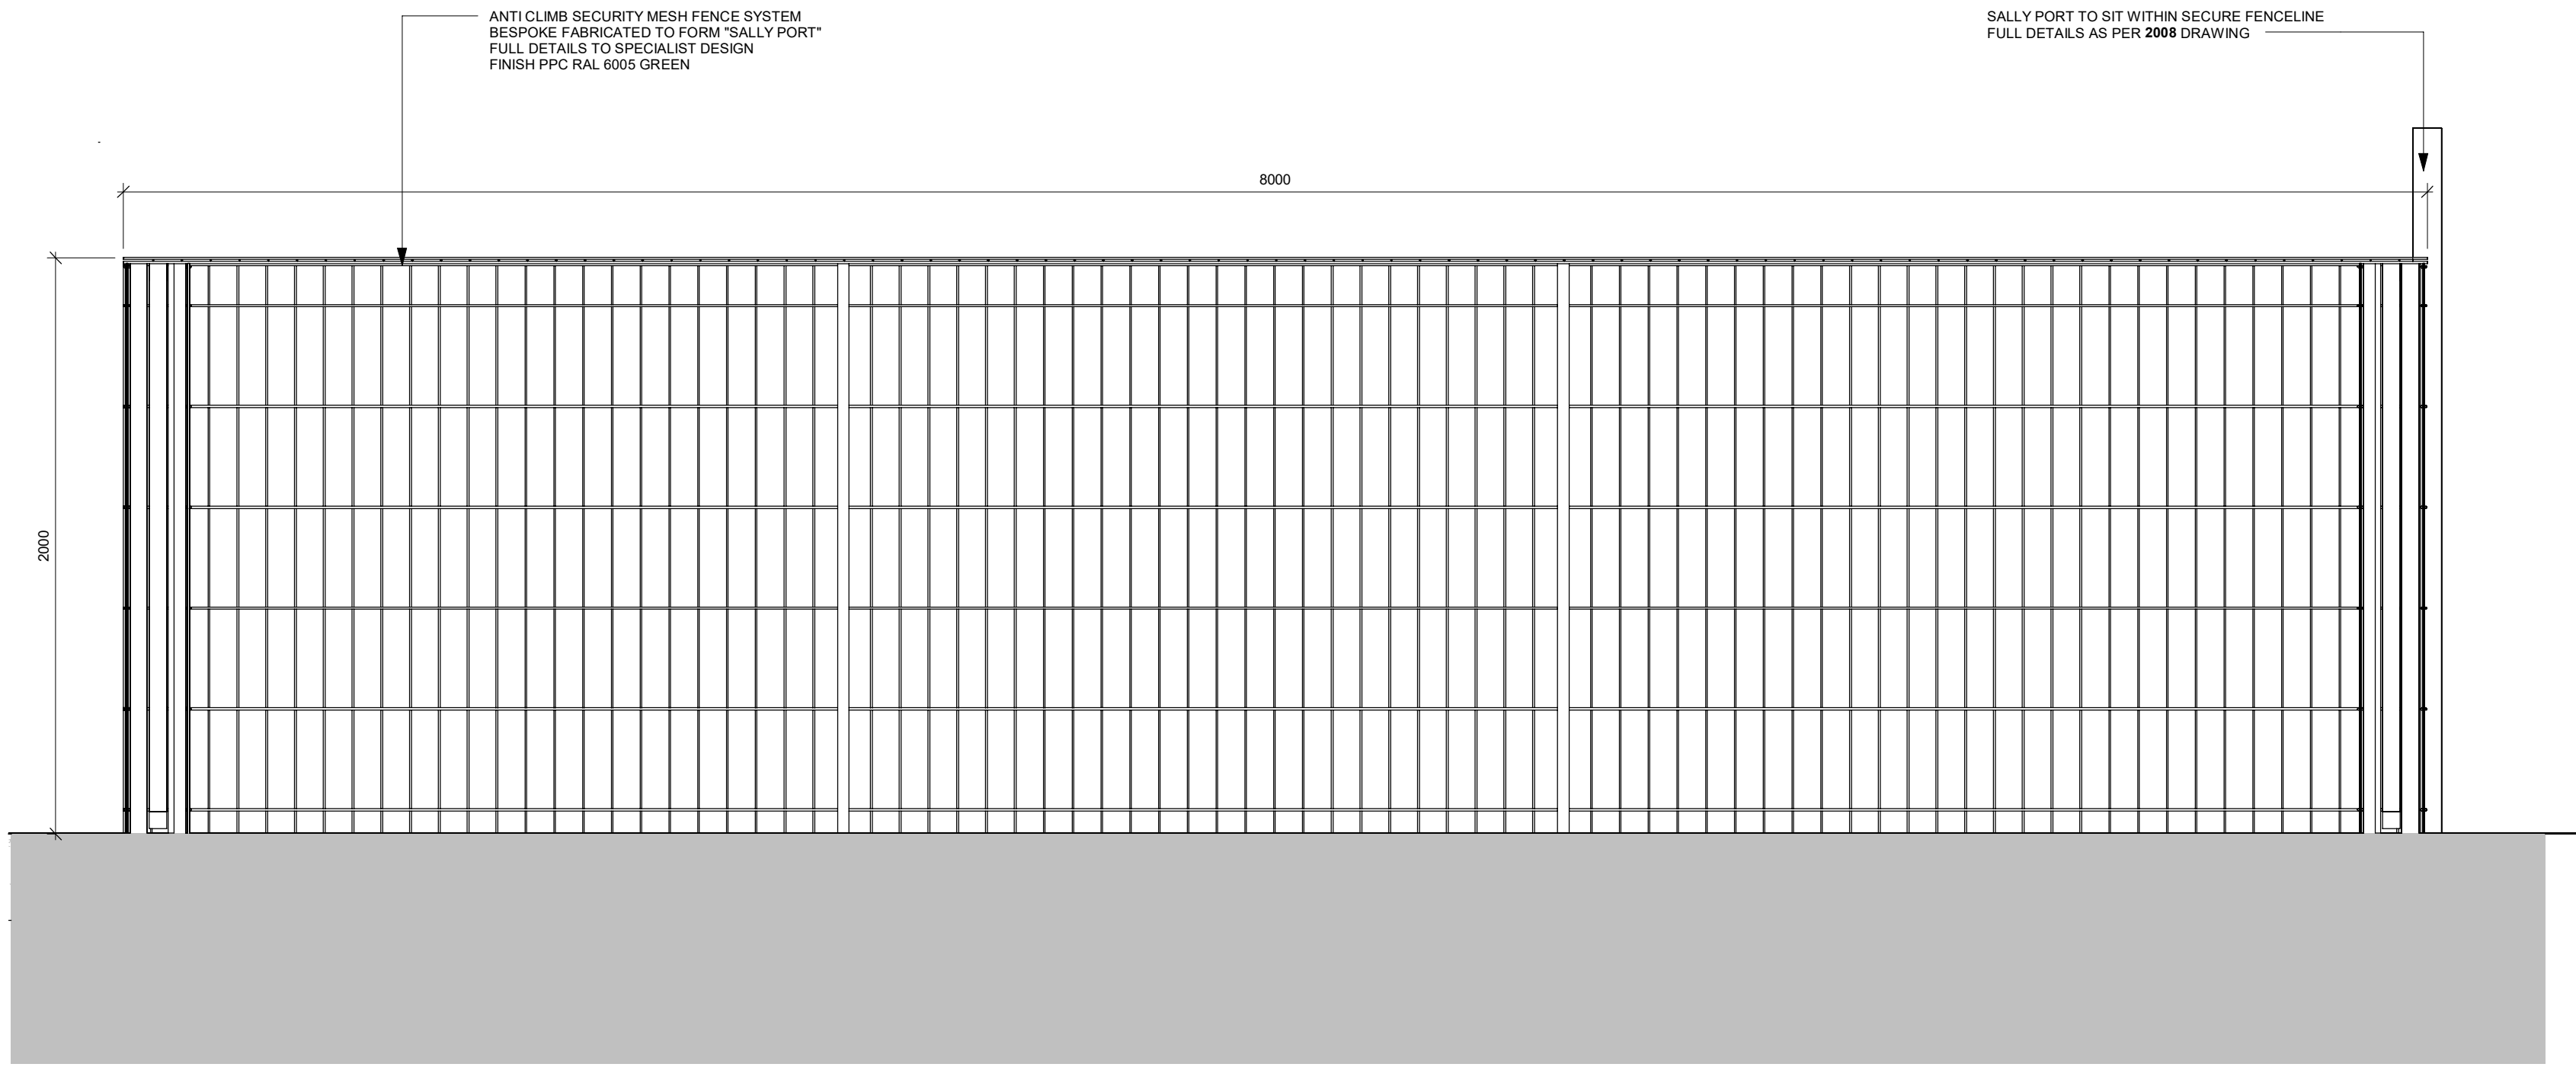


SALLY PORT ELEVATION AA
1 : 20

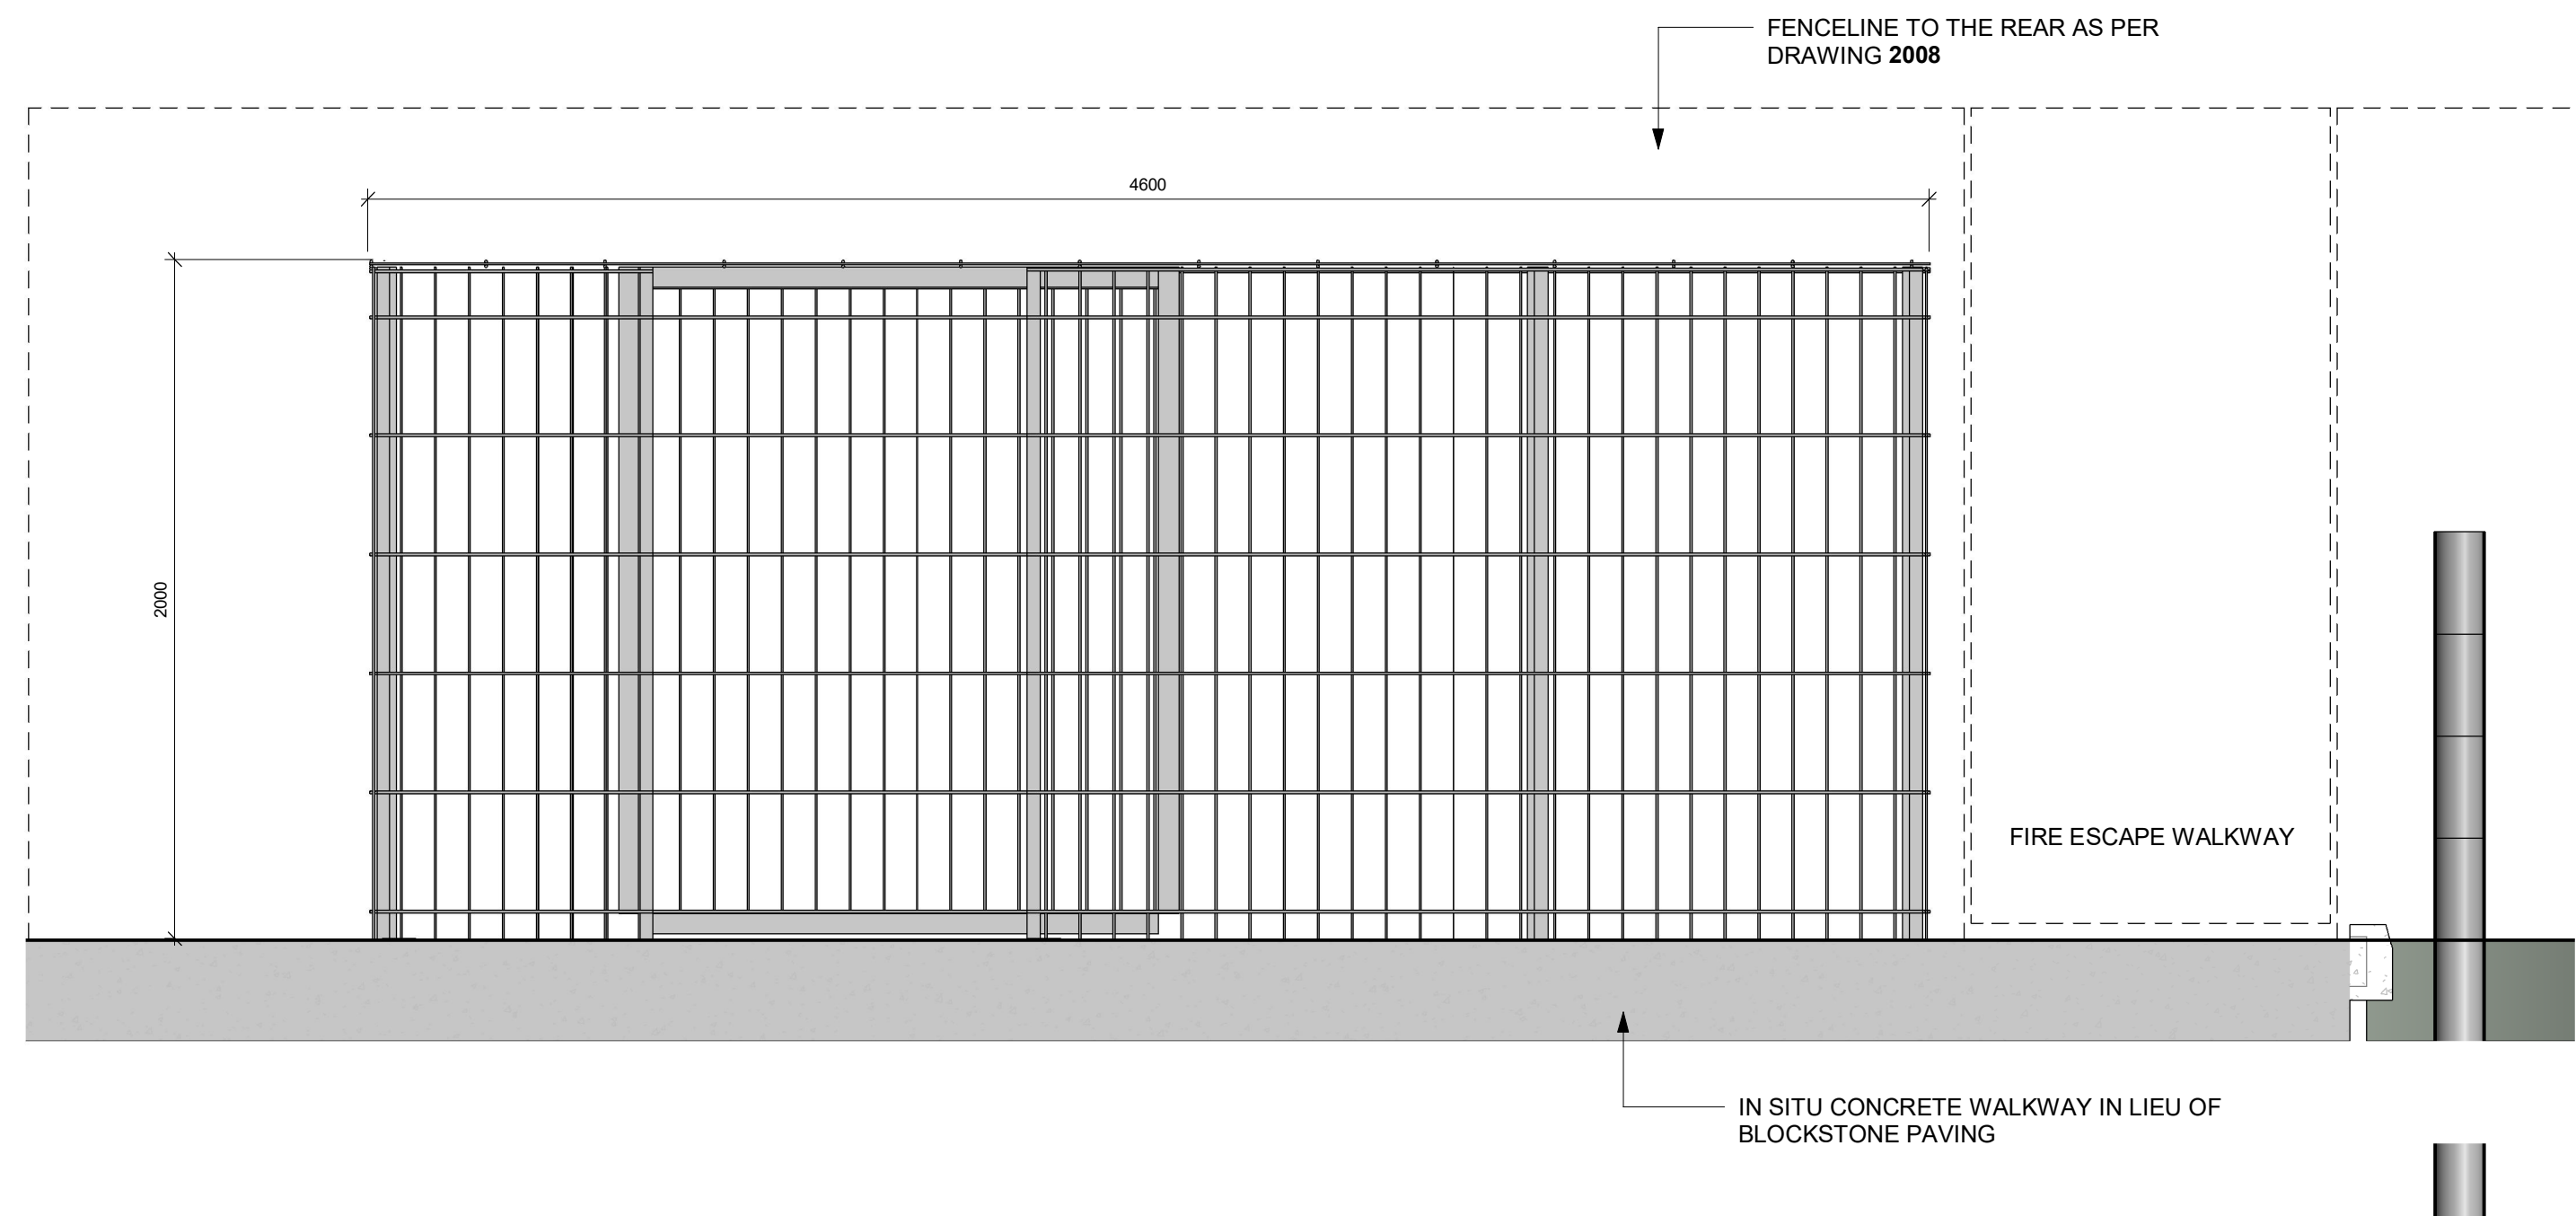


SALLY PORT ELEVATION BB
1 : 20

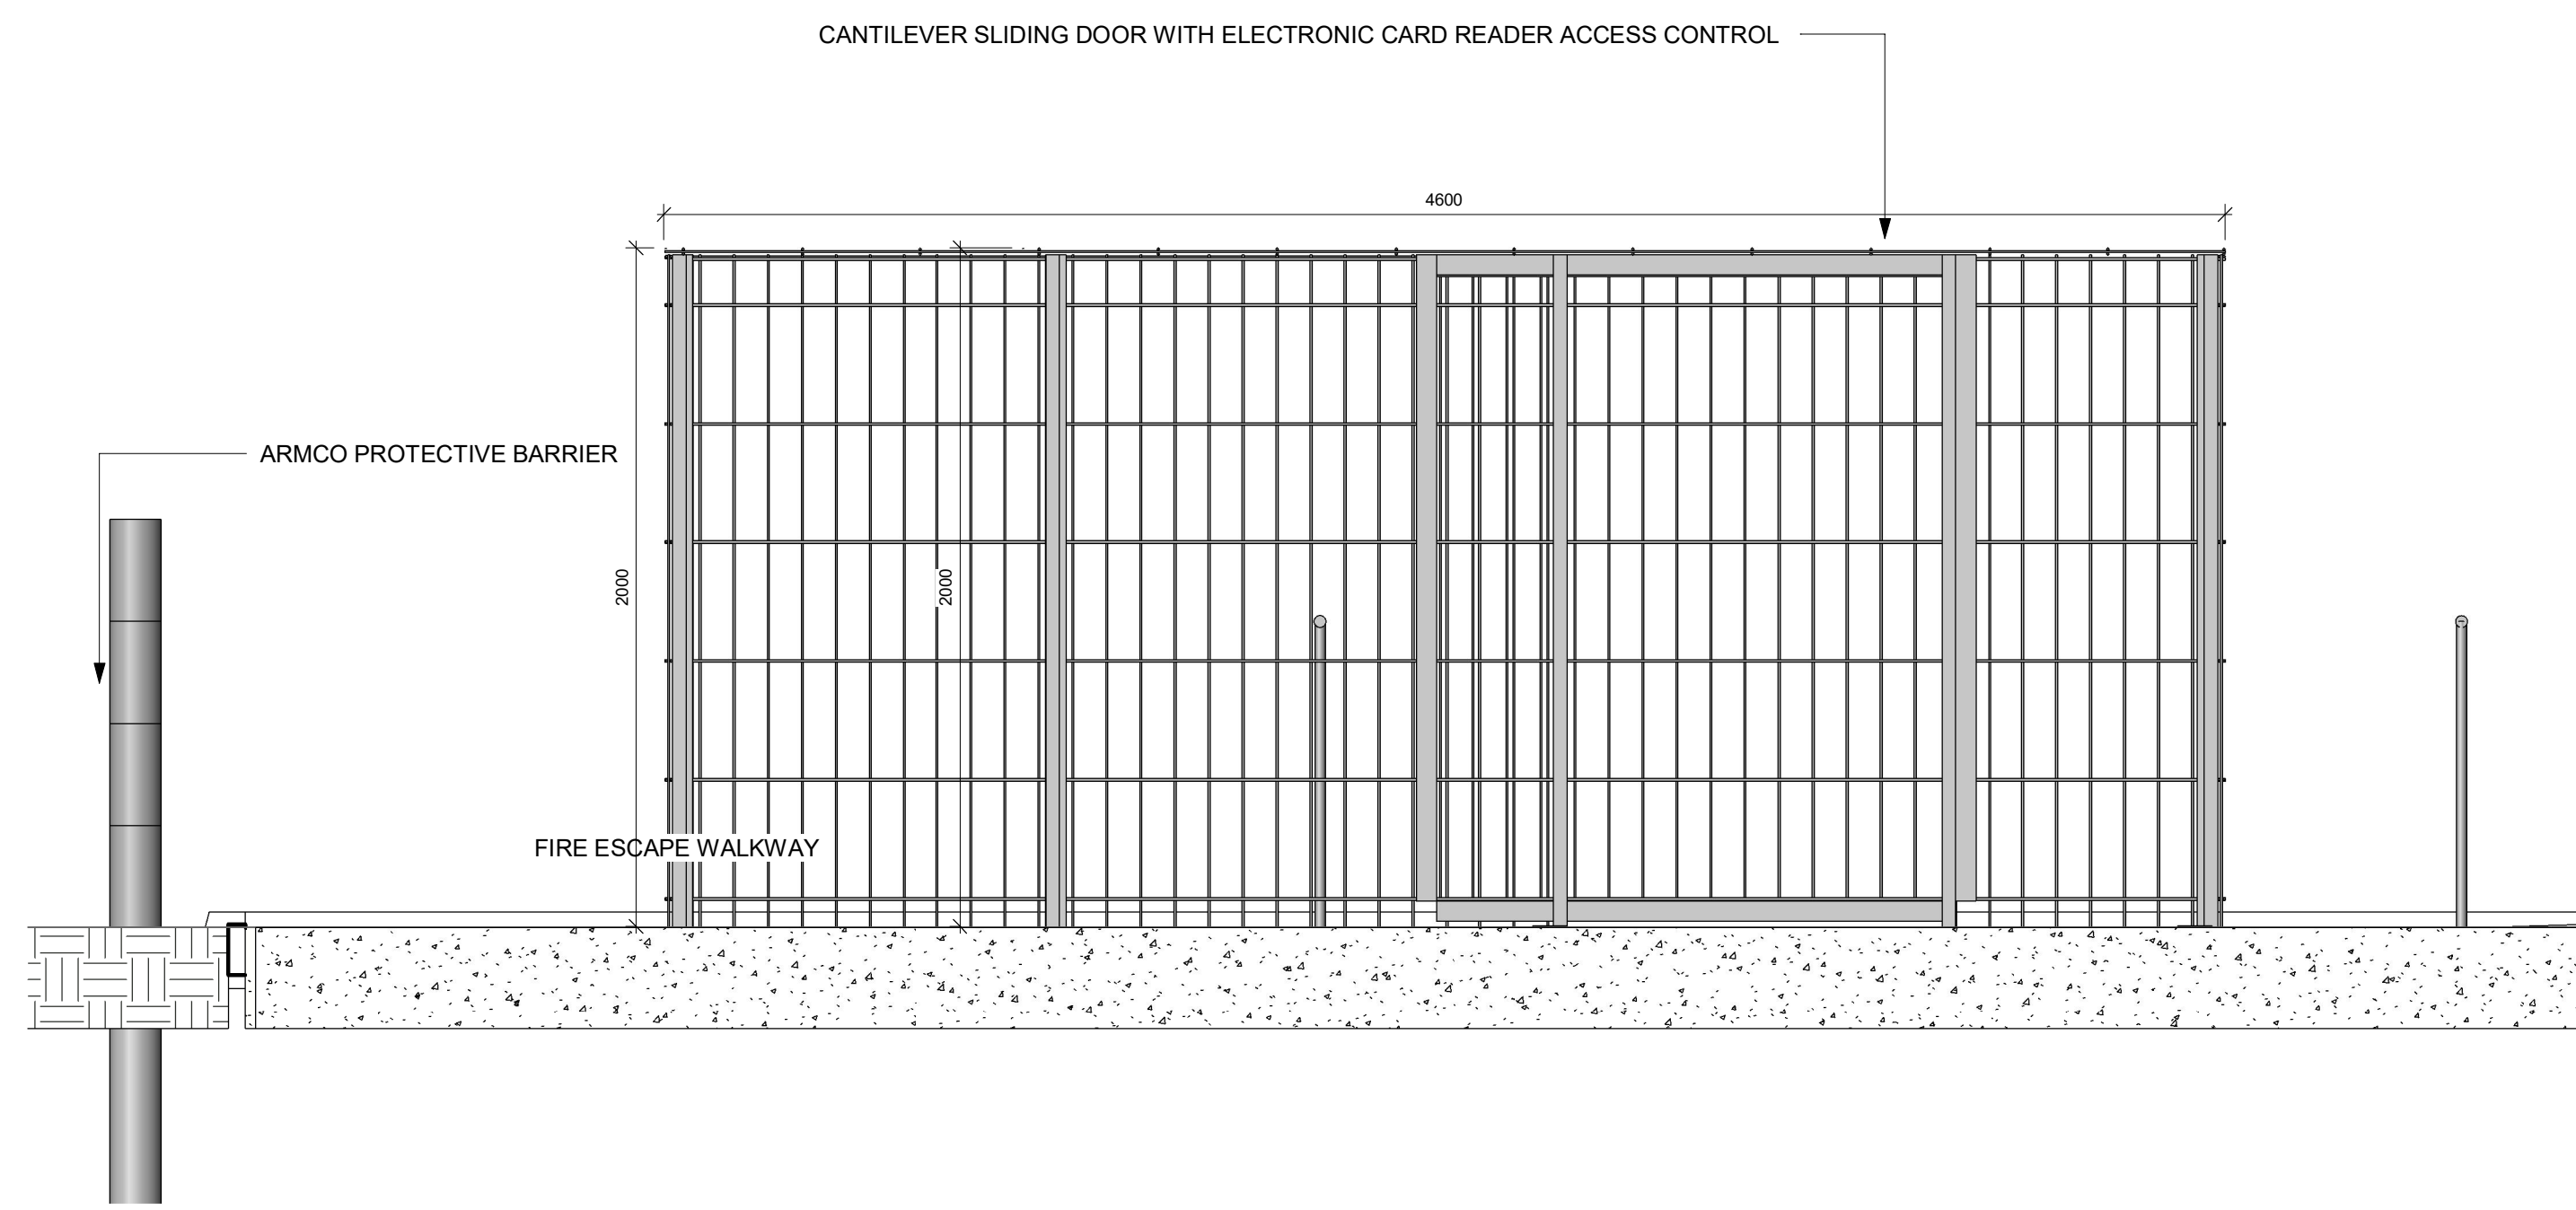


SALLY PORT ELEVATION CC
1 : 20

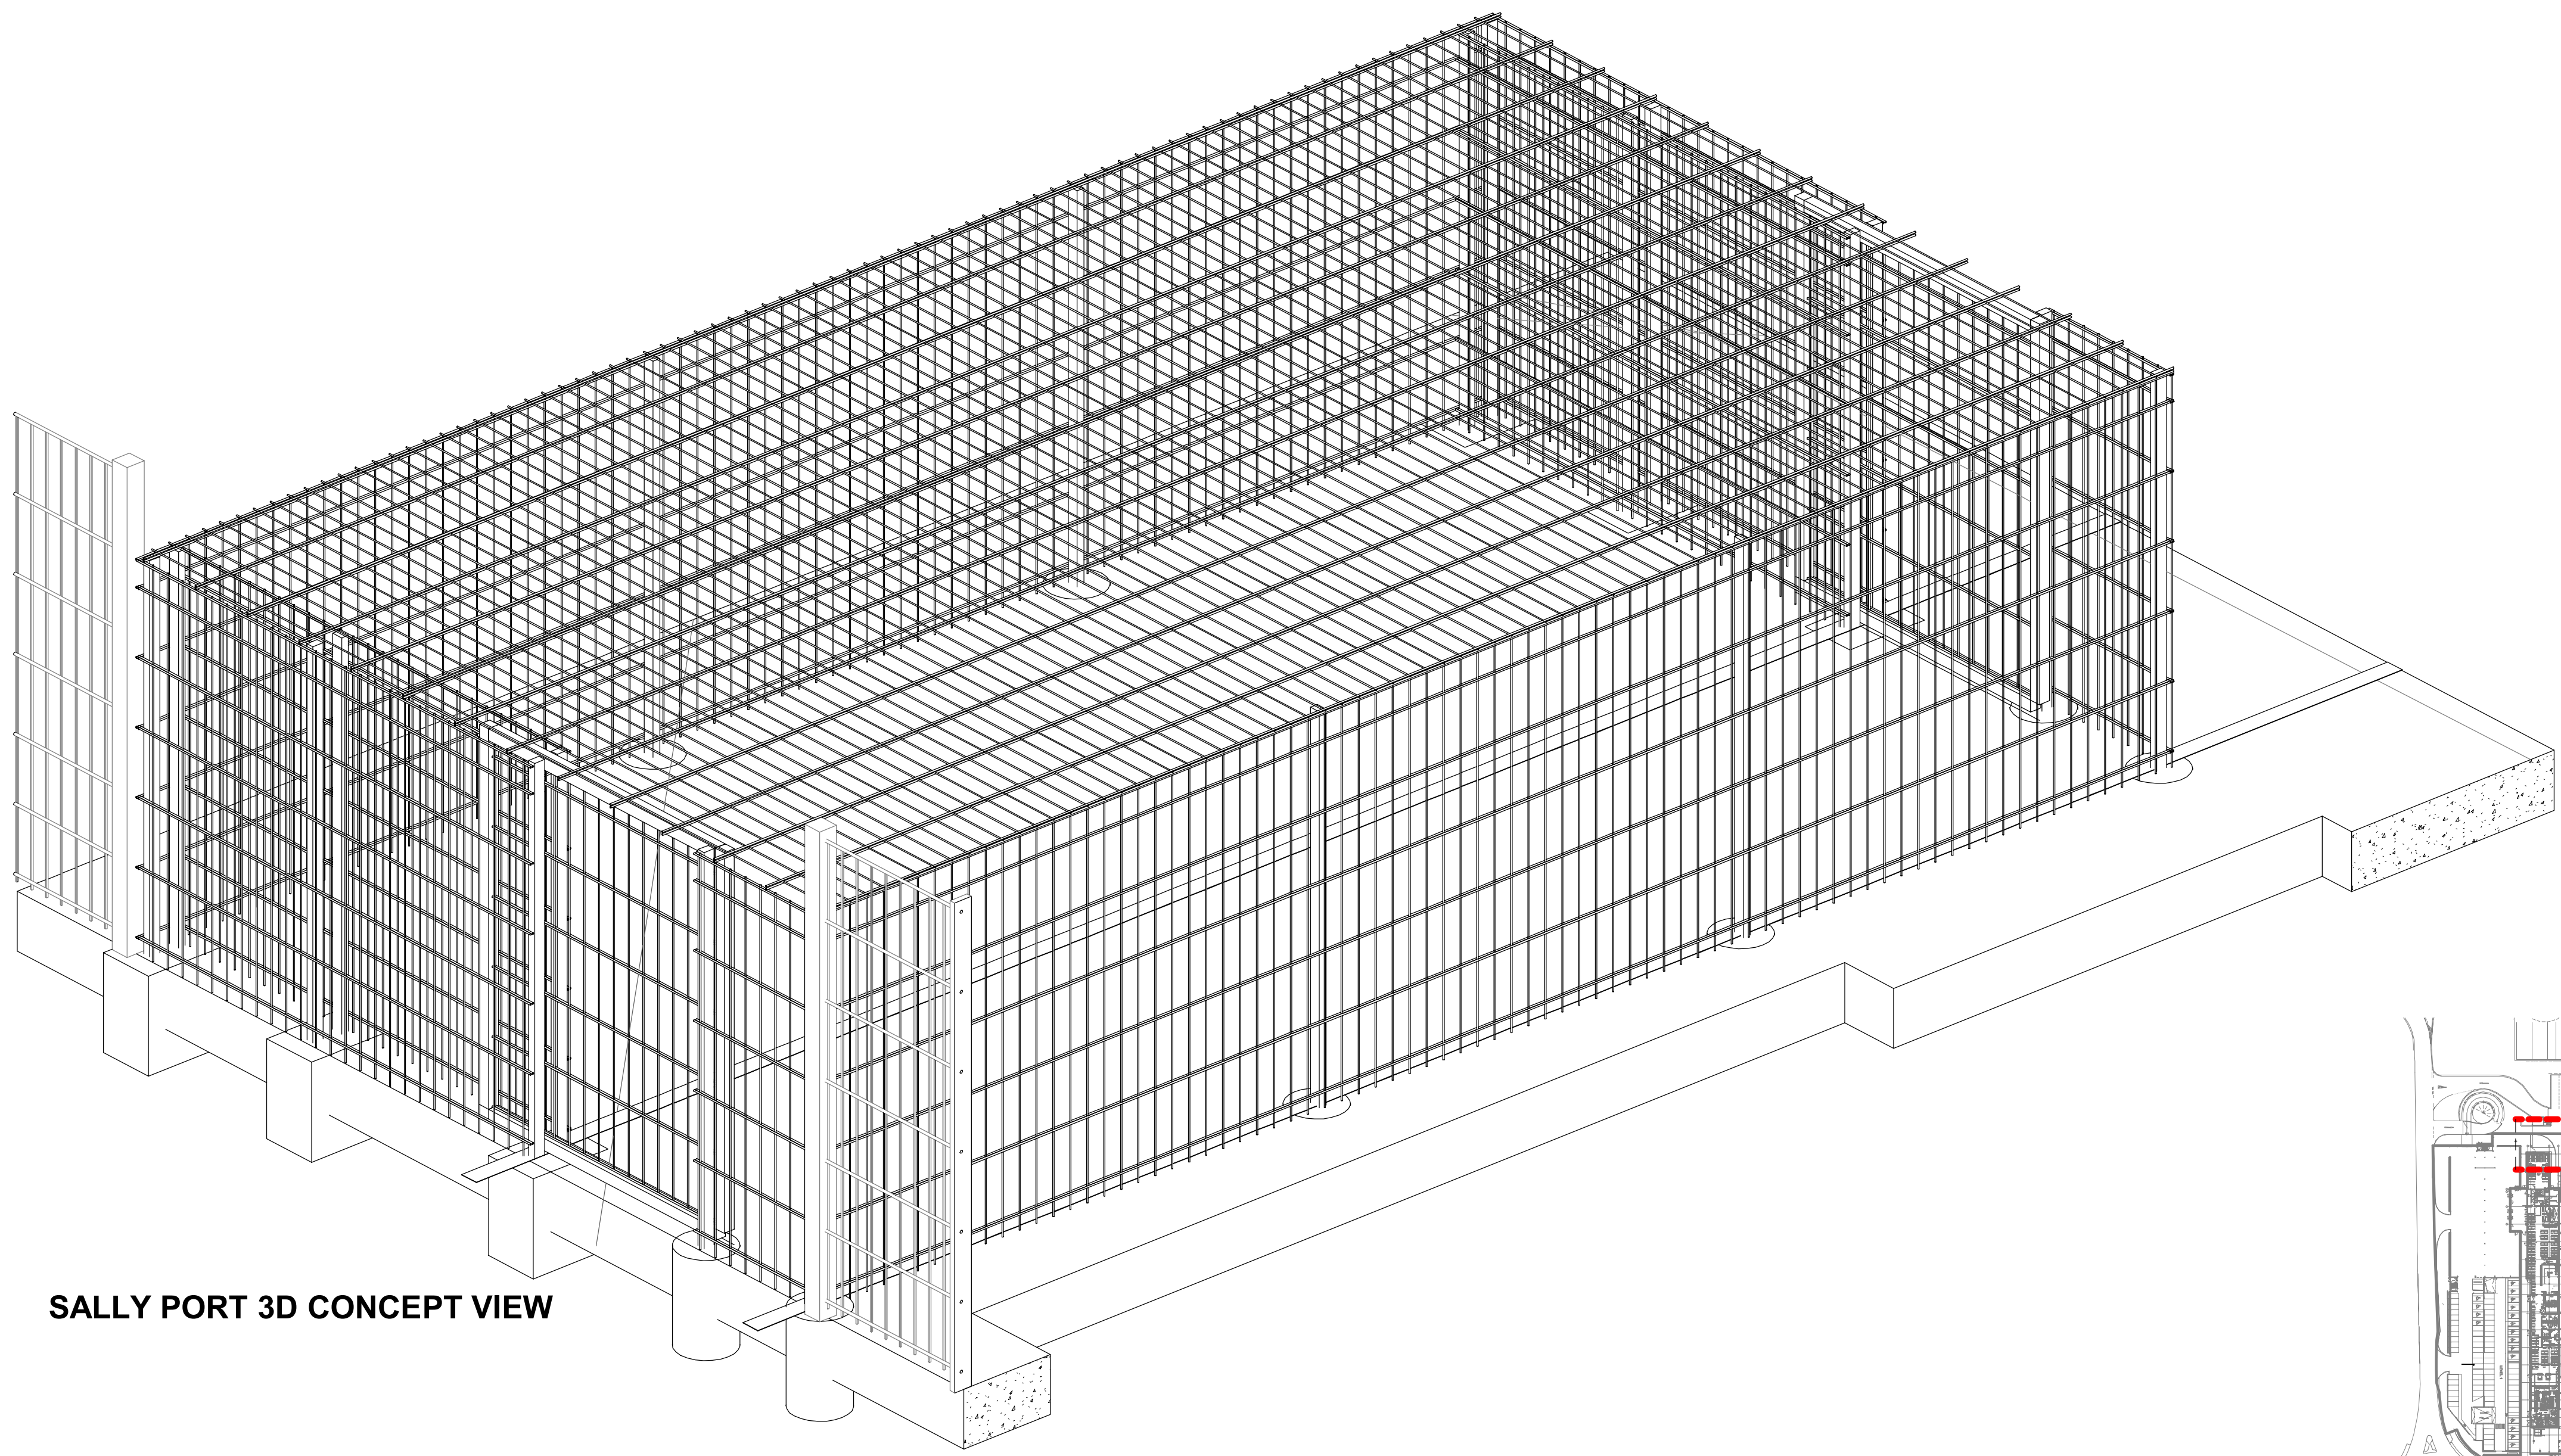


SALLY PORT 3D CONCEPT VIEW

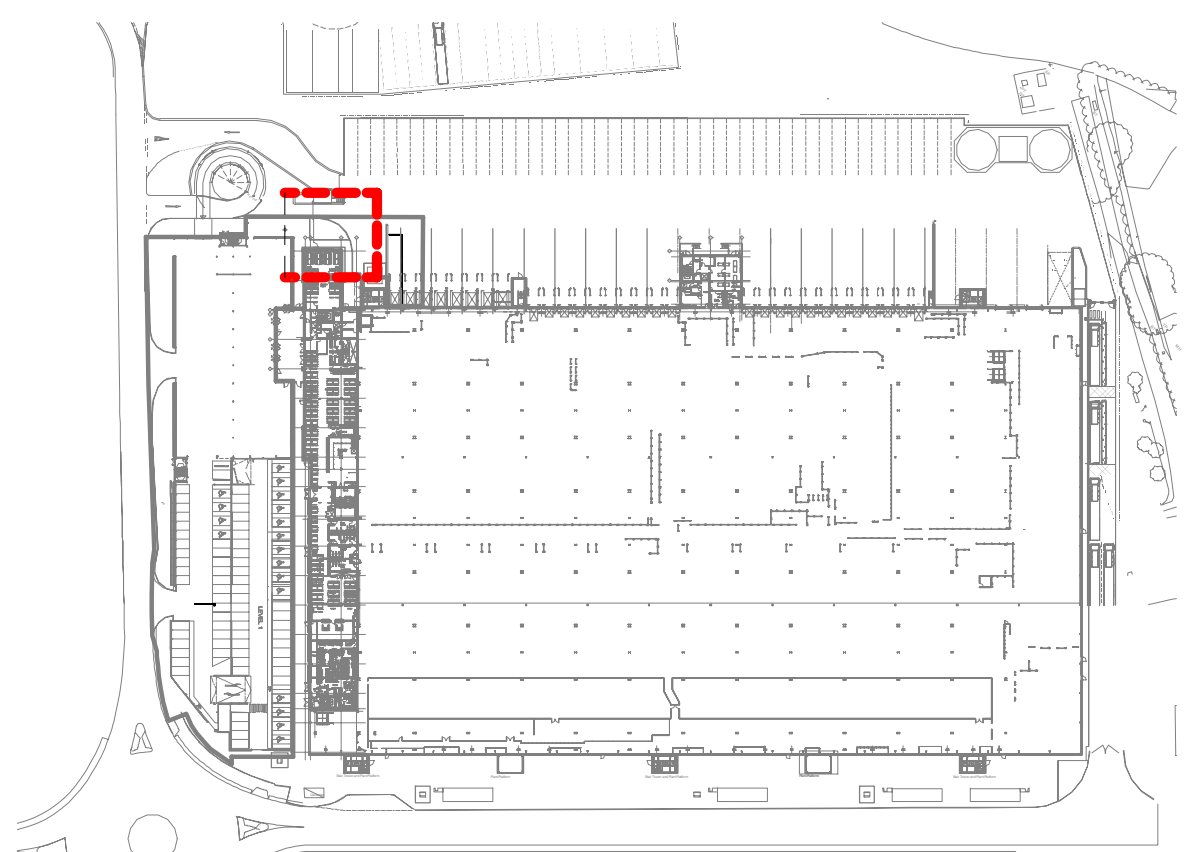

KEY PLAN
NTS

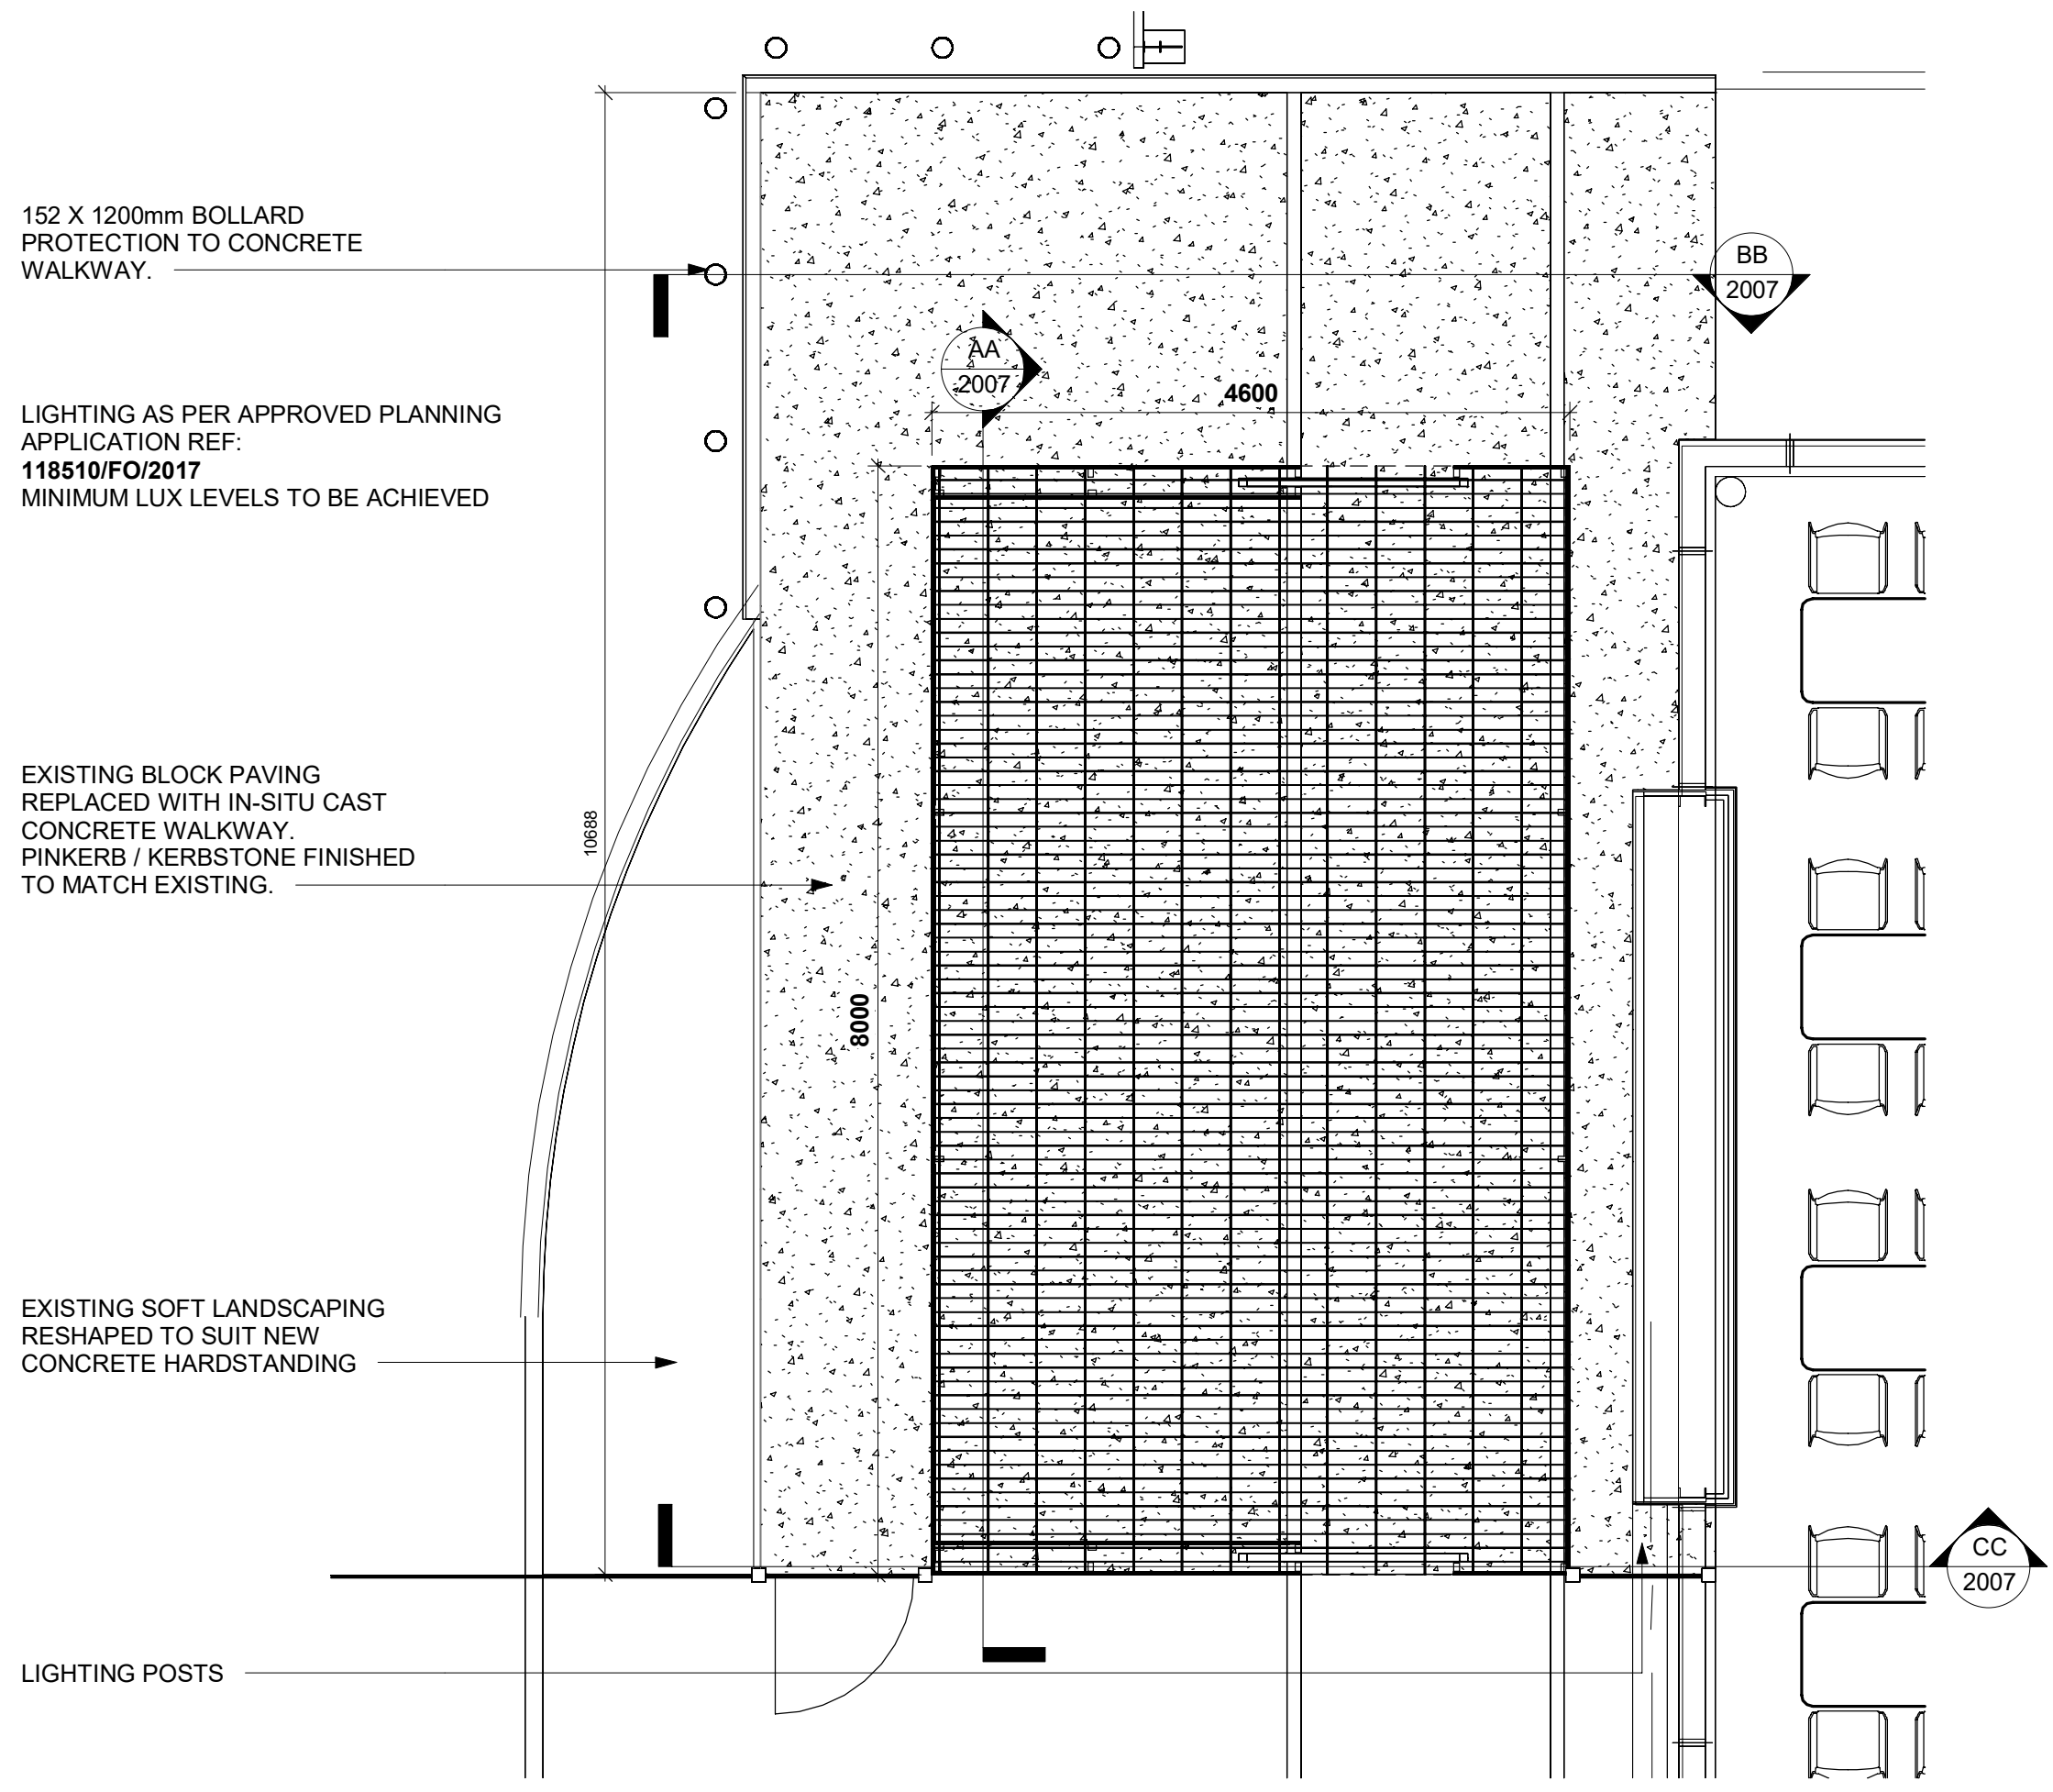



PROPOSED SALLY PORT PLAN VIEW
1 : 50

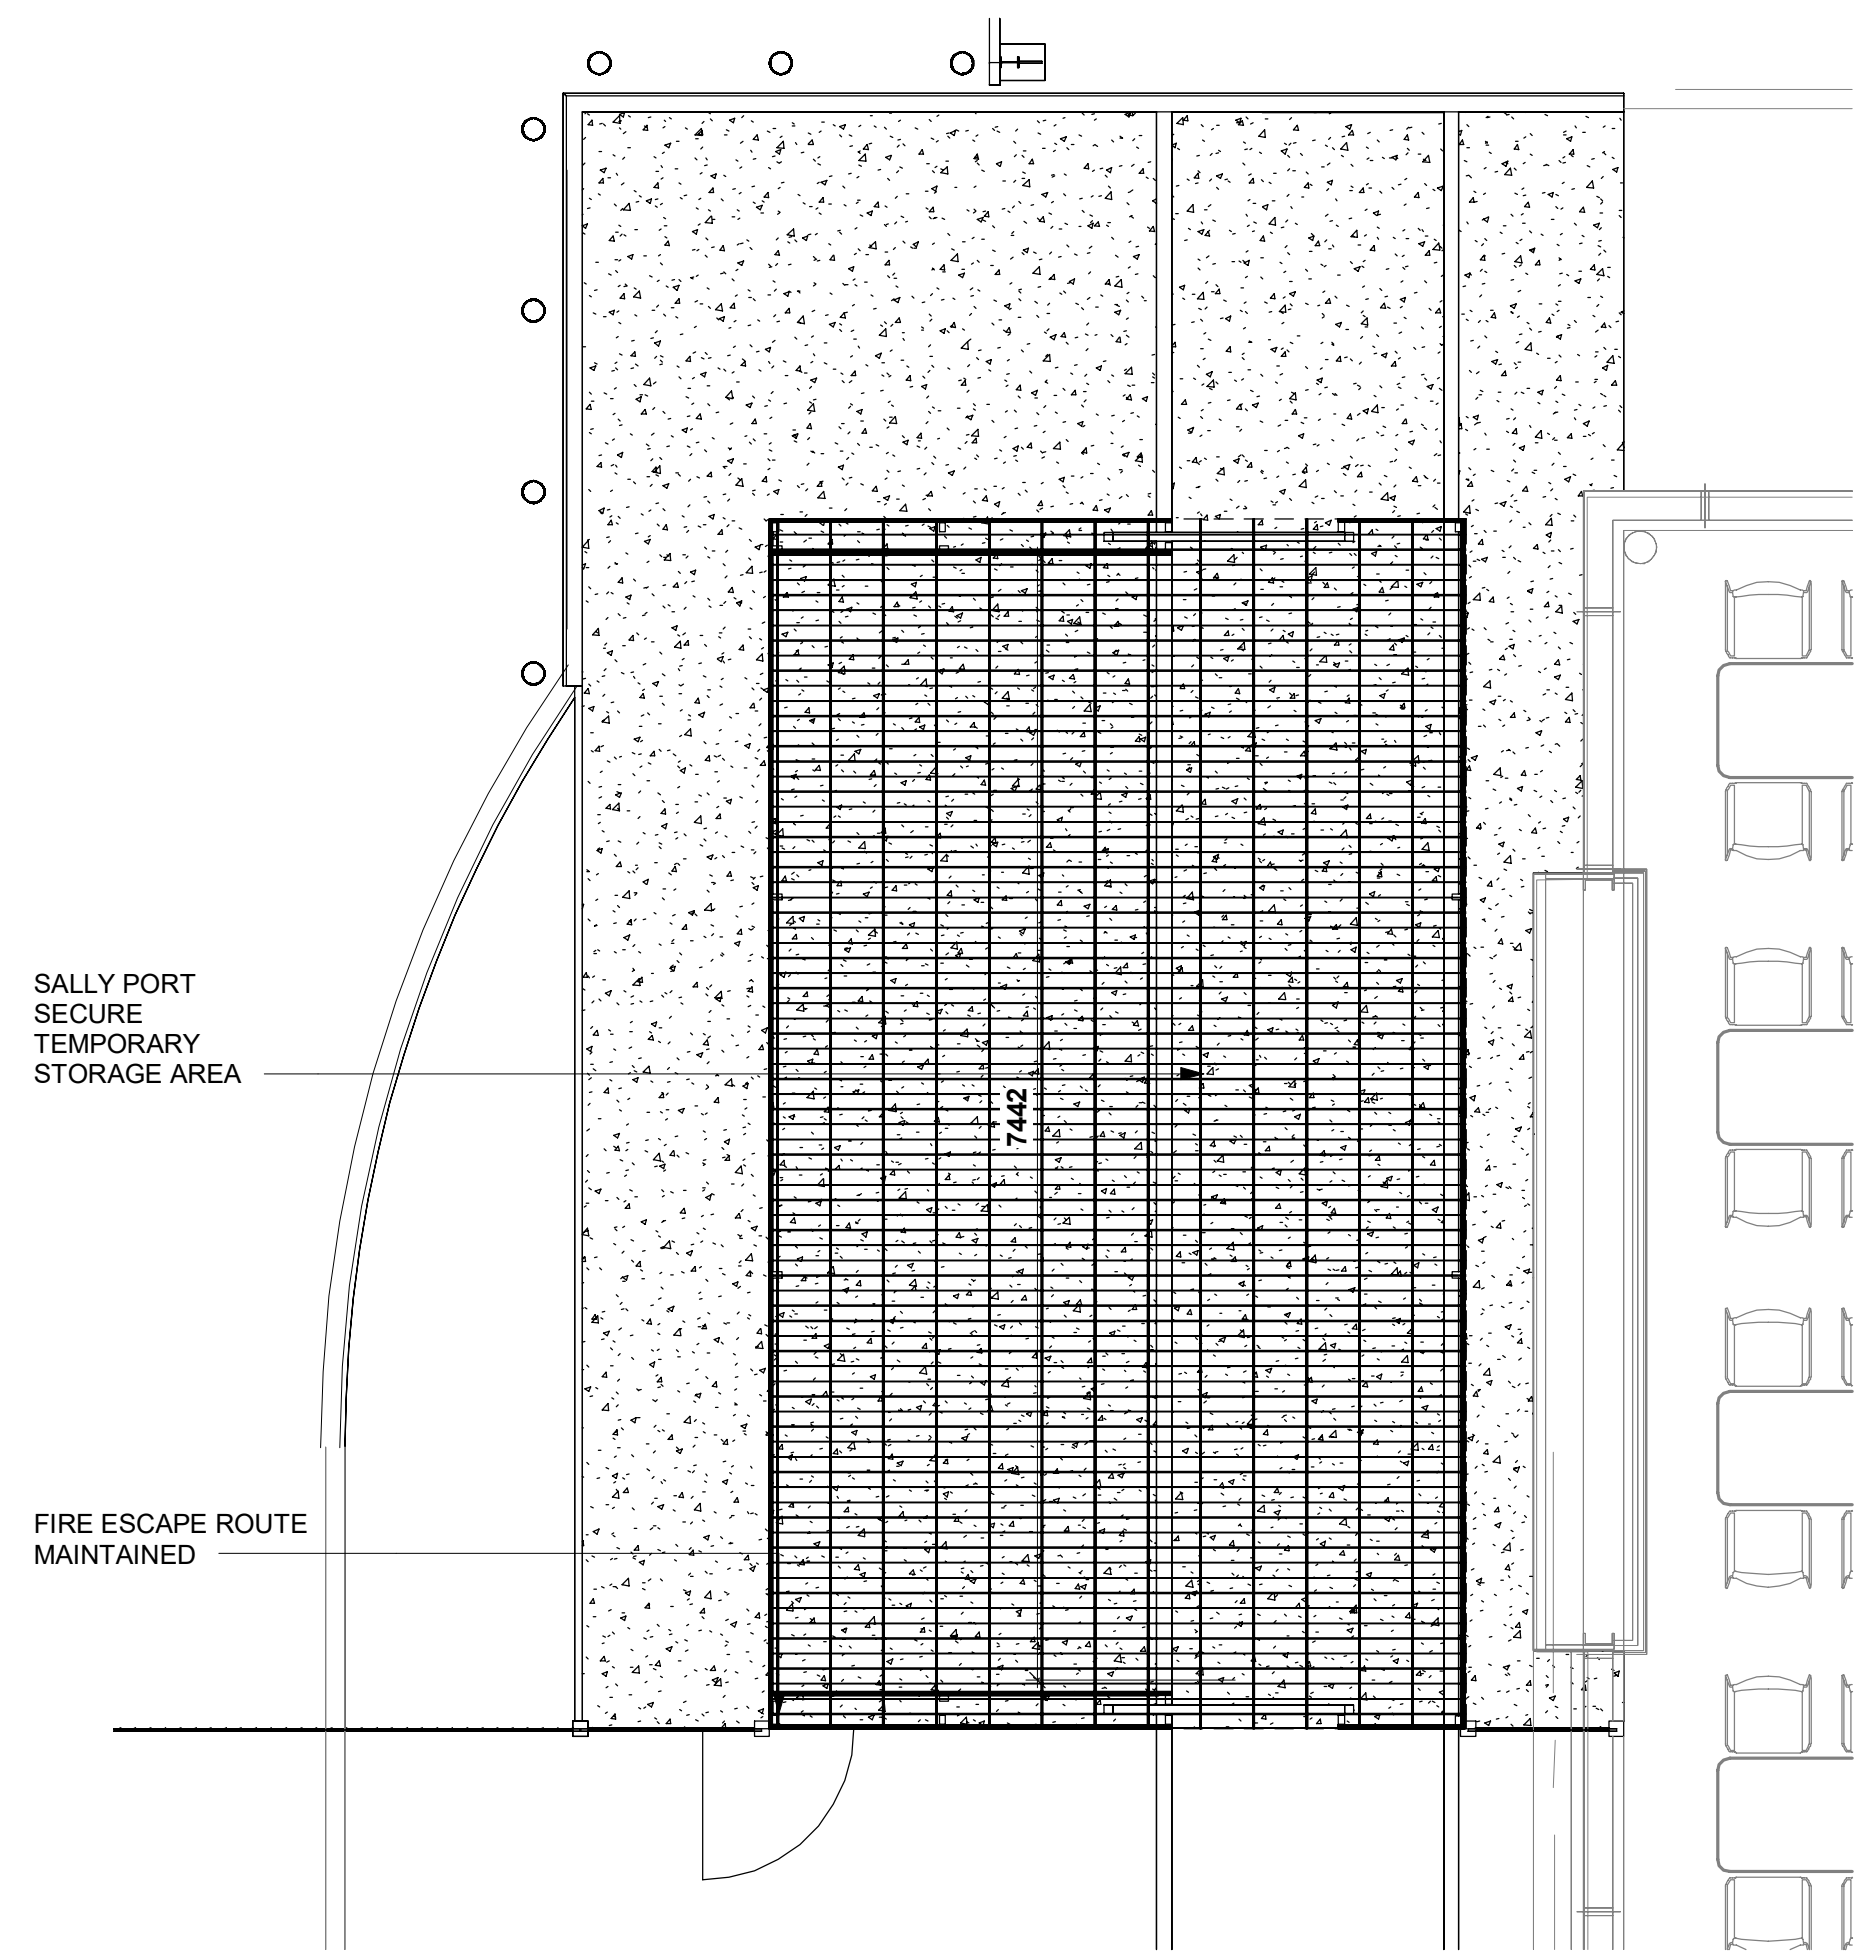

PROPOSED SALLY PORT PLAN VIEW (INTERNAL)
1 : 50

Architects are to be notified of any discrepancies.
Contractor must check all dimensions on site.
This drawing is subject to copyright law and is to be used on the project only.
The drawing is to be used solely for the information as stated only.
For other information refer to the latest revision of any other referenced drawings.
To be read in conjunction with relevant design standards/protocols.

This is a colour drawing. In order to ensure any subsequent reproduction is viewed correctly it should be printed in full colour.

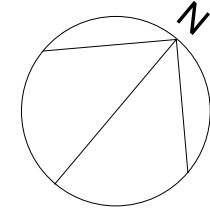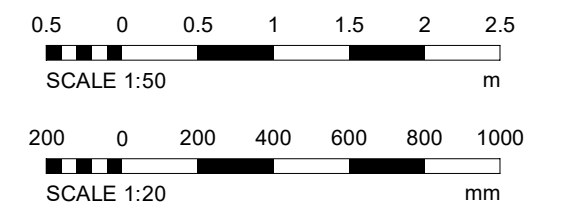

P06	SALLY PORT DIMENSIONS UPDATED / BOLLARDS ADDED AS PER CLIENT COMMENTS	30.10.23	CAB	NAC
P05	UPDATES FOLLOWING CONSULTANT INPUT	12.10.23	CAB	NAC
P04	UPDATES ADDED FOLLOWING CND REVIEW	04.10.23	CAB	NAC
P03	ISSUE FOR CLIENT REVIEW	29.09.23	CAB	NAC
P02	DESIGN UPDATES FOLLOWING CLIENT REVIEW	28.09.23	CAB	NAC
P01	FIRST ISSUE	22.09.23	CAB	NAC
Rev	Description	Date	By	Clk

Status

PLANNING

SMR
SMALLEY MARSEY RISPIN

ARCHITECTS
The Exchange Station Parade Harrogate HG1 1TS
01423 707 757 admin@smrarchitects.co.uk

Project

PROJECT VOLTA, MAN1

Client

amazon

Drawing Title

PROPOSED SALLY PORT

Proj Ref	Origin	Zone	Level	Type	Role	Rev	Status	Rev
7742	SMR	01	00	DR	A	2007	S3	P06
SMR Job Ref	Sheet	A0	Scale	NOTED	Drawn	CAB		
7742-01-2007								