



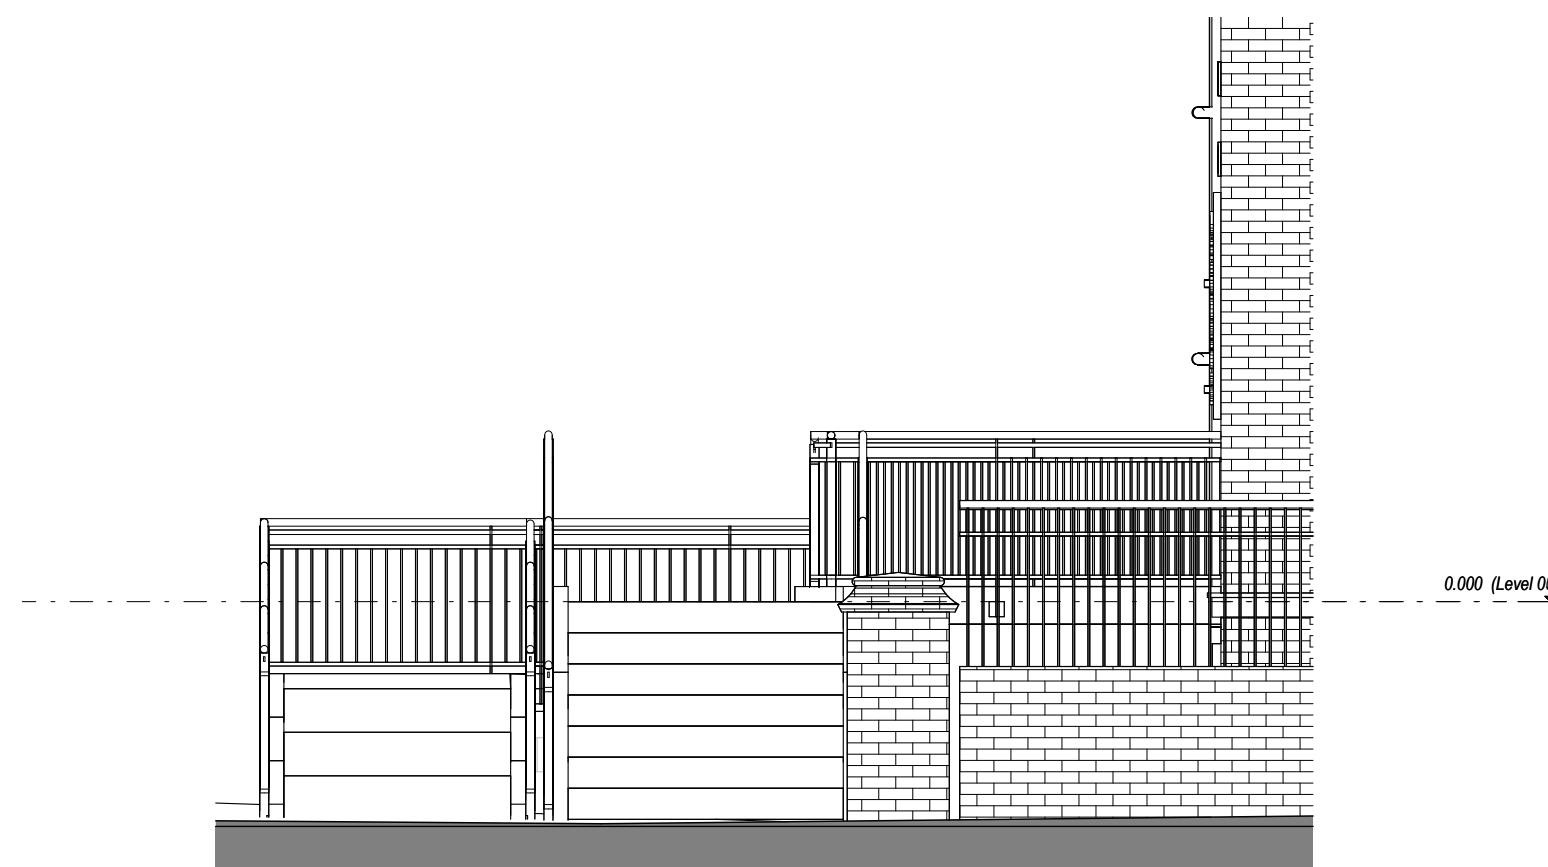


2 Entrance Ramp & Stairs Elevation A
1 : 50

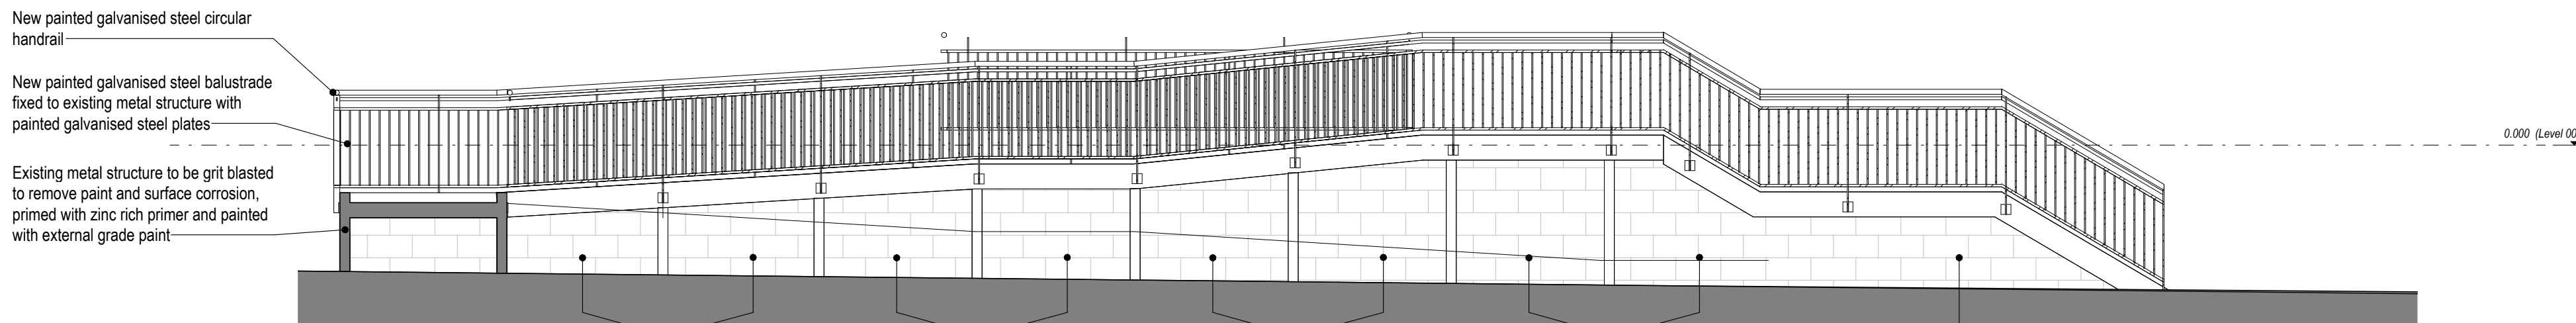


6 Ramp & Stair Elevation
1 : 50



3 Entrance Ramp & Stairs Elevation B
1 : 50

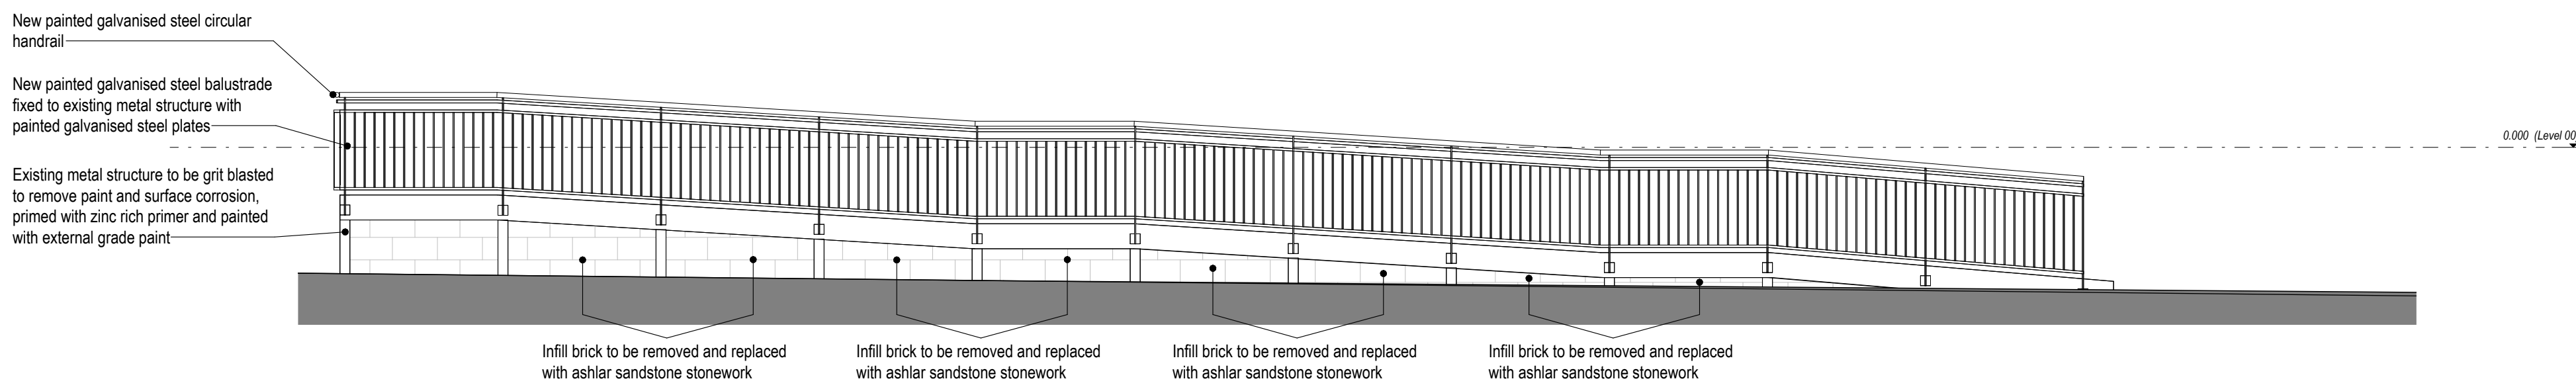

4 Entrance Ramp & Stairs Elevation C
1 : 50

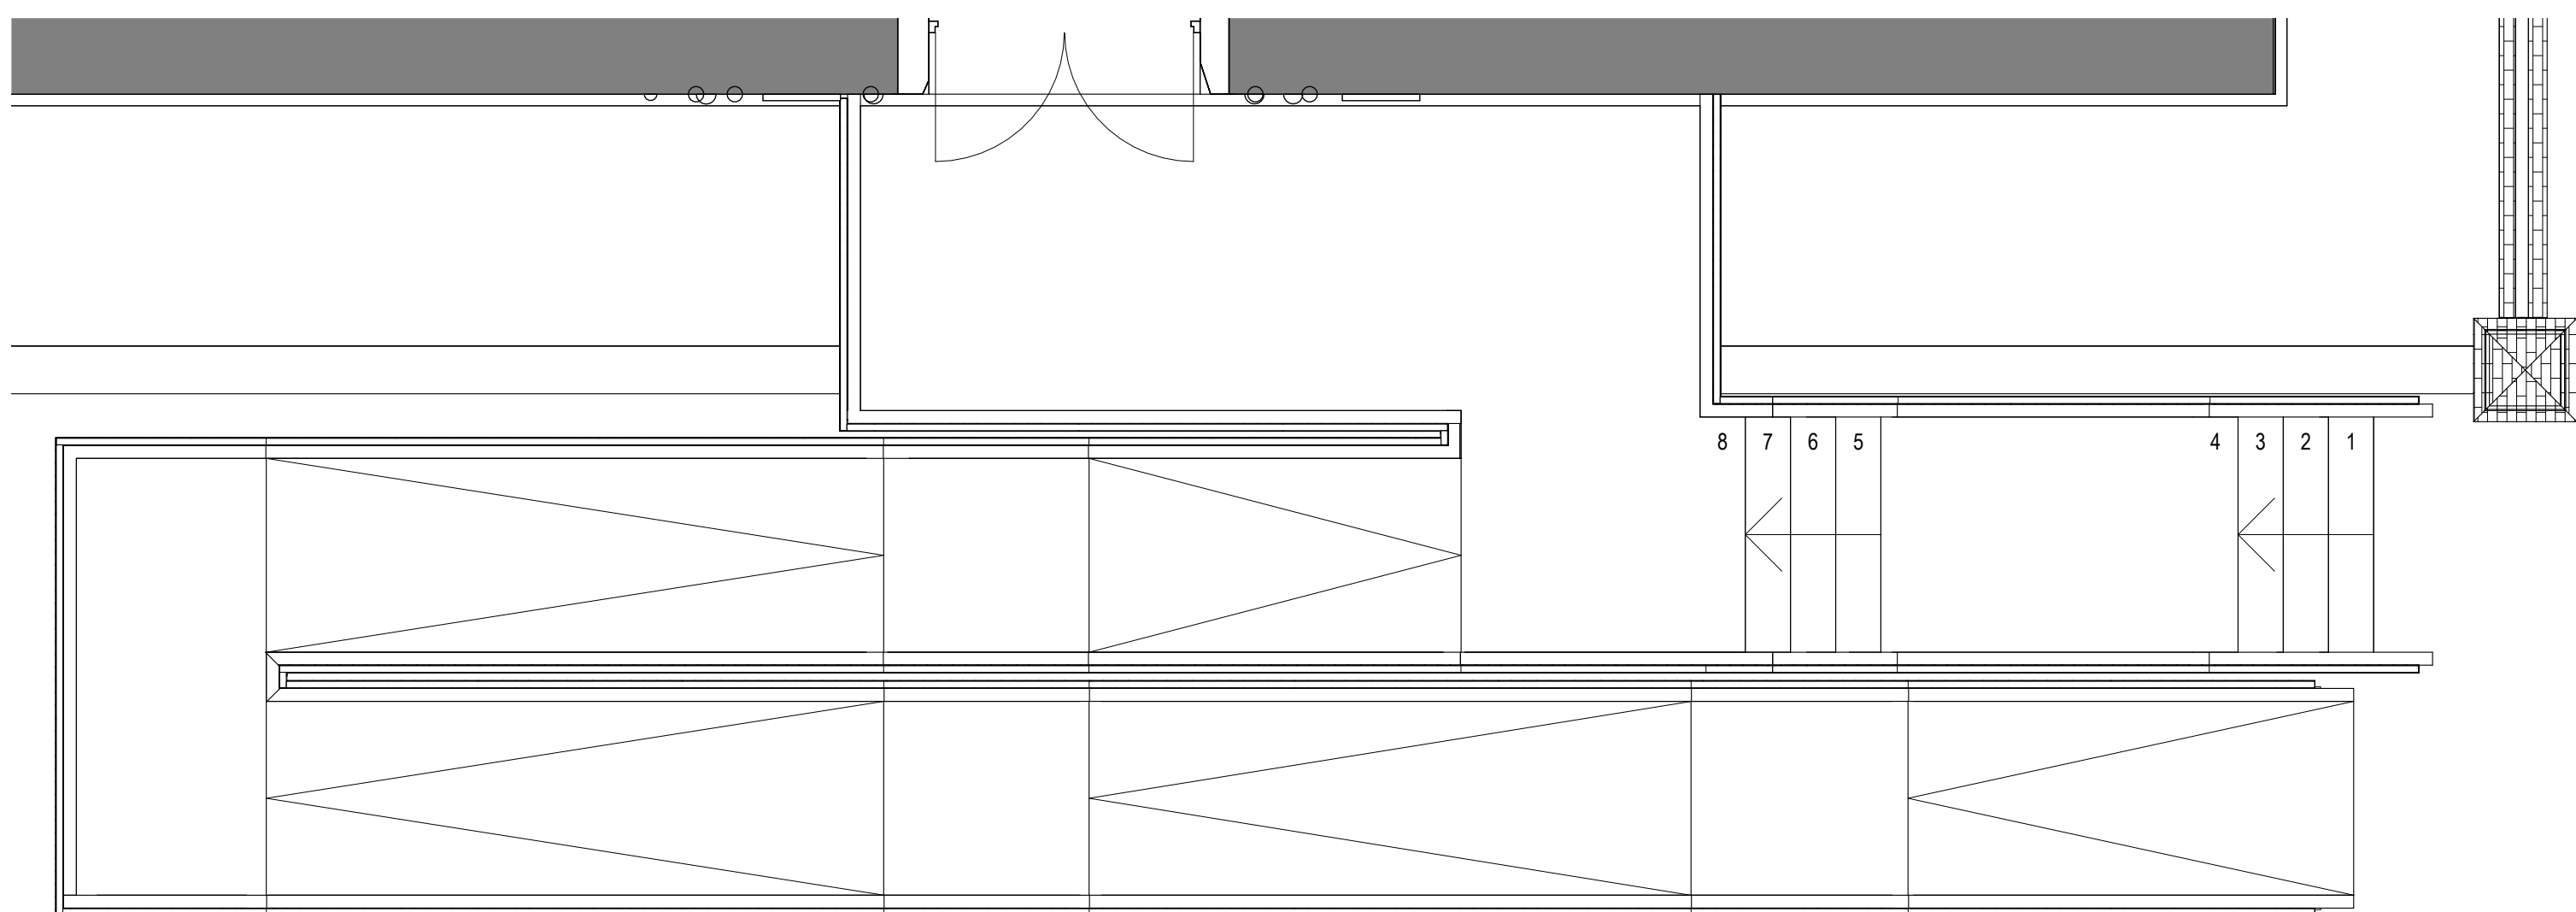

5 Entrance Ramp & Stairs Plan
1 : 50



7 Entrance Ramp & Stairs - 3D View
1 : 1

Notes:
• This drawing is copyright.
• Do not scale dimensions from this drawing.
• This drawing is to be read in conjunction with all other relevant drawings.
• All dimensions on this drawing are to be supplied to the architect.
• Do not modify any element of this drawing.
• Use drawing only for purposes stated.
• This drawing may contain colour.

Scale Bar
0 0.5m 1.0m 2.0m
Scale: 1:50

Key Plan

The following external model files are included within this drawing:

P2 2023/10/01 Listed Building Consent Submission. AB RM
P1 2023/11/15 Stage 4 Issue for Costing. AS RM
Rev Date Revision Notes

MANCHESTER
The University of Manchester

ARCADIS

Project
Rutherford Building

Drawing Title
External Ramp + Stairs

Job Number 141532	Date 23.05.23	Security Classification	Drawn By AB
Scale/DA1	Purpose As indicated	Reviewed By RM	
Drawing Number 2300-RBUM-ARC-XX-ZZ-DR-A-2300	Revision P2		