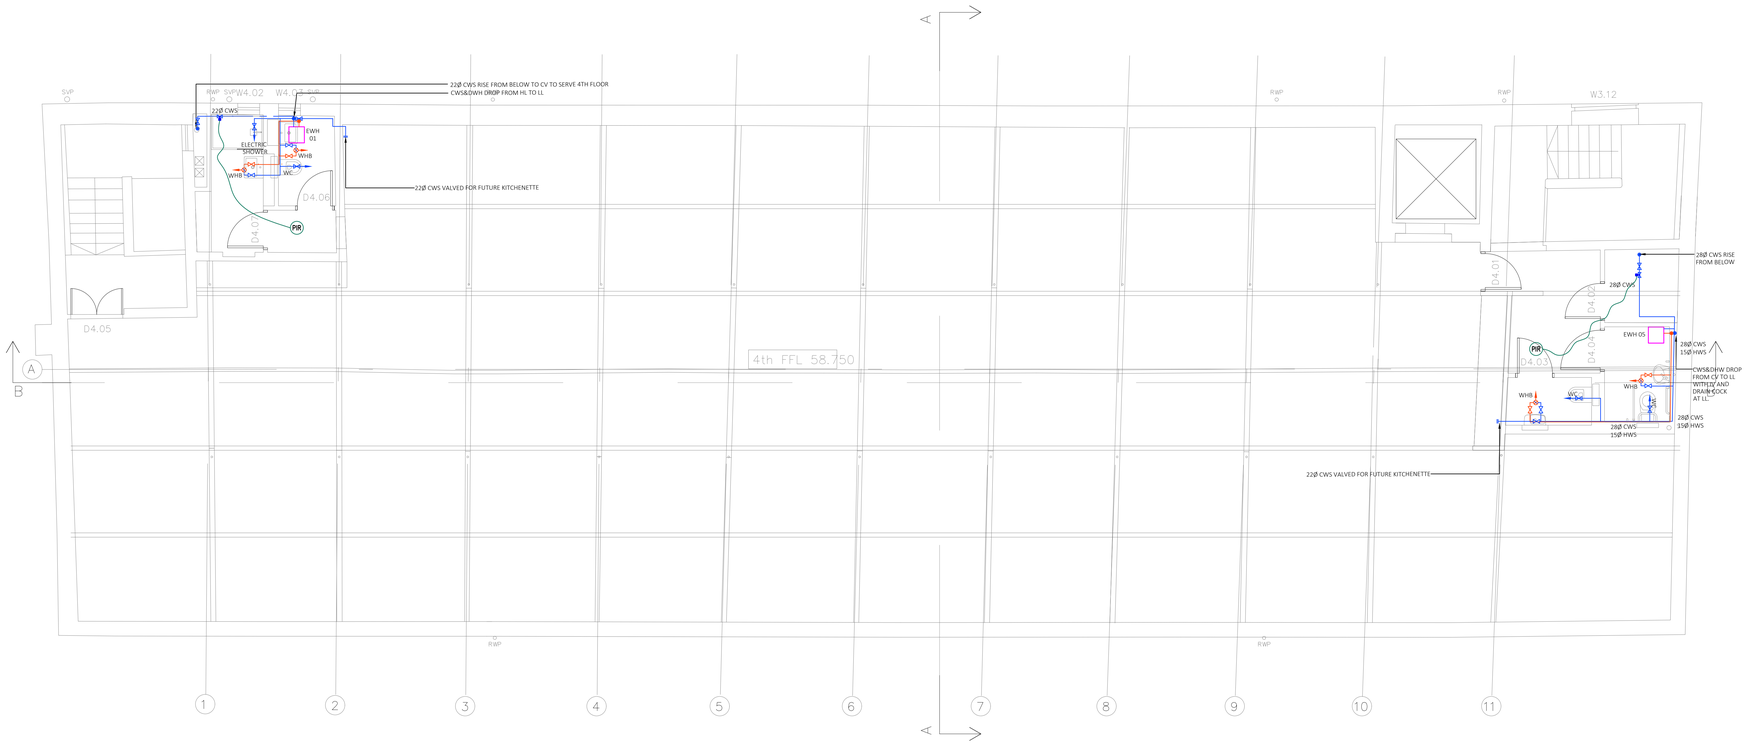


DOMESTIC WATER SERVICE LAYOUT LEGEND

- EXISTING PIPEWORK
- MAINS COLD WATER SERVICE
- BOOSTED COLD WATER SERVICE
- HOT WATER SERVICE FLOW
- HOT WATER SERVICE RETURN
- PIPEWORK AT LOW LEVEL
- PIPEWORK AT HIGH LEVEL / CEILING VOID
- PIPEWORK BELOW GROUND
- PIPEWORK RISE / FALL
- IV — ISOLATION VALVE
- DCV — DOUBLE CHECK VALVE
- WATER SERVICE OUTLET
- TMV — THERMOSTATIC MIXING VALVE
- STR — STRAINER
- TP — TEST POINT
- DC — DRAIN COCK
- AV — AIR VENT
- SV — SAFETY VALVE
- PRV — PRESSURE REDUCING VALVE
- FC — FLEXIBLE CONNECTION
- PRESSURE GAUGE
- TEMPERATURE GAUGE
- TEMPERATURE SENSOR
- METER
- SV — SOLENOID SHUT OFF VALVE
- PIR — PASSIVE INFRARED SENSOR (BY OTHERS)
- WATER PLANT
- EV — EXPANSION VESSEL
- PLANT REFERENCE

Rev	Revision description	By	Checked	Date
C	UPDATED INLINE WITH COMMENTS RECEIVED	KH	AM	12.12.23
B	UPDATED INLINE WITH COMMENTS RECEIVED	KH	AM	12.12.23
A	PRELIMINARY	KH	AM	12.12.23

Client: Workspace Design & Build

Project: Neptune Mill

Title: Domestic Water Service Fourth Floor

Solution environmental services
Pure Office, Brooks Drive,
Cheadle Royal Business Park, Cheadle, SK8 3TD
Tel: 0161 532 9460
www.solution-es.co.uk

Drawn by	Checked by	Scale	Sheet Size	Date
K.H	A.M	1:50	A0	12.12.23

Drawing No.: SE4676/M12

Revision: C

PRELIMINARY