



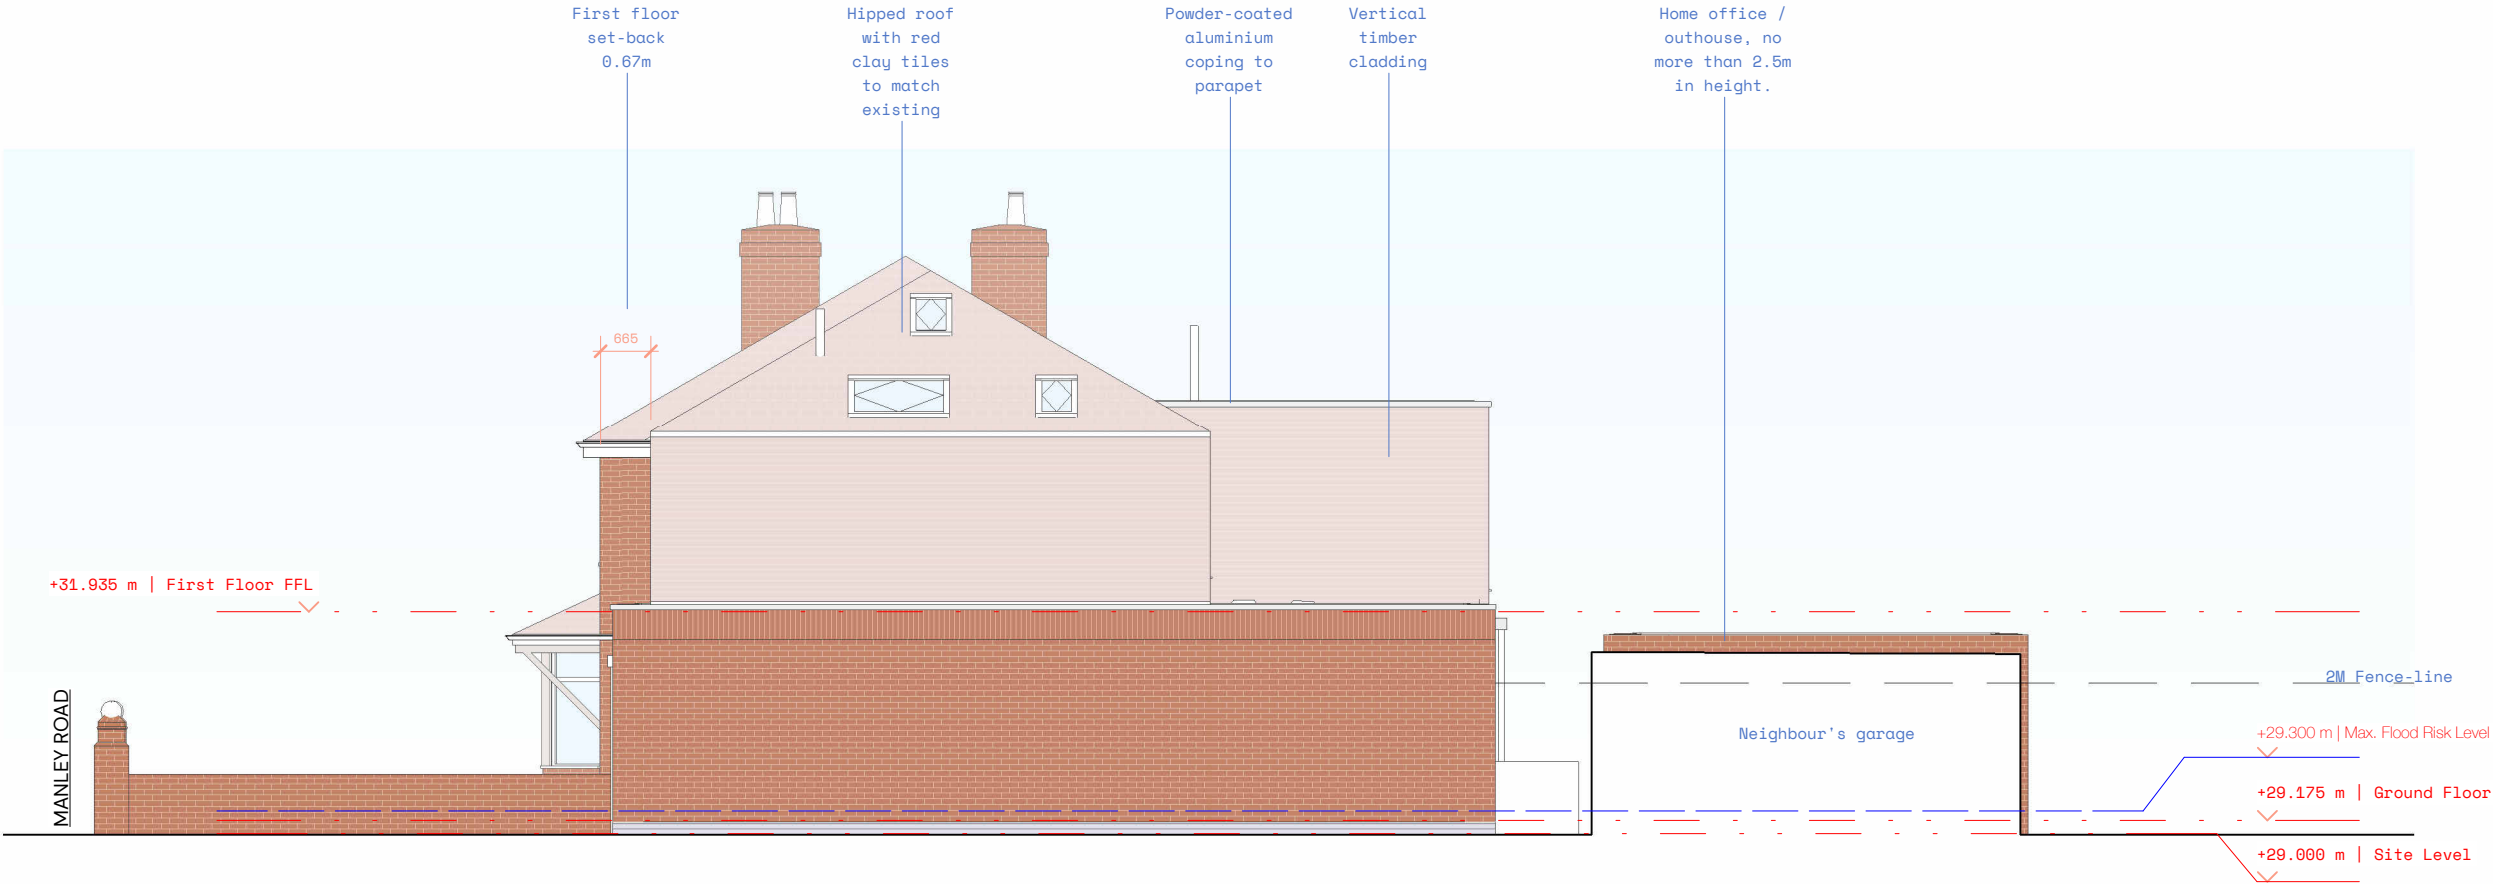

Proposed Right Side Elevation
1 : 100

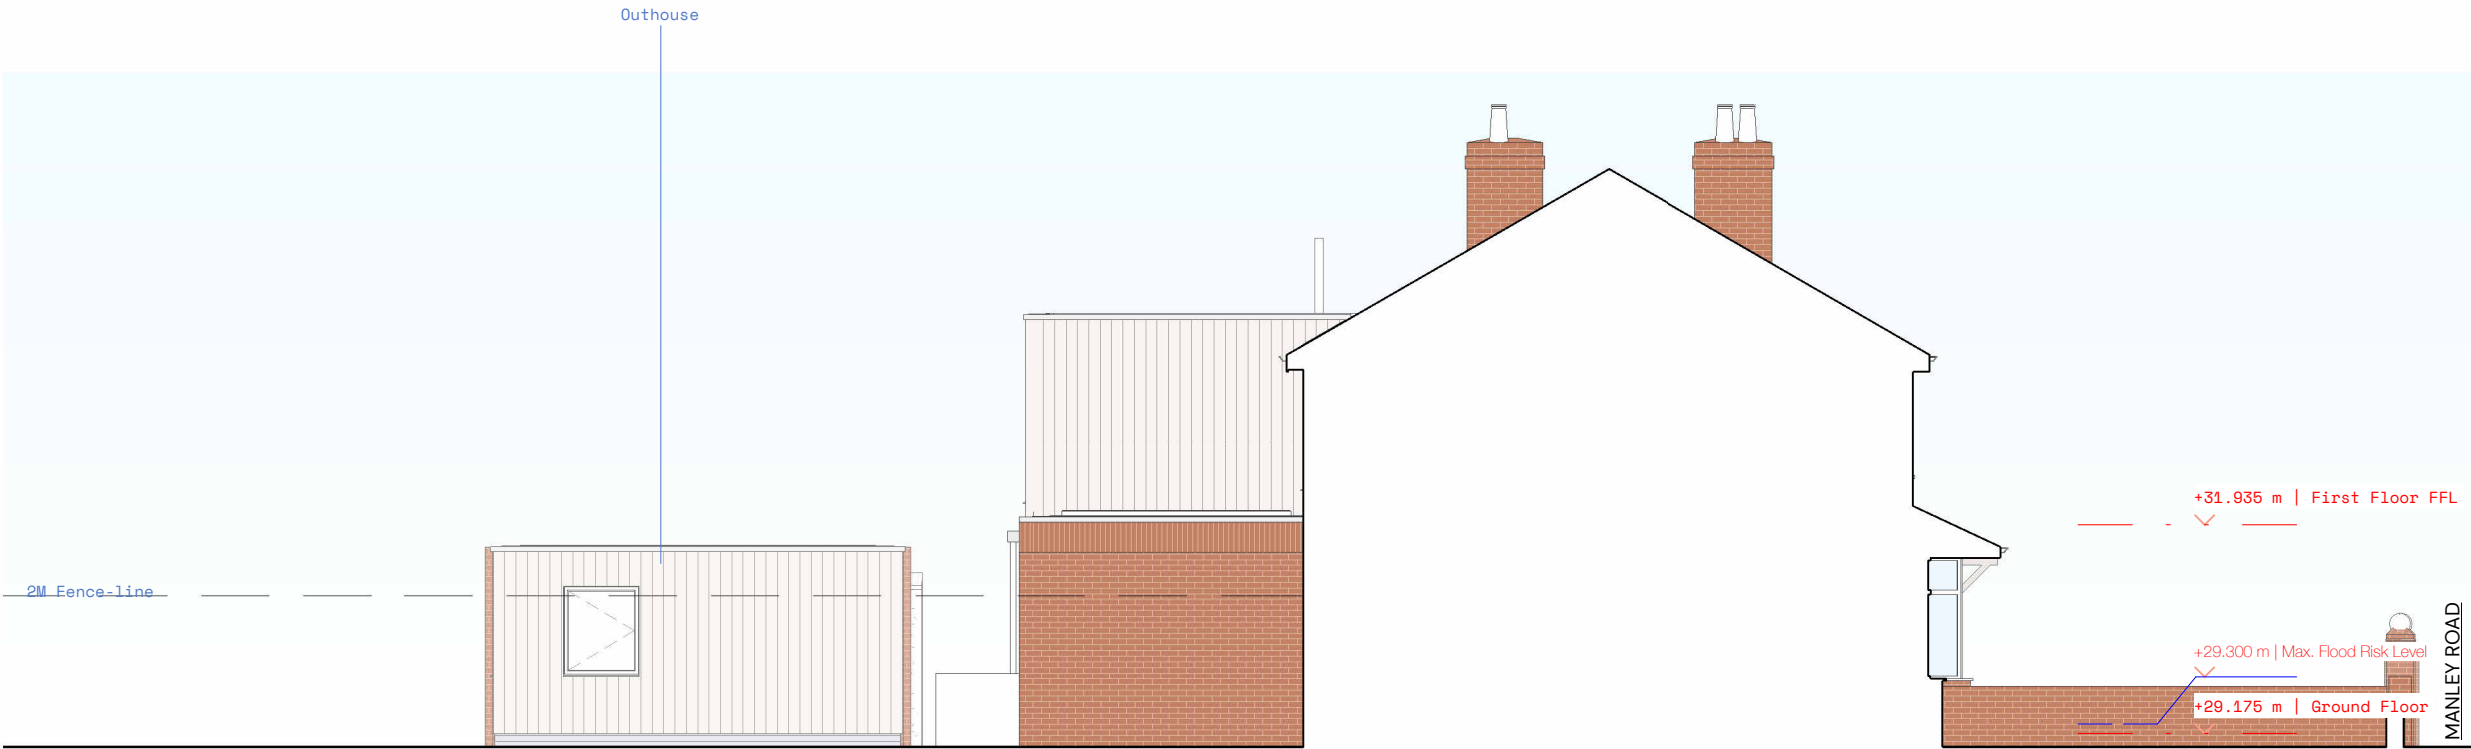

Proposed Left Side Elevation
1 : 100

Manley Road

#308
199 Manley Road
Charlton, Manchester
M21 0GY



1 : 100
A3

P.211 / A

Proposed Elevations

FOR PLANNING
A Revised Planning Application 15 09 23