



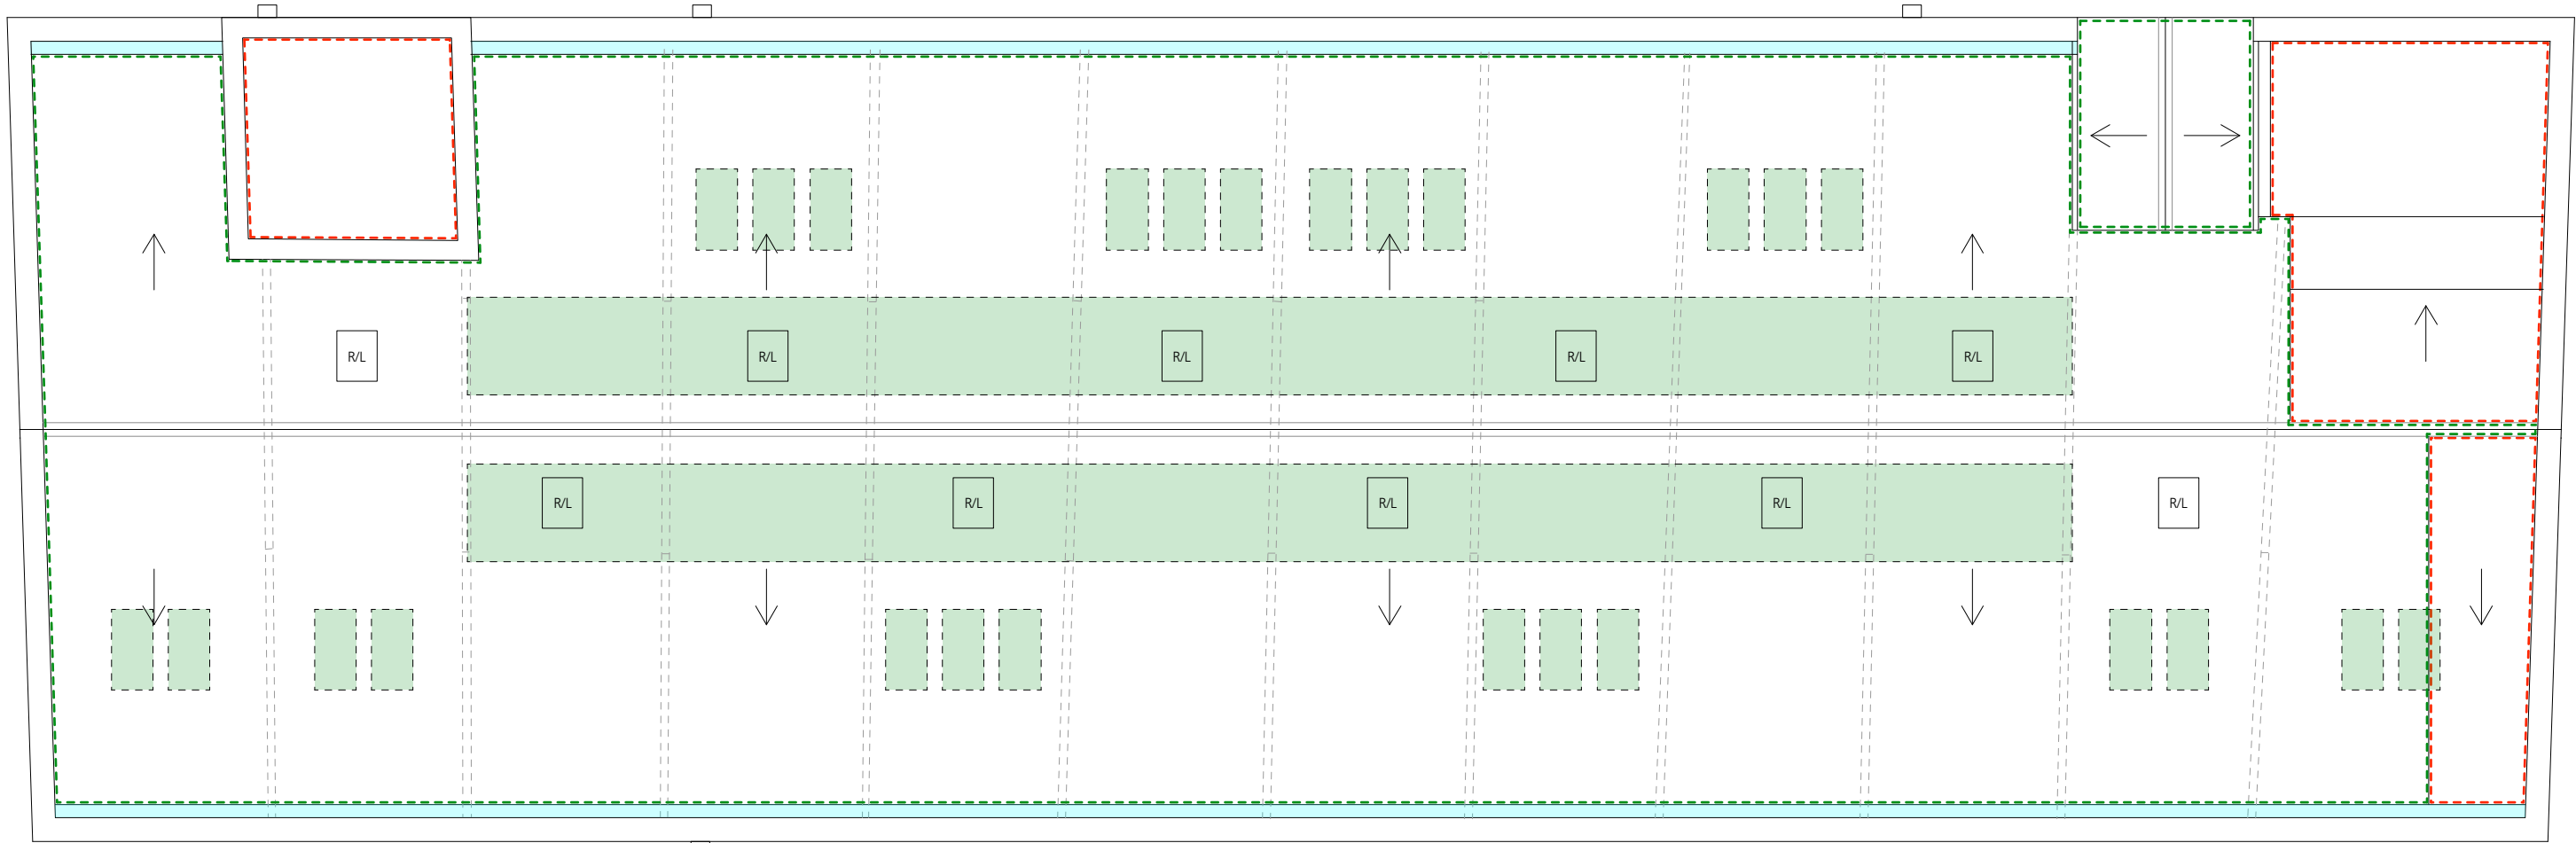

| KEY                                                                                 |   |                                                                                     |                                                                                        |
|-------------------------------------------------------------------------------------|---|-------------------------------------------------------------------------------------|----------------------------------------------------------------------------------------|
|  | EXTENT OF CONCRETE ROOFTILE COVERING TO BE REMOVED INCLUDING ALL FLASHINGS AT ADJACENT CONSTRUCTION |  | ROOF STRUCTURE TO BE REMOVED TO ALLOW FORMATION OF NEW ROOFLIGHTS                      |
|  | EXTENT OF FELT FLAT ROOF COVERING TO BE REMOVED                                                     |  | LEAD GUTTER LINING TO BE REMOVED                                                       |
|  | AREA OF MASONRY CONSTRUCTION TO BE REMOVED TO FORM NEW OPENING                                      |                                                                                     | FOR WORKS OF REPAIR TO STRUCTURE AND FABRIC REFER TO STRUCTURAL ENGINEER'S INFORMATION |

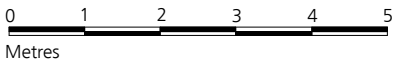

**Jonathan Davidson Architects**

Architecture & Industrial Design  
47 Hilton Street  
MANCHESTER  
M1 2EF  
t: 0161 711 0835  
e: [inbox@jddavidsonarchitects.com](mailto:inbox@jddavidsonarchitects.com)  
w: [www.jddavidsonarchitects.com](http://www.jddavidsonarchitects.com)

Client Capital & Centric  
Project **Neptune Mill**  
**Chapelton St, Manchester**  
Scale 1:100 @ A3  
Date March 2023

Document **Fabric Alterations**  
**External Fabric: Roof**  
Status For information

|         |     |    |      |    |
|---------|-----|----|------|----|
| Doc Ref | 353 | CD | 2012 | T1 |
|---------|-----|----|------|----|

Rev T1 - 11/23 -Tender issue