
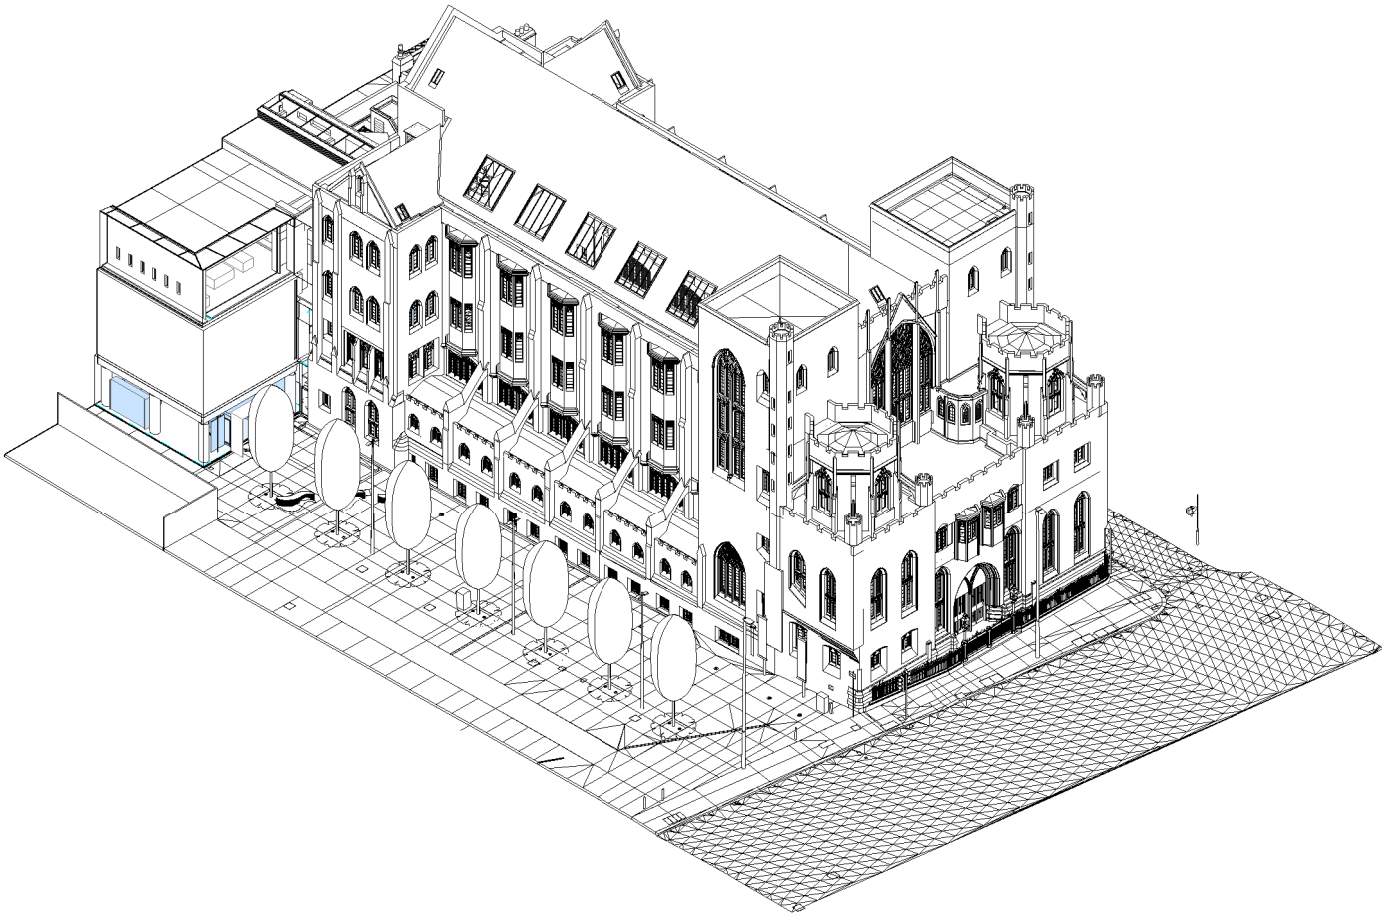
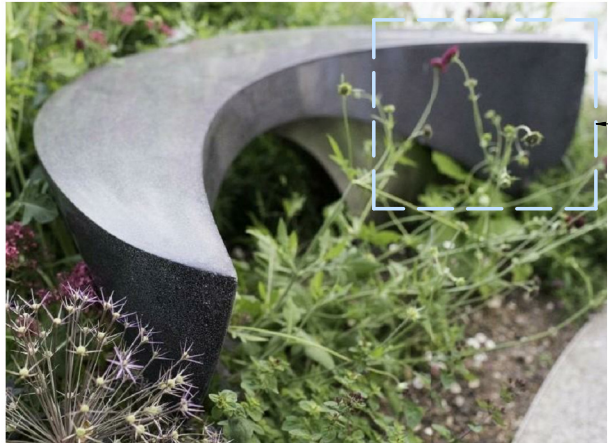


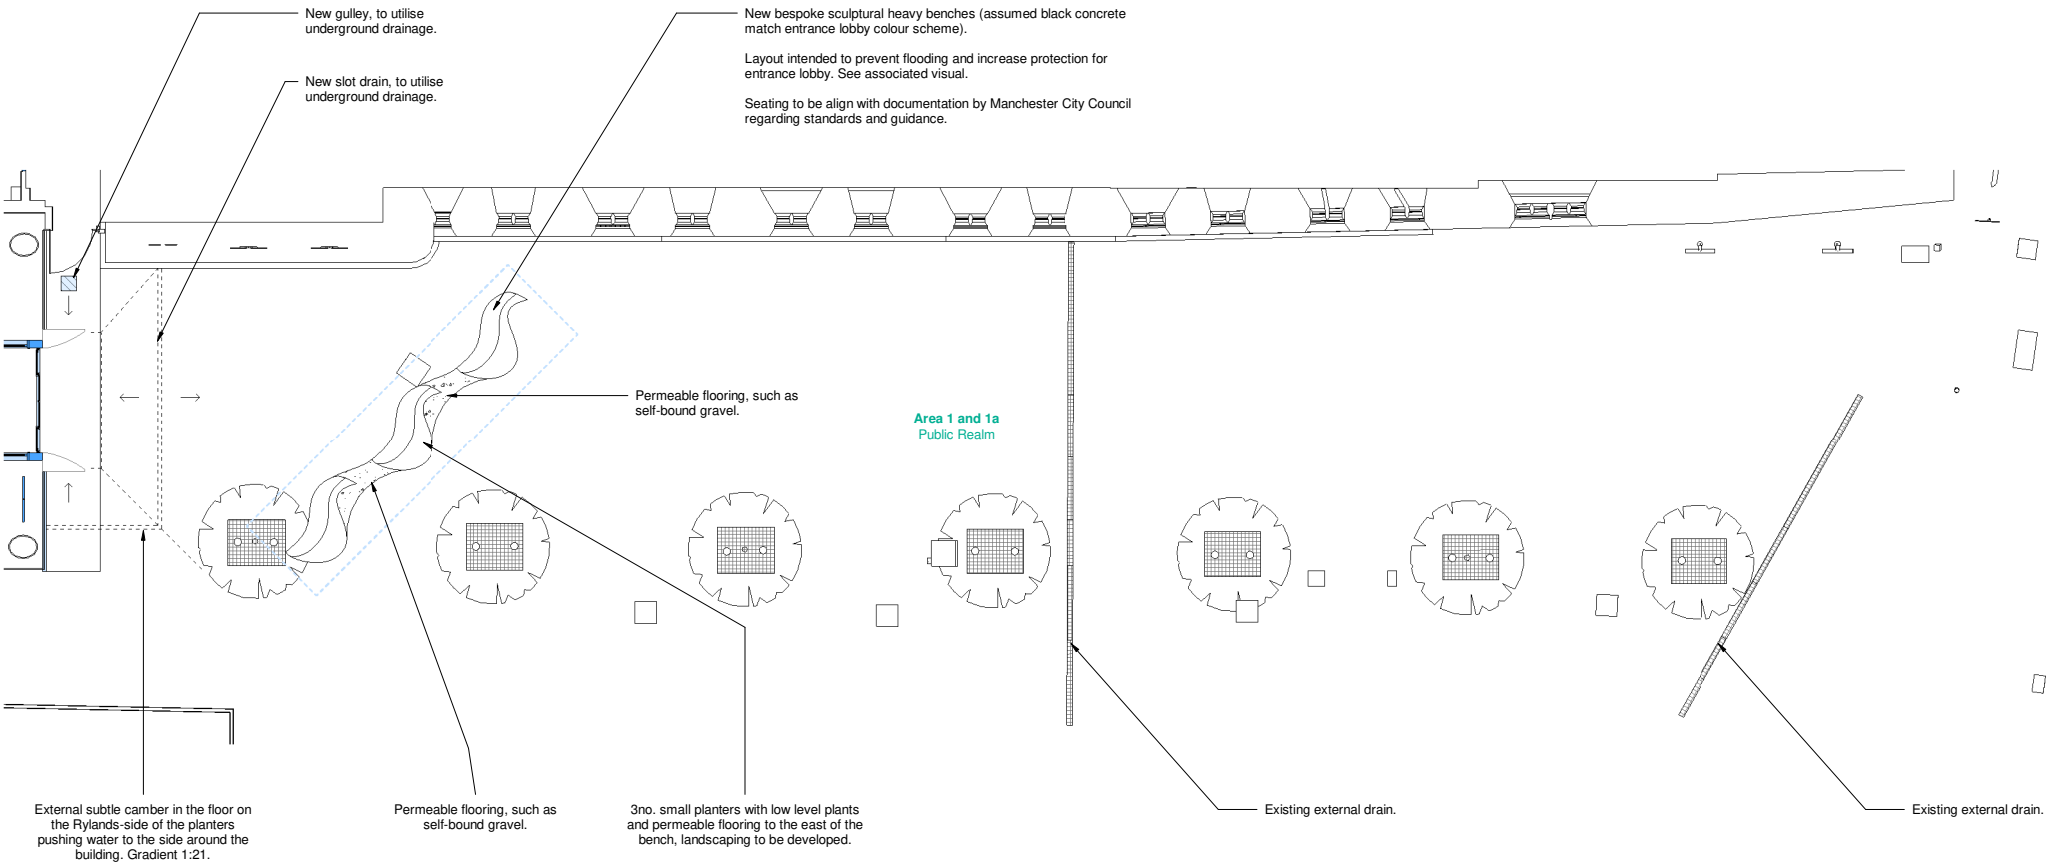

Information Note

Any drawing format is to be read in conjunction with and at the scale of accompanying documents.

Where colours other than black or grey are used the drawing must be plotted in colour.

All dimensions are to be checked on site by the Contractor, scaling is for Local Authority purposes only.

Unless otherwise indicated, all dimensions are in millimeters.

All information on this drawing is to be read in conjunction with the relevant Donald Insall Associates (Insall) specification and trade contractors' drawings and information by specialists.

In the event of any discrepancy, please contact Insall immediately.

This drawing may contain survey information by others and is to be used solely for the purposes for which it was issued.

These are uncontrolled documents issued for information purposes only. If you have any queries regarding the drawings, contact Insall immediately.

Insall cannot be held responsible for any errors arising from changes made to an uncontrolled file.

Drawings by Donald Insall Associates to be read in conjunction with full 'Next Chapter' drawing sets, including those by Structural Engineer, MEP Engineer, Exhibition Designer, Fire Consultant and Acoustic Consultant.

Area XX 'Next Chapter' items proposed to progress to construction-stage in 2024.

Area XX 'Next Chapter' items proposed to progress to construction-stage in 2024.

Area XX 'Next Chapter' items not currently proposed to progress to construction-stage in the 2024 works. Proposed date of construction-stage for these works to be confirmed.

P5	14.06.2023	JXW	RXC	External Signage Omitted
P4	20.07.2023	JXW	RXC	Issued to Contractor for Costing
P3	27.06.2023	JXW	RXC	Planning Permission and LBC Application
P2	09.05.23	JXW	RXC	For Costing
P1	13.04.23	JXW	RXC	Initial Issue
Rev.	Date	Dim.	Auth.	Description
Purpose of Issue				
Planning Permission and LBC Application				
Project Information				
The John Rylands				
Research Institute and Library				
Manchester, 'Next Chapter' Project				
Drawing Title				
Landscape as Proposed - General Arrangement				
Drawing Number				
Project ID	Originator	Functional Breakdown	Spatial Breakdown	Form Discipline Number
JRL	- DIA	- ZZ	- ZZ	- D60- ACL - 4111
Project Number		Scale at A1	Status	Revision
MAN_JRL_03		As indicated	S3	P5
Donald Insall Associates				
Chartered Architects and Historic Building Consultants				
Ducie House, 37 Ducie Street, Manchester M1 2JW				
(+44) 0161 359 4326				
Manchester@insall-architects.co.uk				
© 2023 DONALD INSALL ASSOCIATES LTD				