



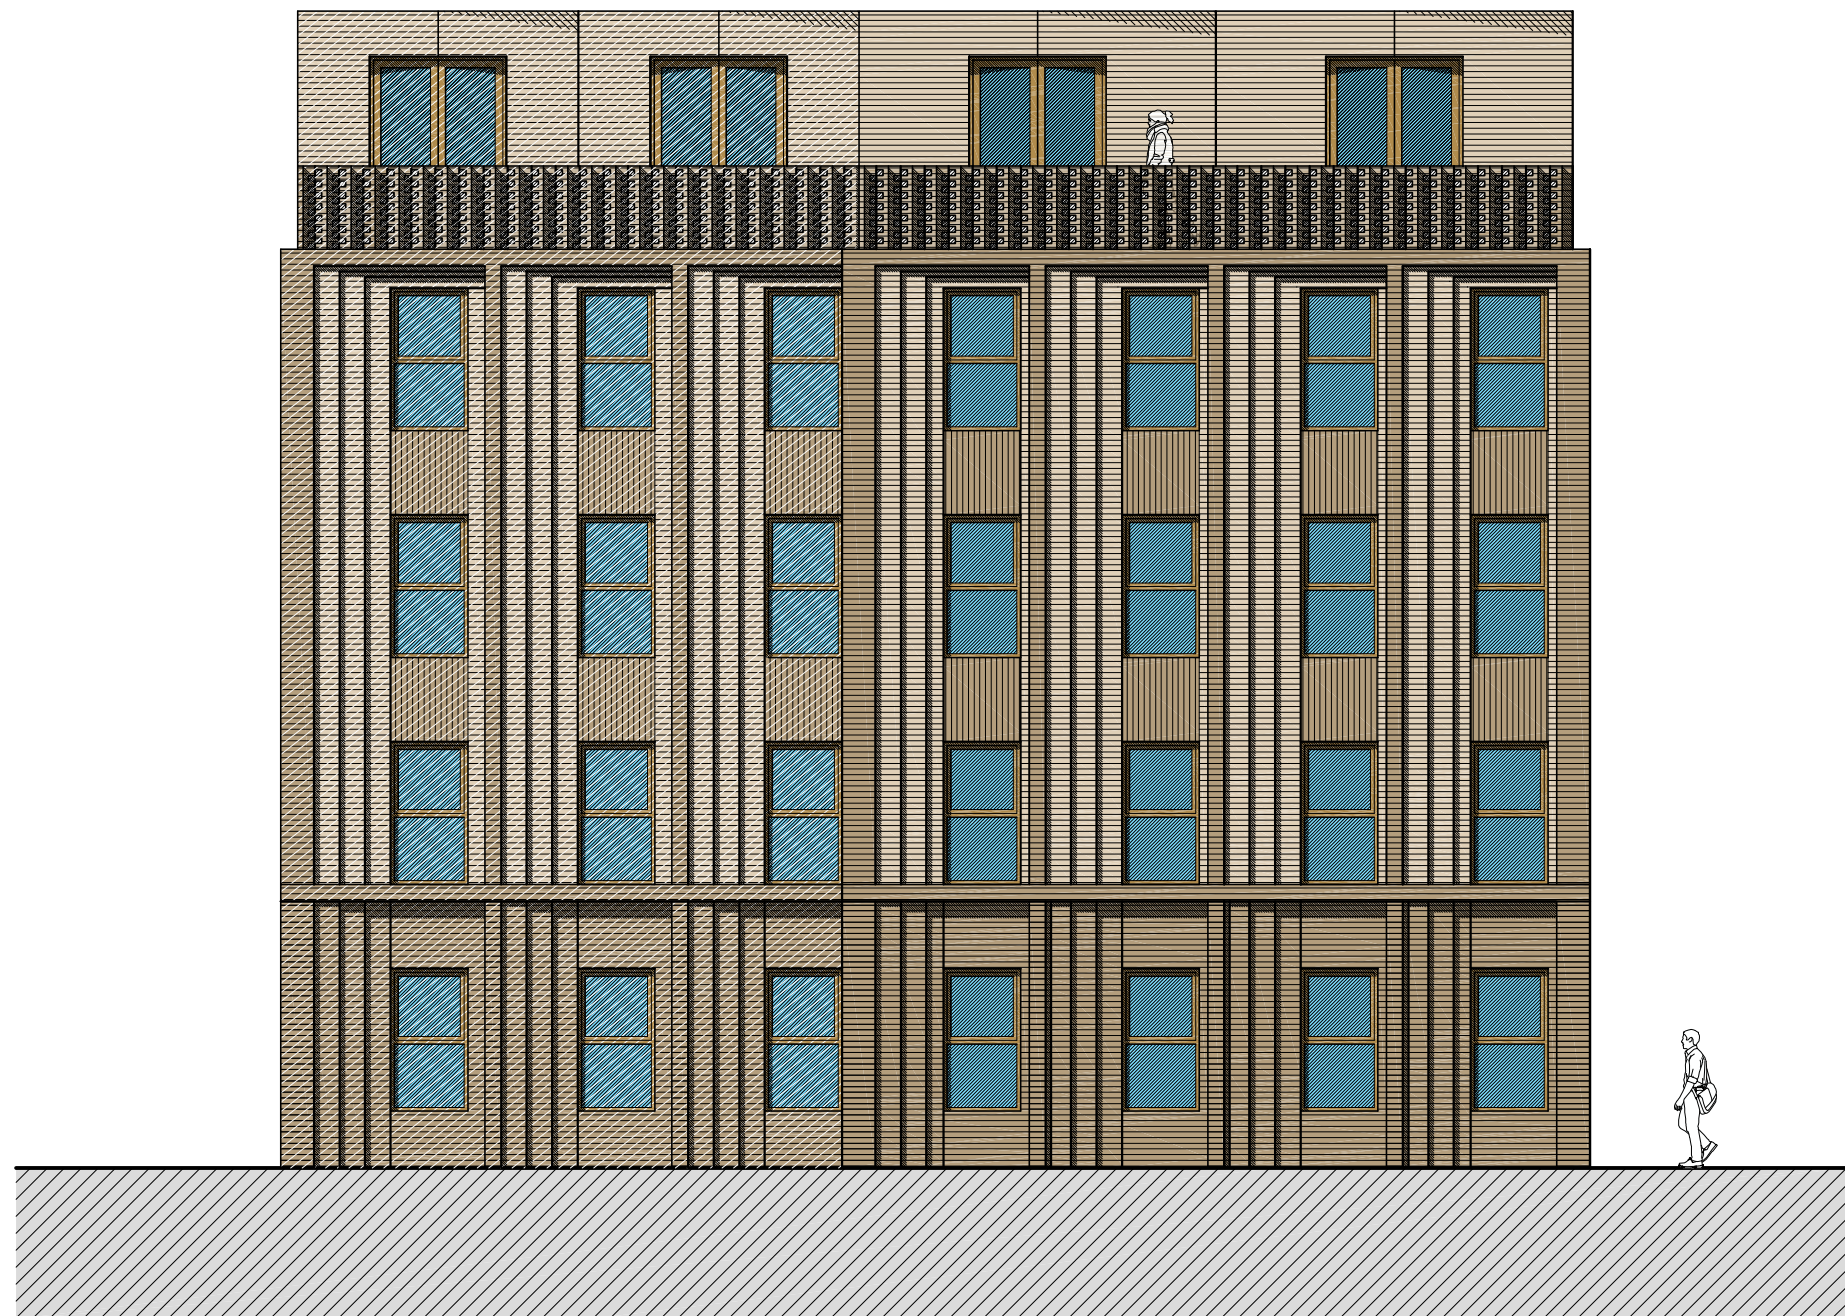

Proposed Wilbraham Road Elevation 1:100
Scale Bar 1:100
0 5 10m

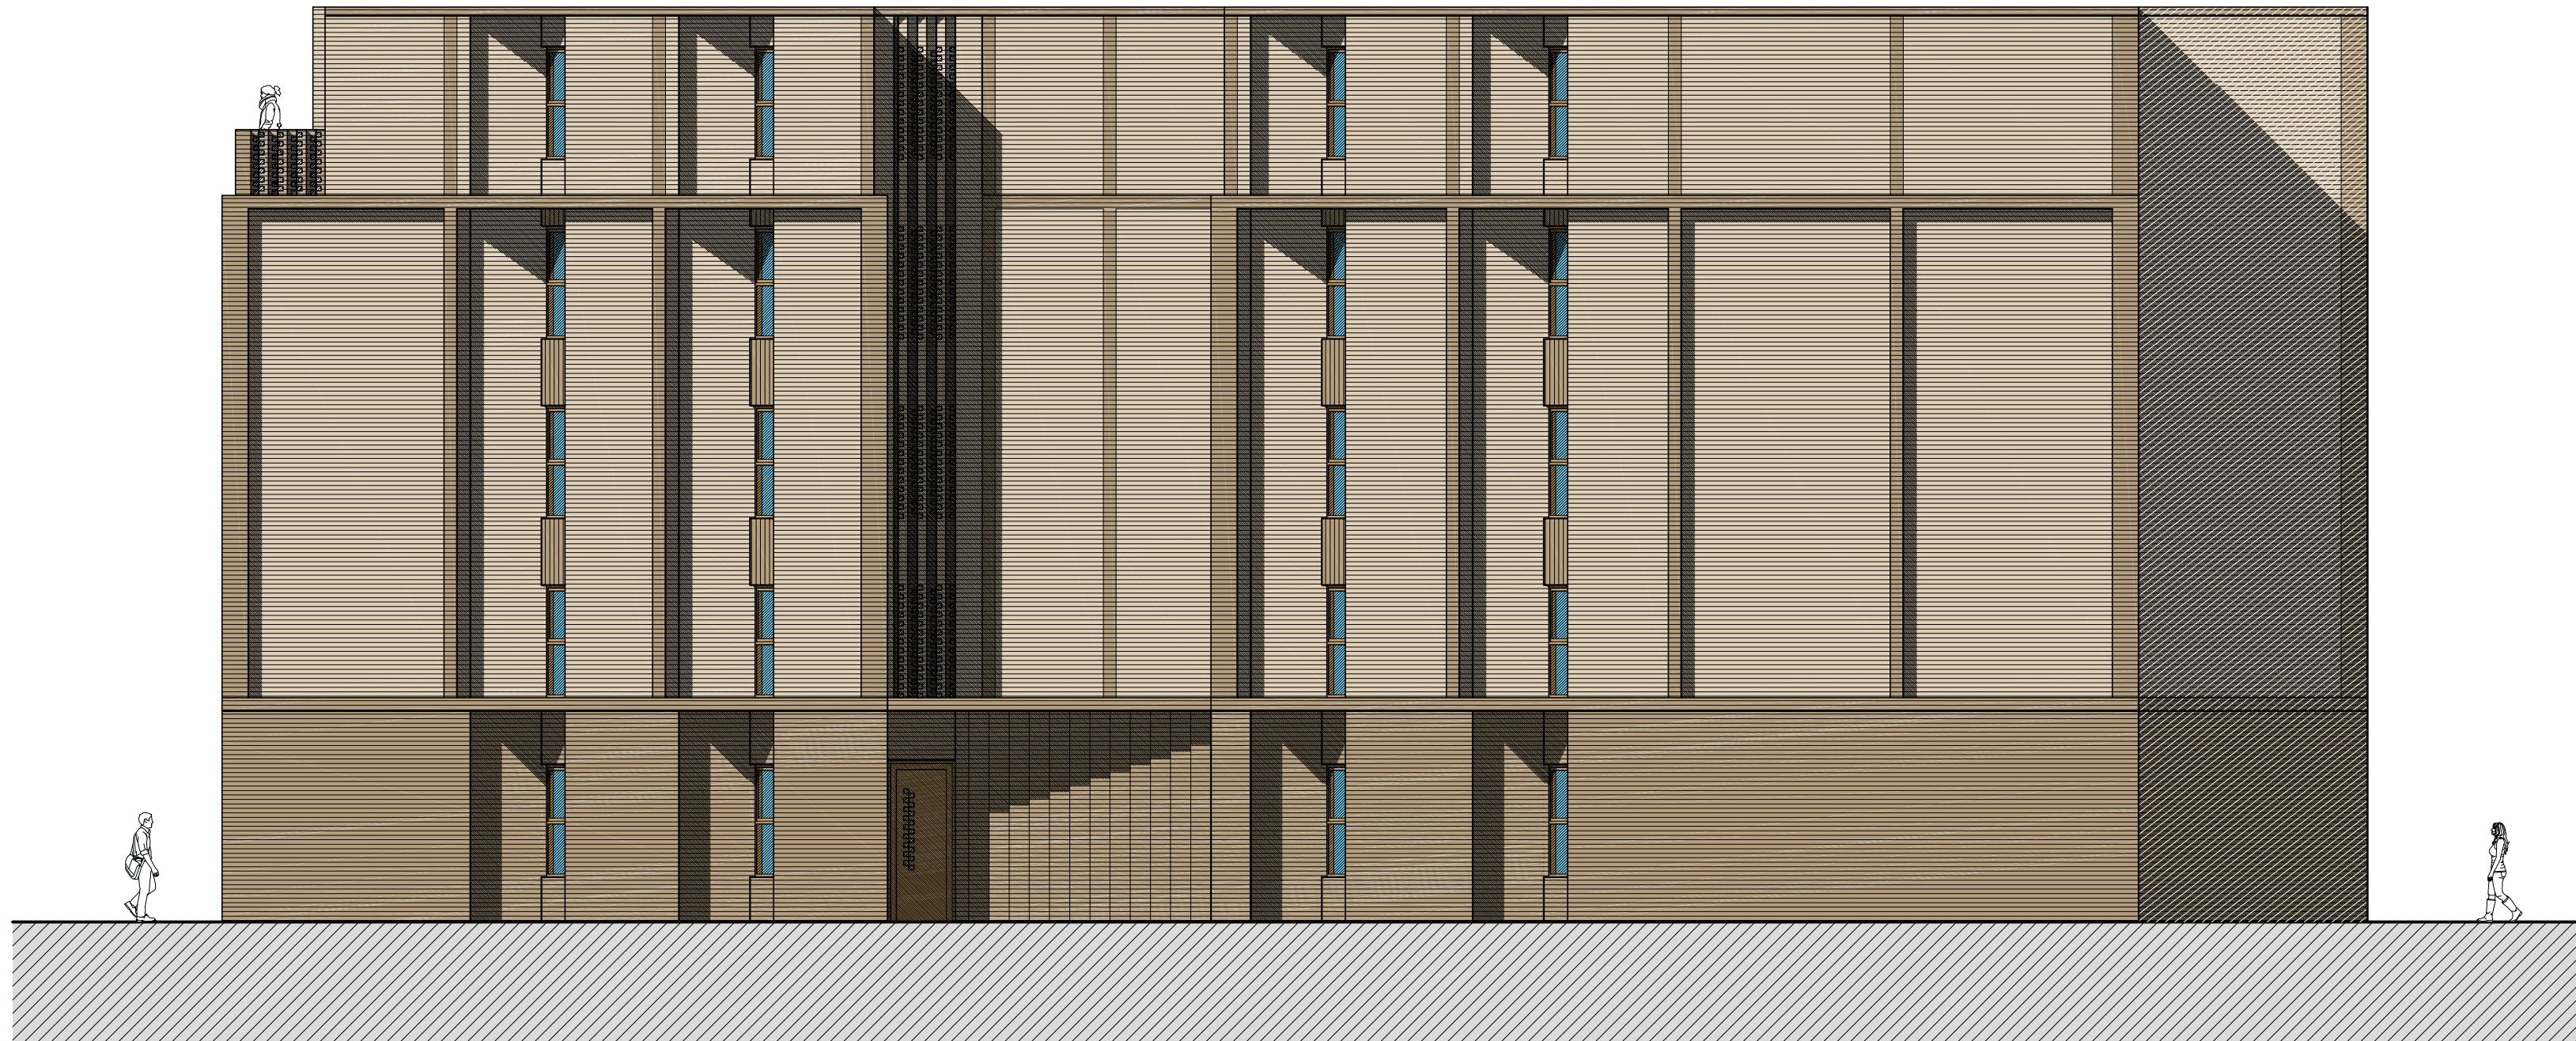

Proposed East Elevation 1:100