

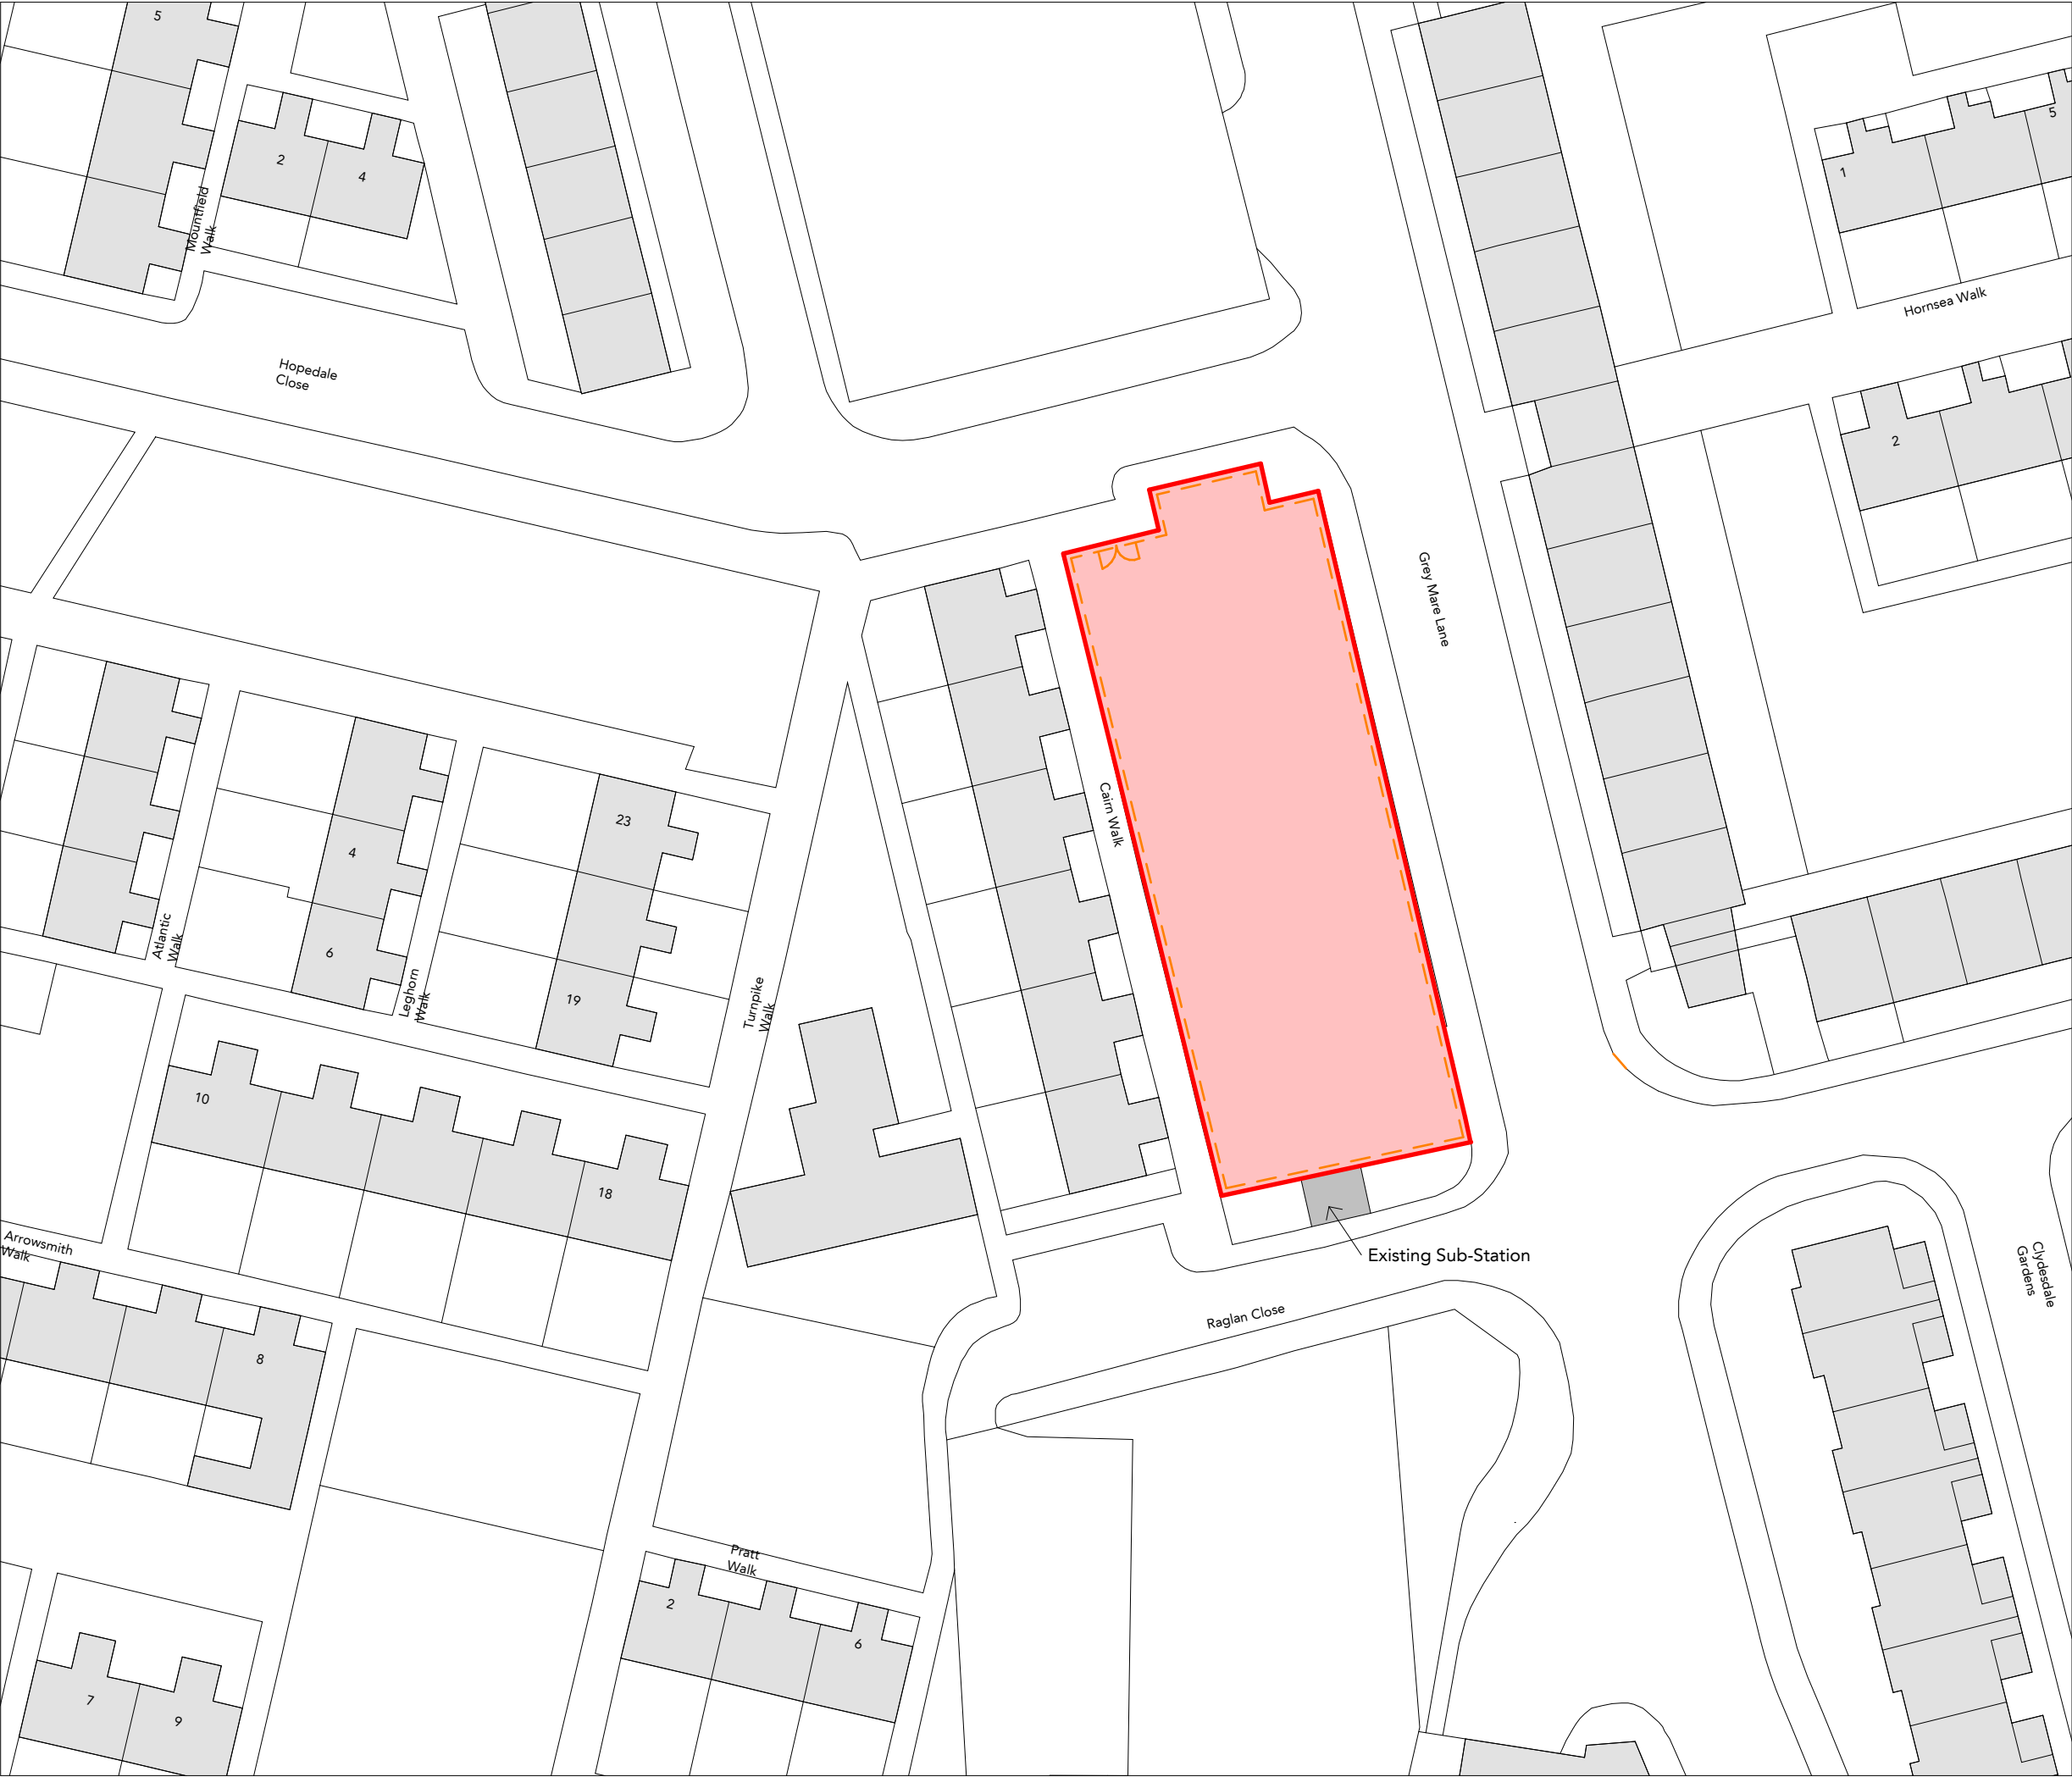


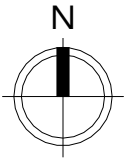

Note:  
Do not scale from this drawing.  
Dimensions are to be checked on site.  
If in doubt please ask.

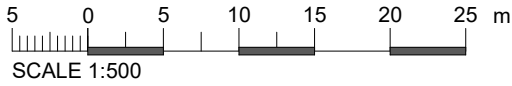

- Application Boundary
- Denotes 1.8m high weld mesh fencing, colour tbc. following completion of demolition works.
- Vehicular Gates
- Slab, hardstanding and lawns retained'.
- Trees to be retained

|   |            |    |                     |
|---|------------|----|---------------------|
| E | 27/09/2023 | PW | Key Updates         |
| D | 06/09/2023 | LB | Issued for Planning |
| C | 01/09/2023 | LB | Client Commetns     |
| B | 17/88/23   | LB | Client Comments     |
| A | 16/08/23   | LB | Ownership Updated   |
| - | 27/01/23   | PW | Issued for planning |

| Rev | Date | Intls | Details |
|-----|------|-------|---------|
|-----|------|-------|---------|

© The moral rights of the author are hereby asserted.  
This drawing and design is the sole property of Buttress Ltd and must not be reproduced without permission.  
Buttress Ltd is Registered in England and Wales: 5363573

# Buttress

41 Bengal St  
Manchester  
M4 6AF

T 0161 236 3303  
E contact@buttress.net  
W www.buttress.net

|               |                      |
|---------------|----------------------|
| Project Title | Grey Mare Lane       |
| Client        | One Manchester       |
| Location      | Beswick - Manchester |

|               |                                              |
|---------------|----------------------------------------------|
| Drawing Title | Post Demolition Plan 2 of 3 - Grey Mare Lane |
|---------------|----------------------------------------------|

|         |                     |                 |              |
|---------|---------------------|-----------------|--------------|
| Date    | 27/09/2023 15:41:06 | Scale           | As indicated |
| Checked | BT                  | Orig Paper Size | A3           |

Status **PLANNING**

Job No: Origin: Zone: Level: Type: Disc: Number: Rev:

**8782-BA-XX-00-DR-A-(04) 007- E**