

© COPYRIGHT


The copyright in this drawing is vested in Sheppard Robson and no license or assignment of any kind has been, or is, granted to any third party whether by provision of copies or originals or otherwise unless agreed in writing.

DO NOT SCALE FROM THIS DRAWING

The contractor shall check and verify all dimensions on site and report any discrepancies in writing to Sheppard Robson before proceeding work.

FOR ELECTRONIC DATA ISSUE

Electronic Data / drawings are issued as "read only" and should not be interrogated for measurement. All dimensions and levels should read, only from those values stated in text on the drawing.

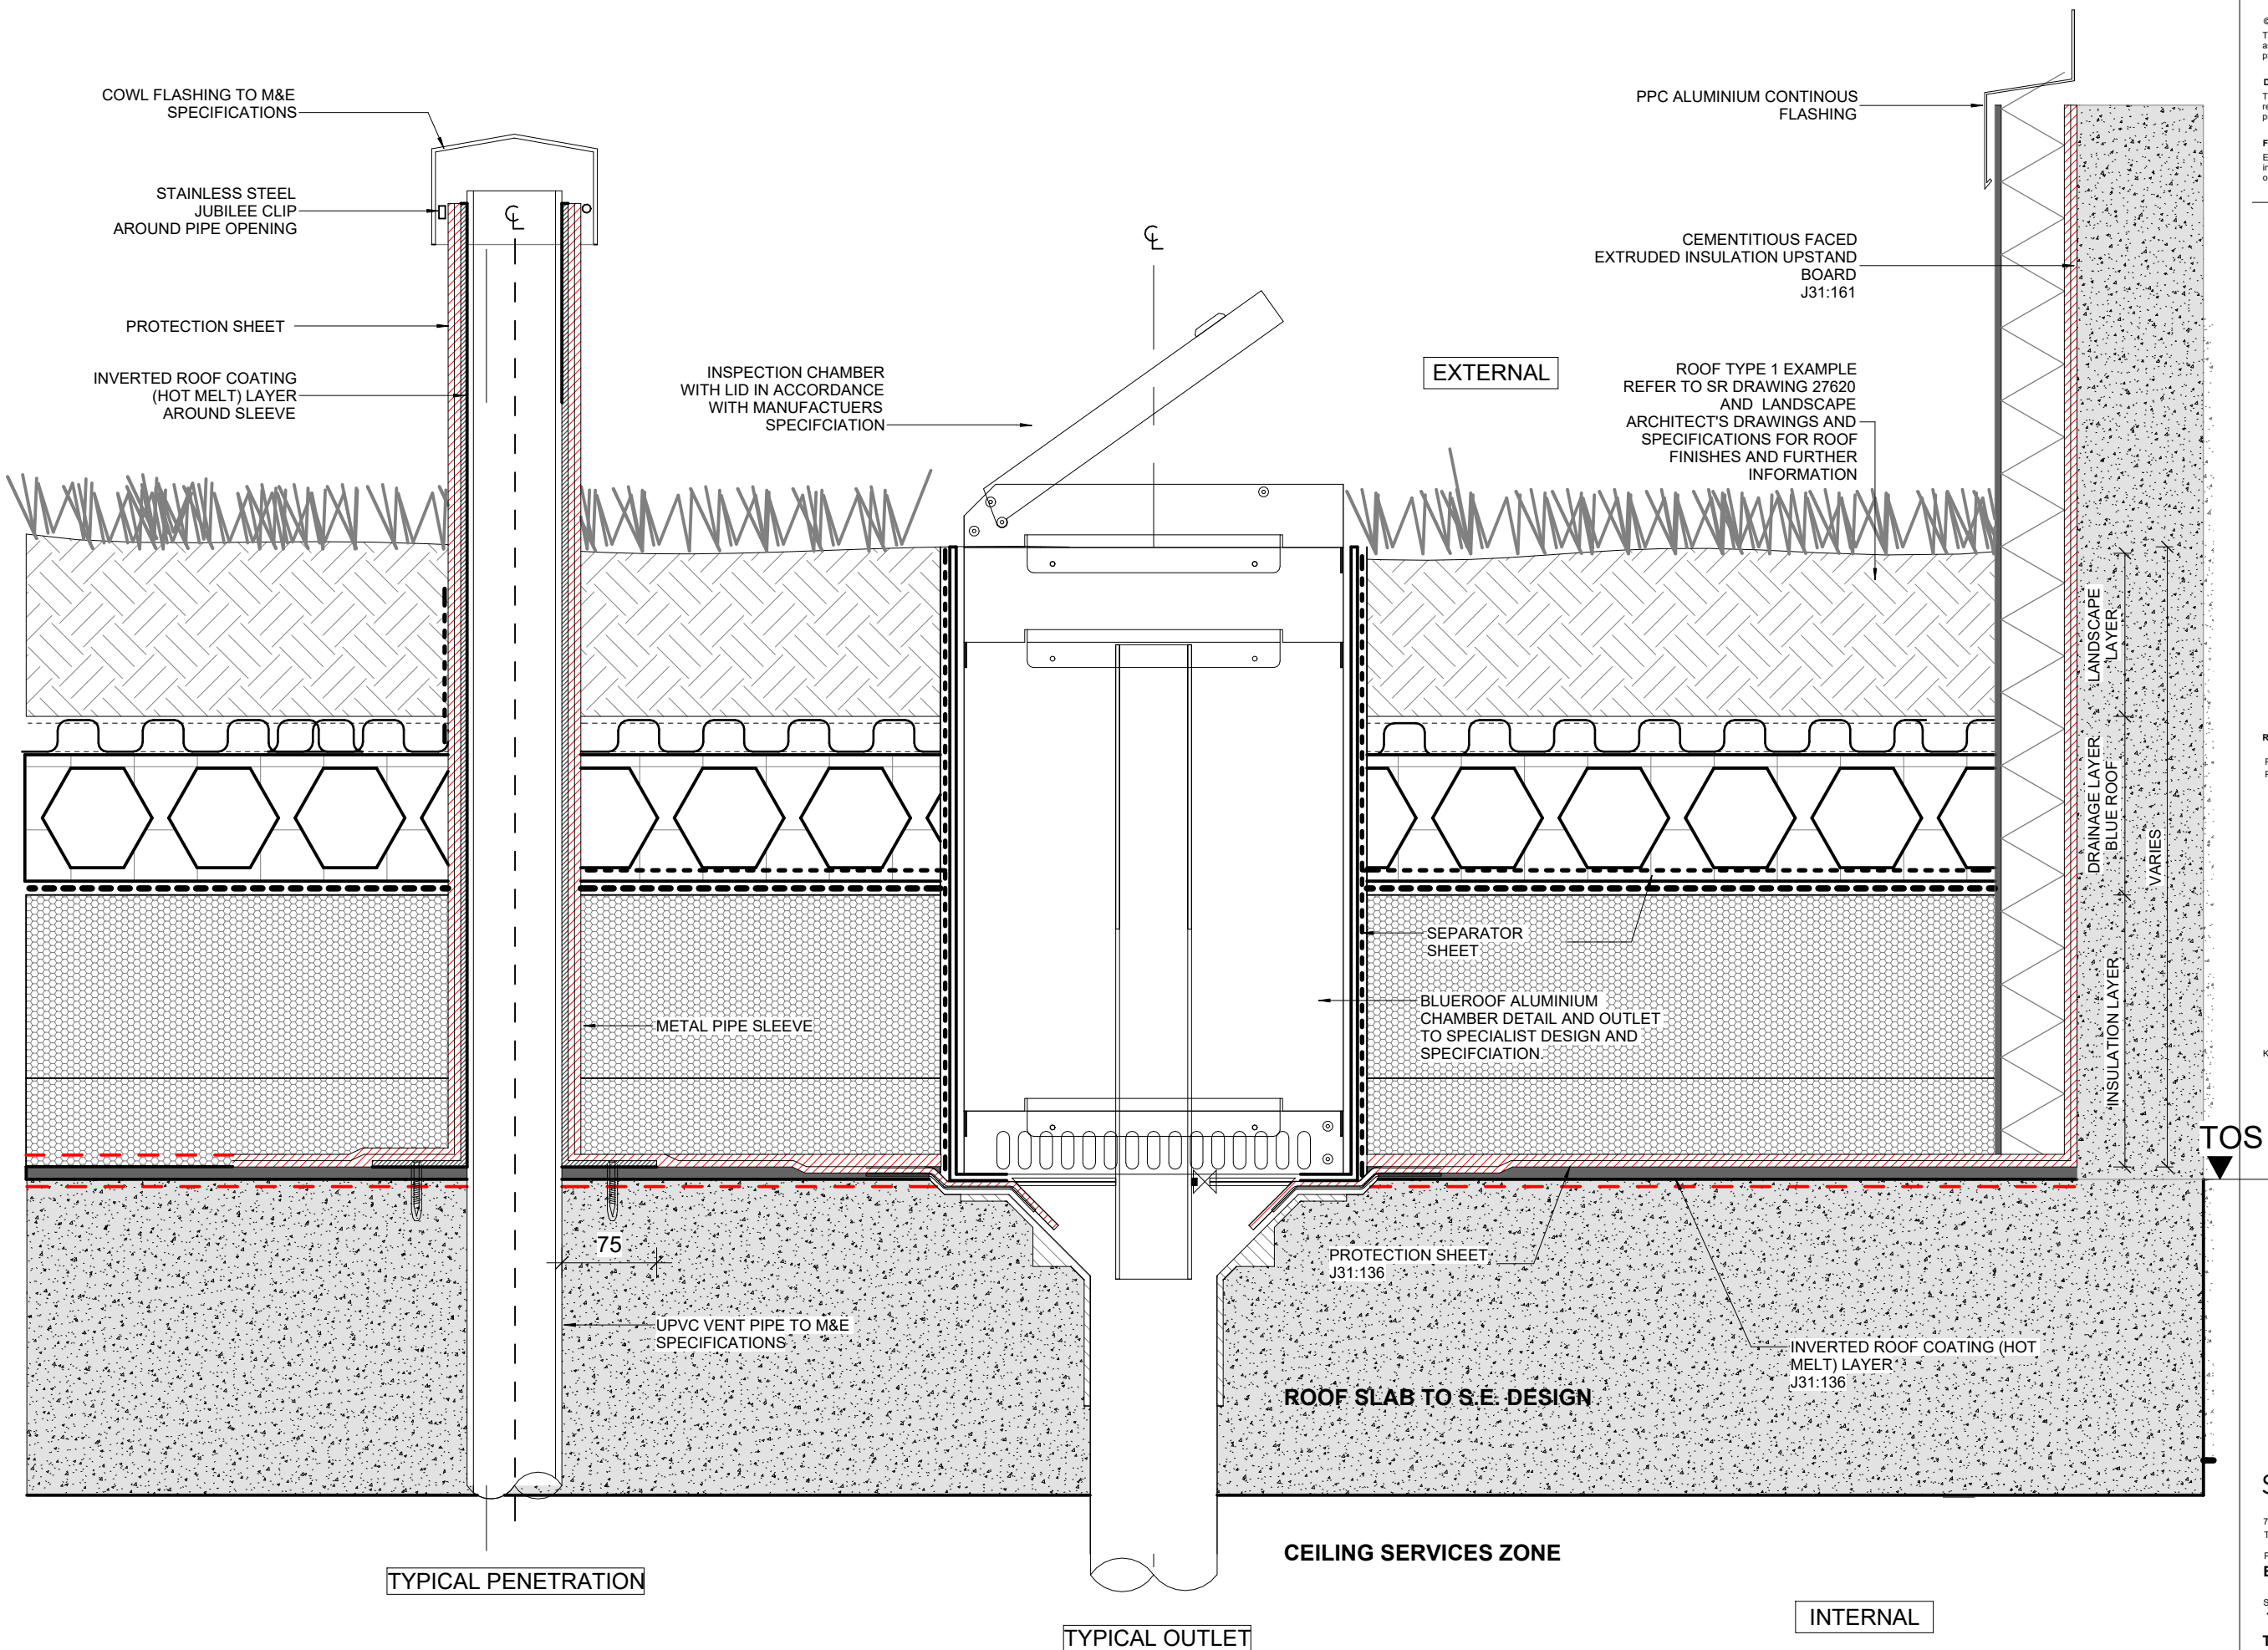

REV.	DATE	AMENDMENT
P01	04/08/2023	Stage 3 - First Issue
P02	20/09/2023	Stage 3 - Final Issue

KEYPLAN

CLIENT

IQ Student
Accommodation

SHEPPARD ROBSON

77 Parkway Camden Town London NW1 7PU
T: +44 (0)20 7504 1700 E: enquiries@sheppardrobson.com

PROJECT

Echo Street PBSA

SCALE@A3	DATE	ORIGINATOR	CHECKED	AUTHORISED
1 : 5	20/09/2023	NA	VC	RG

Typical BluerooF Details

Stage 3

STATUS	PURPOSE FOR ISSUE	SR NO.
S4	For Stage Approval	7054
DRAWING NO.	REV.	
ECHO-SRA-XX-RF-DR-A-27600	P02	

1

27600

Typical BluerooF Roof Build-up and Service Penetrations

1 : 5