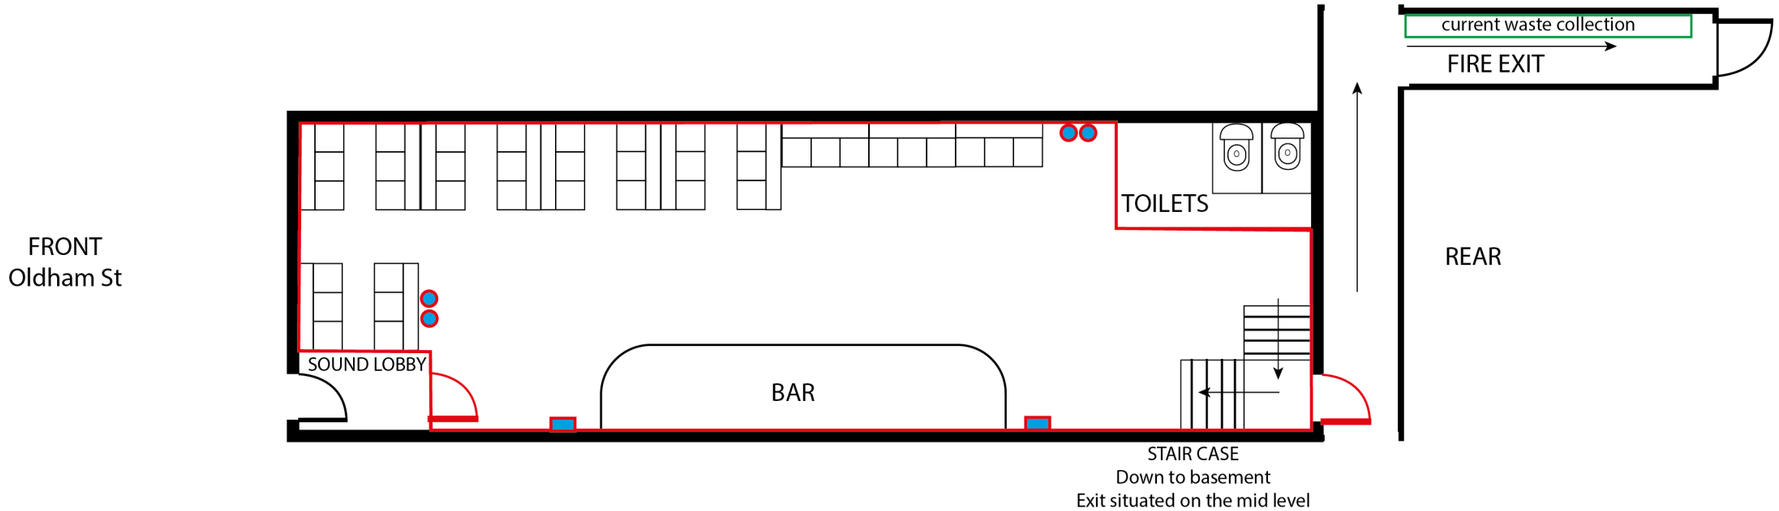



Fire Call Point
Extingisher

1m
10m

2nd draft

89 Oldham Street = PROPOSAL Ground Floor

SCALE 1:100 SHEET SIZE: A3 N Parr 10.01.24

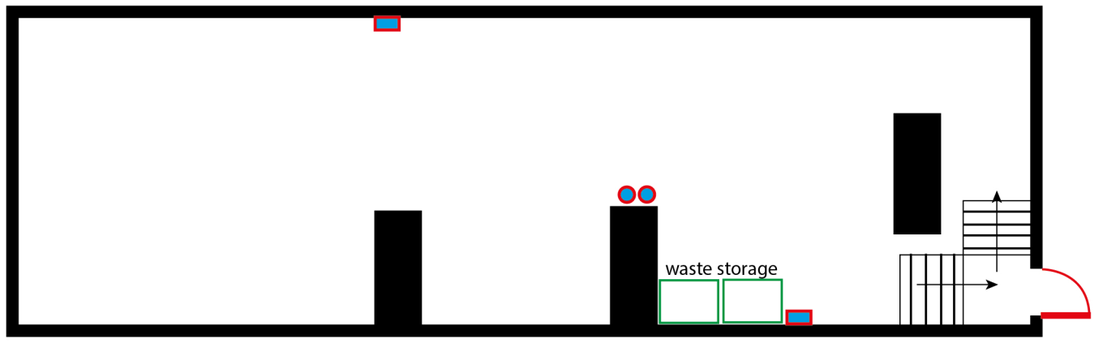

Fire Call Point

Extingisher

1m

10m

2nd draft

89 Oldham Street = PROPOSAL

Basement

SCALE 1:100 SHEET SIZE: A3

N Parr 10.01.24