






- NOTE: ALL DIMENSIONS TO BE CHECKED ON SITE. NO DIMENSIONS TO BE SCALED UNLESS OTHERWISE STATED.
- LEGEND:
- A WORTHINGTON HOUSE
 - B EXISTING TREES
 - C NEW AIR SOURCE HEAT PUMP PLANT COMPOUND CONSISTING OF HIT & MISS FENCING, SURROUND AND SECURE DOUBLE GATED ACCESS TO MATCH EXISTING COLOUR OF BIN STORE AND BIKE SHELTER
 - D EXISTING BIN STORE
 - E EXISTING CONDENSERS ON CANTRY
 - F NEW CONDENSERS ON CANTRY FOR AHU AND SERVER ROOM
 - G MITSUBISHI EAHV-M1500YCL(-N) 150KW AIR SOURCE HEAT PUMP WITH BELOW GROUND ASHP-PIPES. EXACT ROUTES TBC
 - H NEW PAVING TO PLANT COMPOUND TO MATCH EXISTING SHEFFIELD STANDS TO BE RELOCATED TO MAIN ENTRANCE
 - I

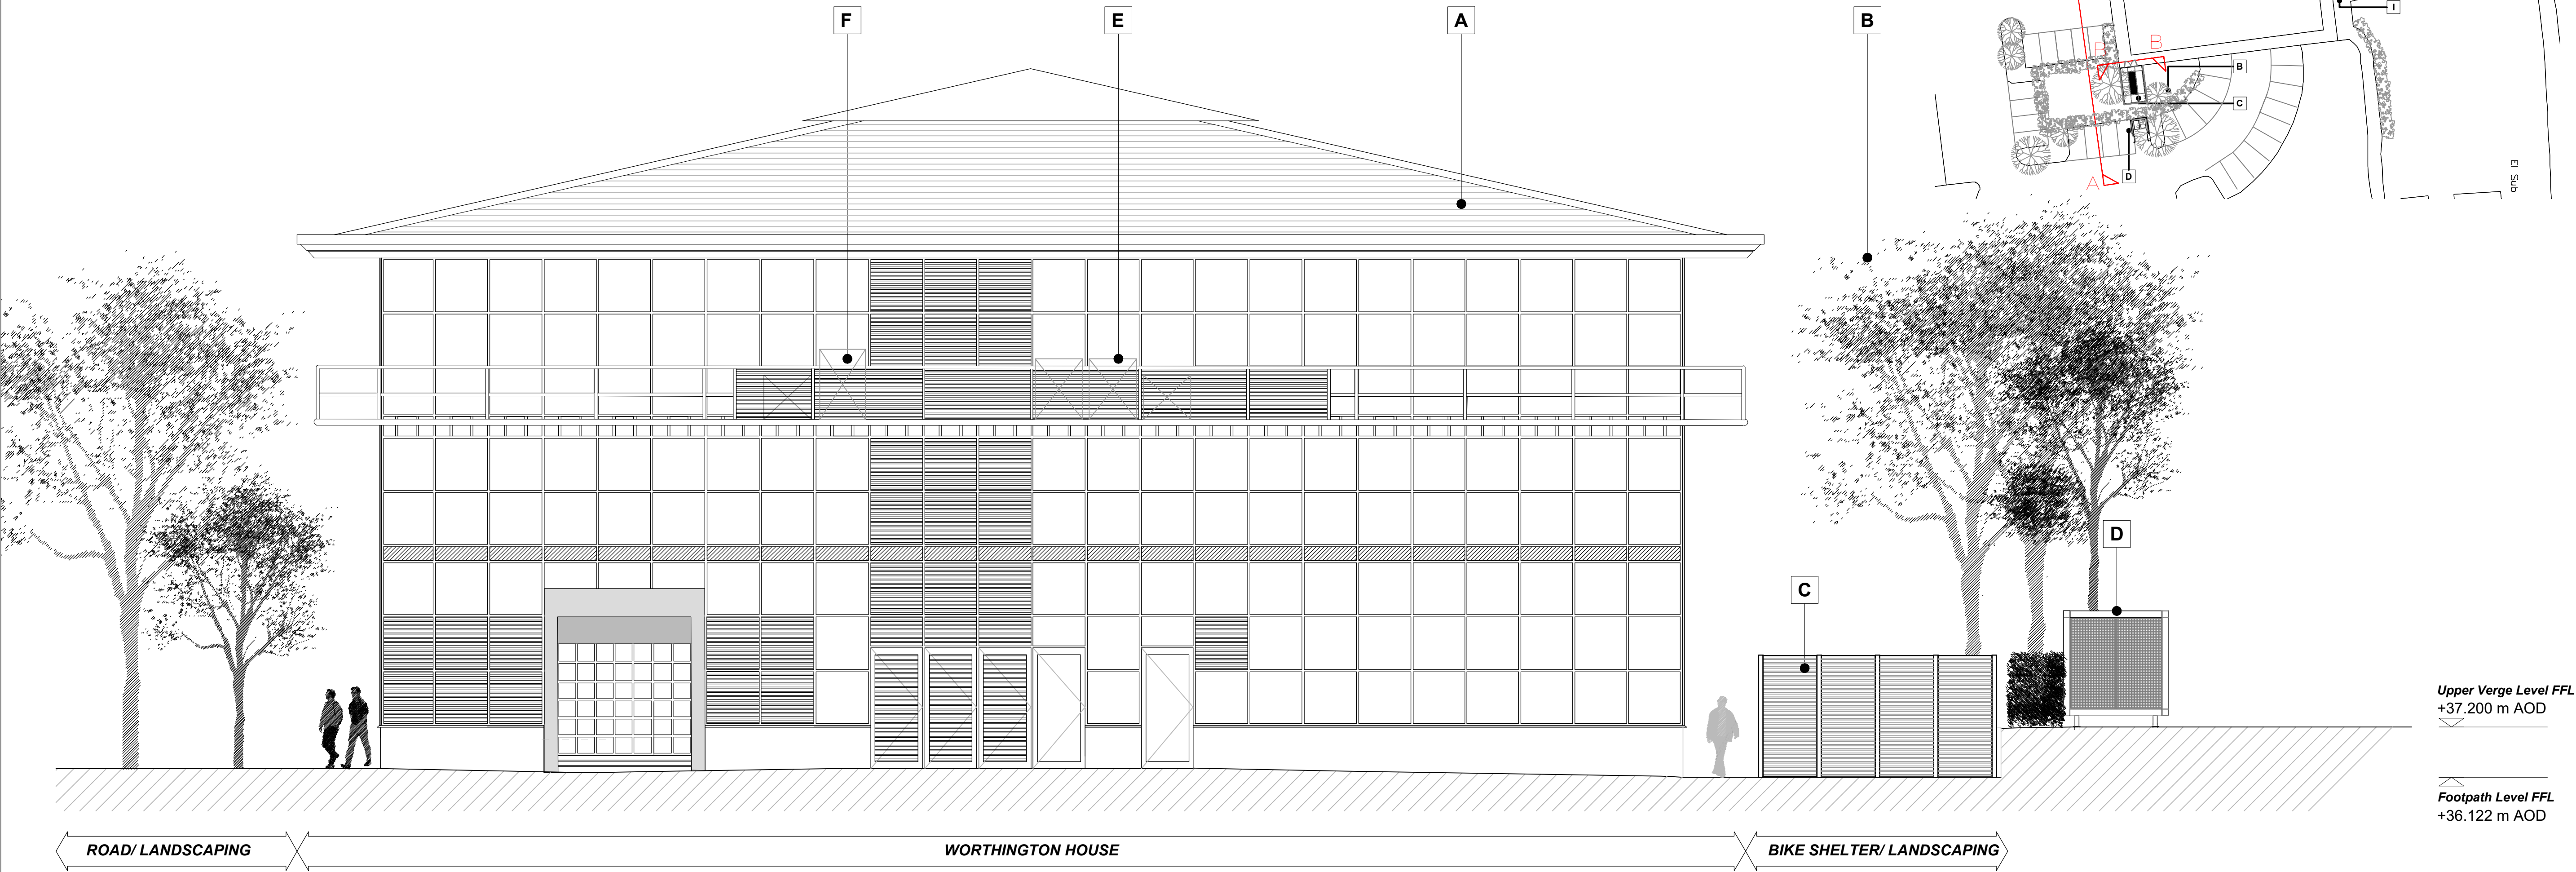

Upper Verge Level FFL
+37.200 m AOD

Footpath Level FFL
+36.122 m AOD

PROPOSED ELEVATION - SECTION A-A SCALE 1:75

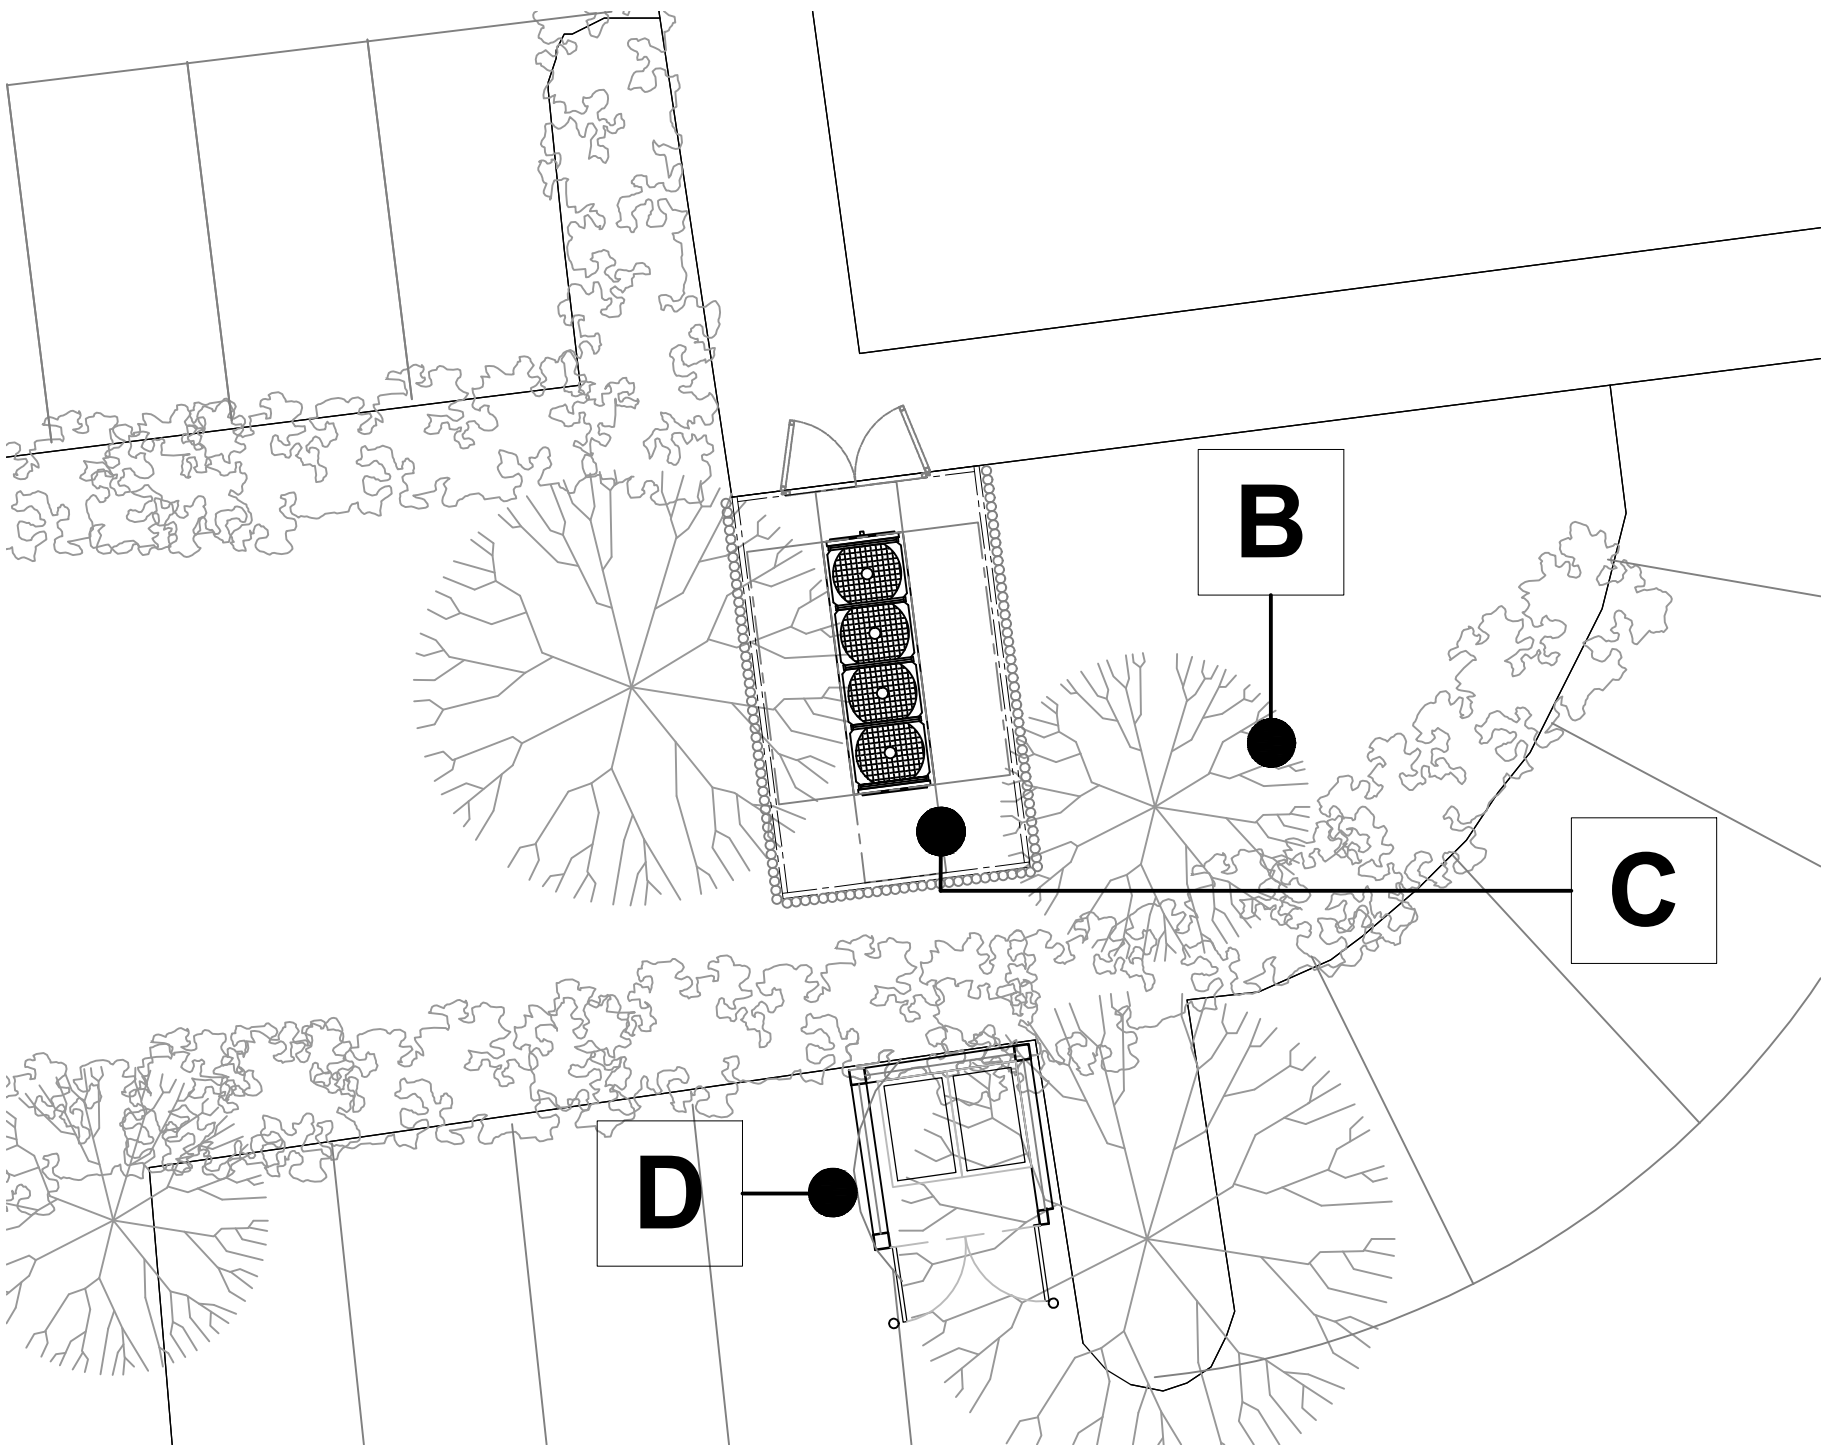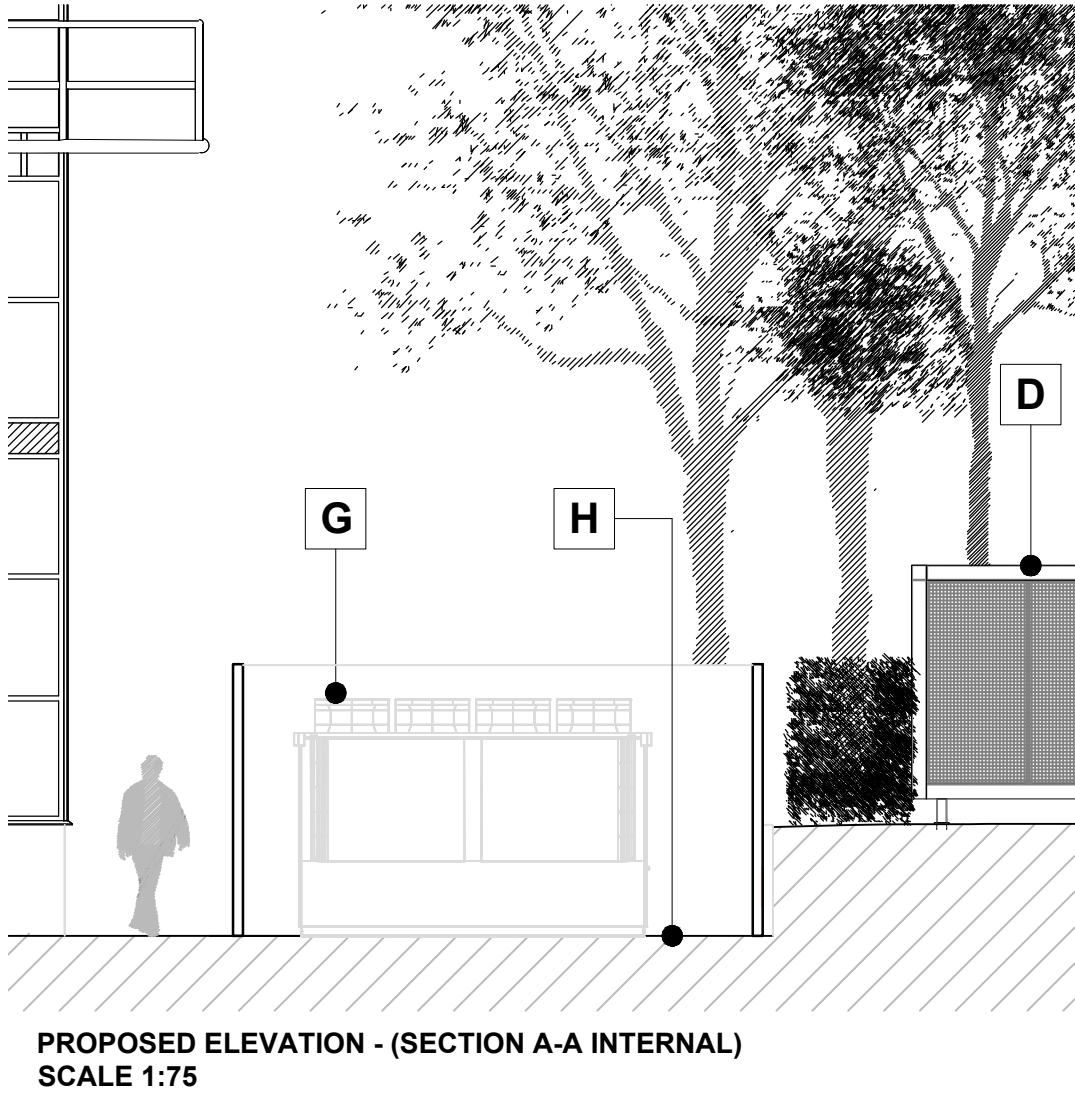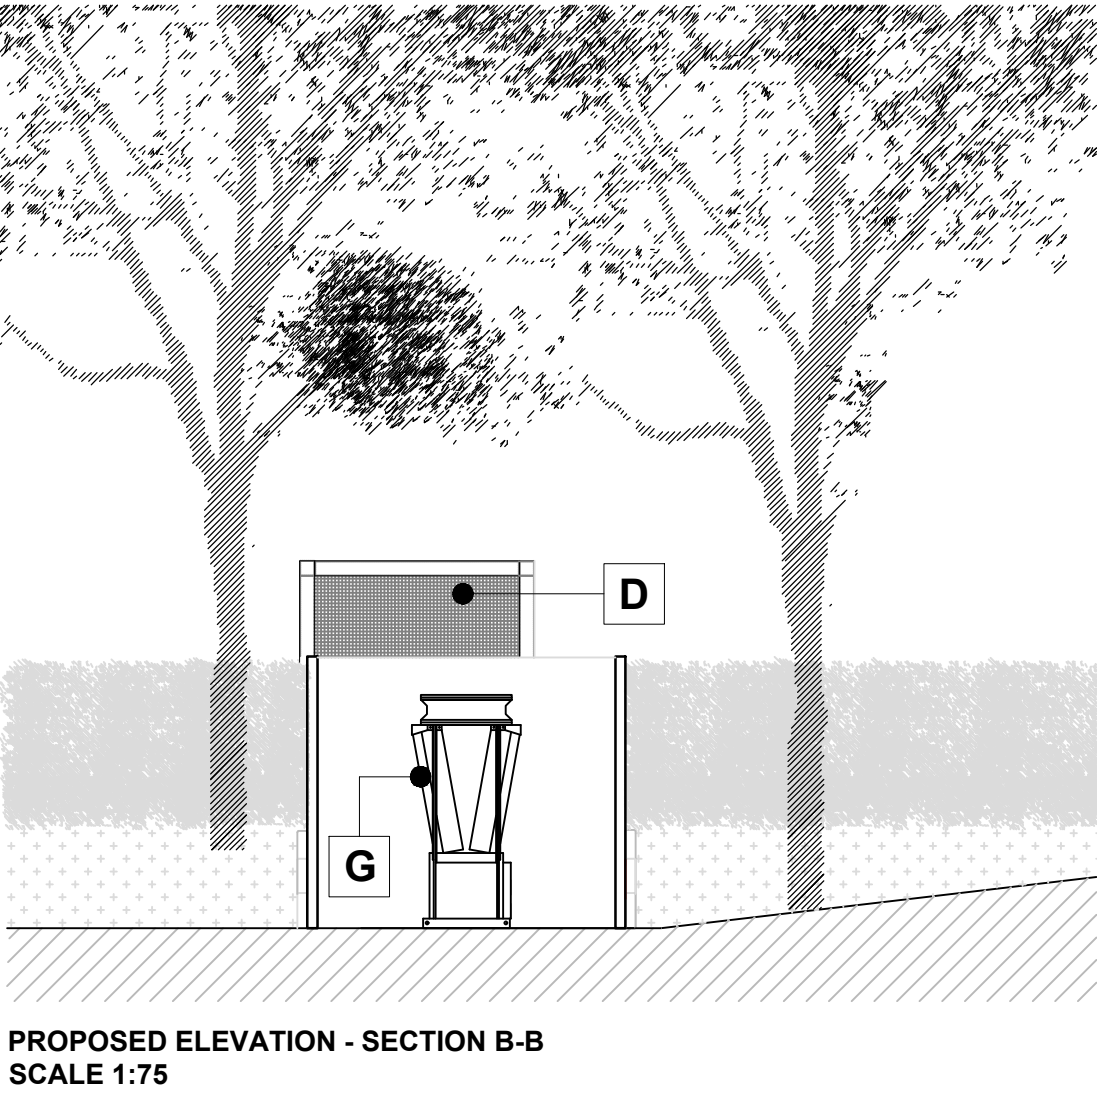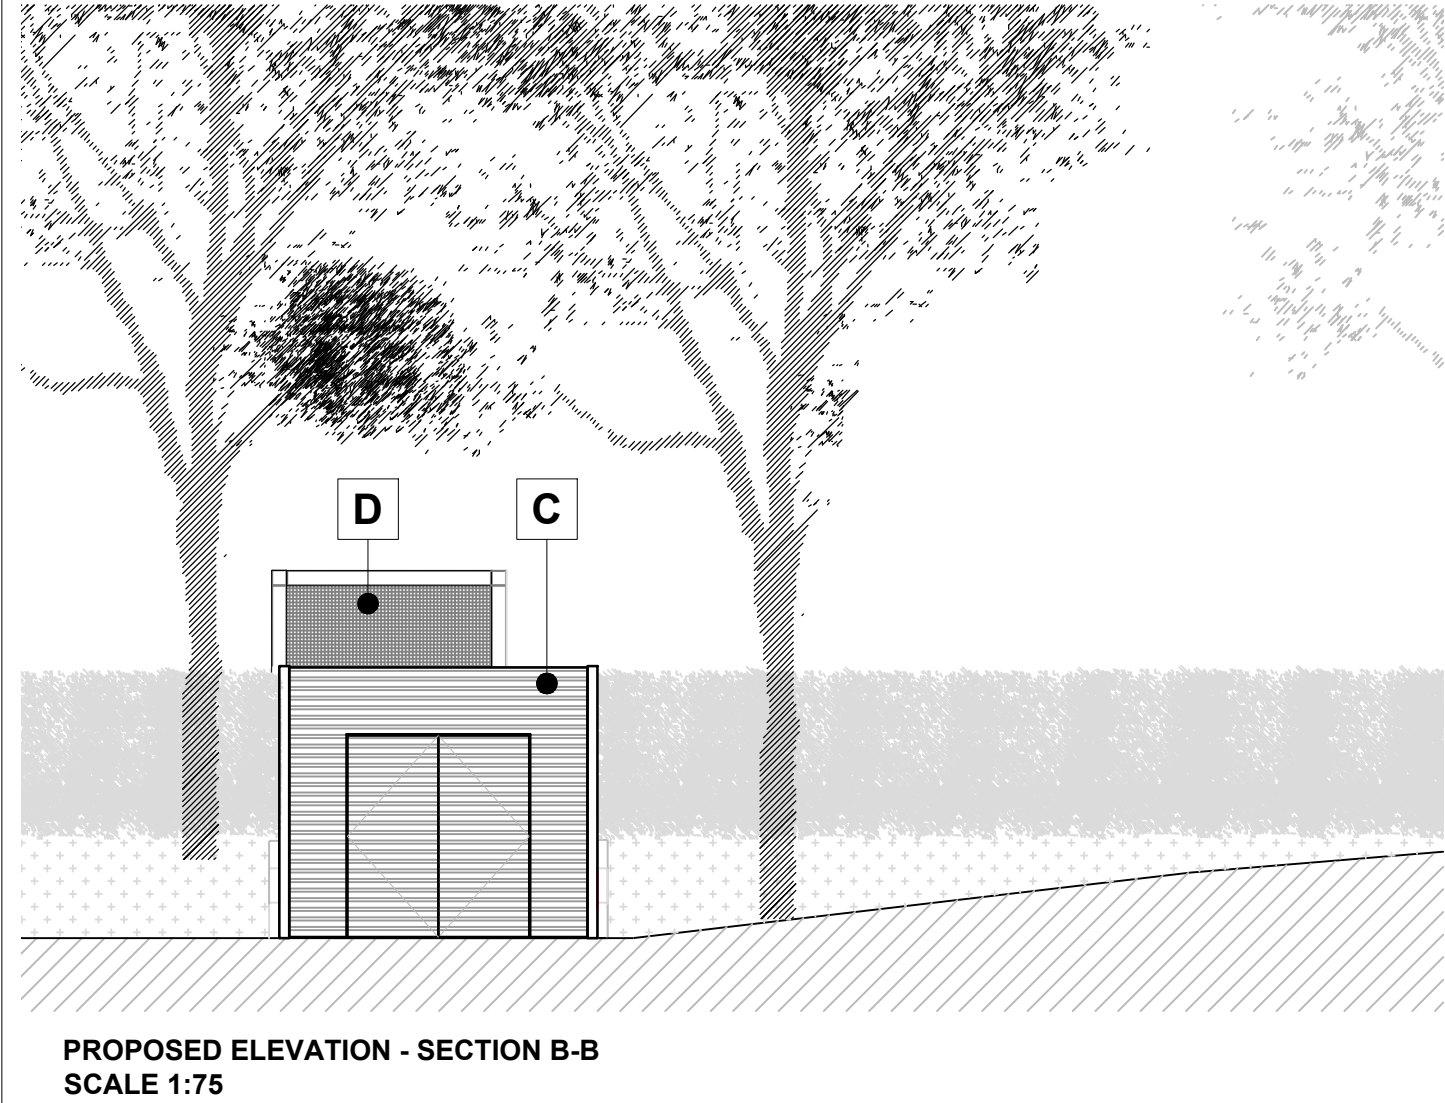

DRAWING STATUS		
PLANNING ISSUE		
REV	DESCRIPTION	AUTHORITY
A	CLIENT UPDATES	08.12.23/CR
adit workplace		
PROJECT MANAGER		
DESIGN		
DATE		
PROJECT		
DRAWING NO.		
DRAWING TITLE		