

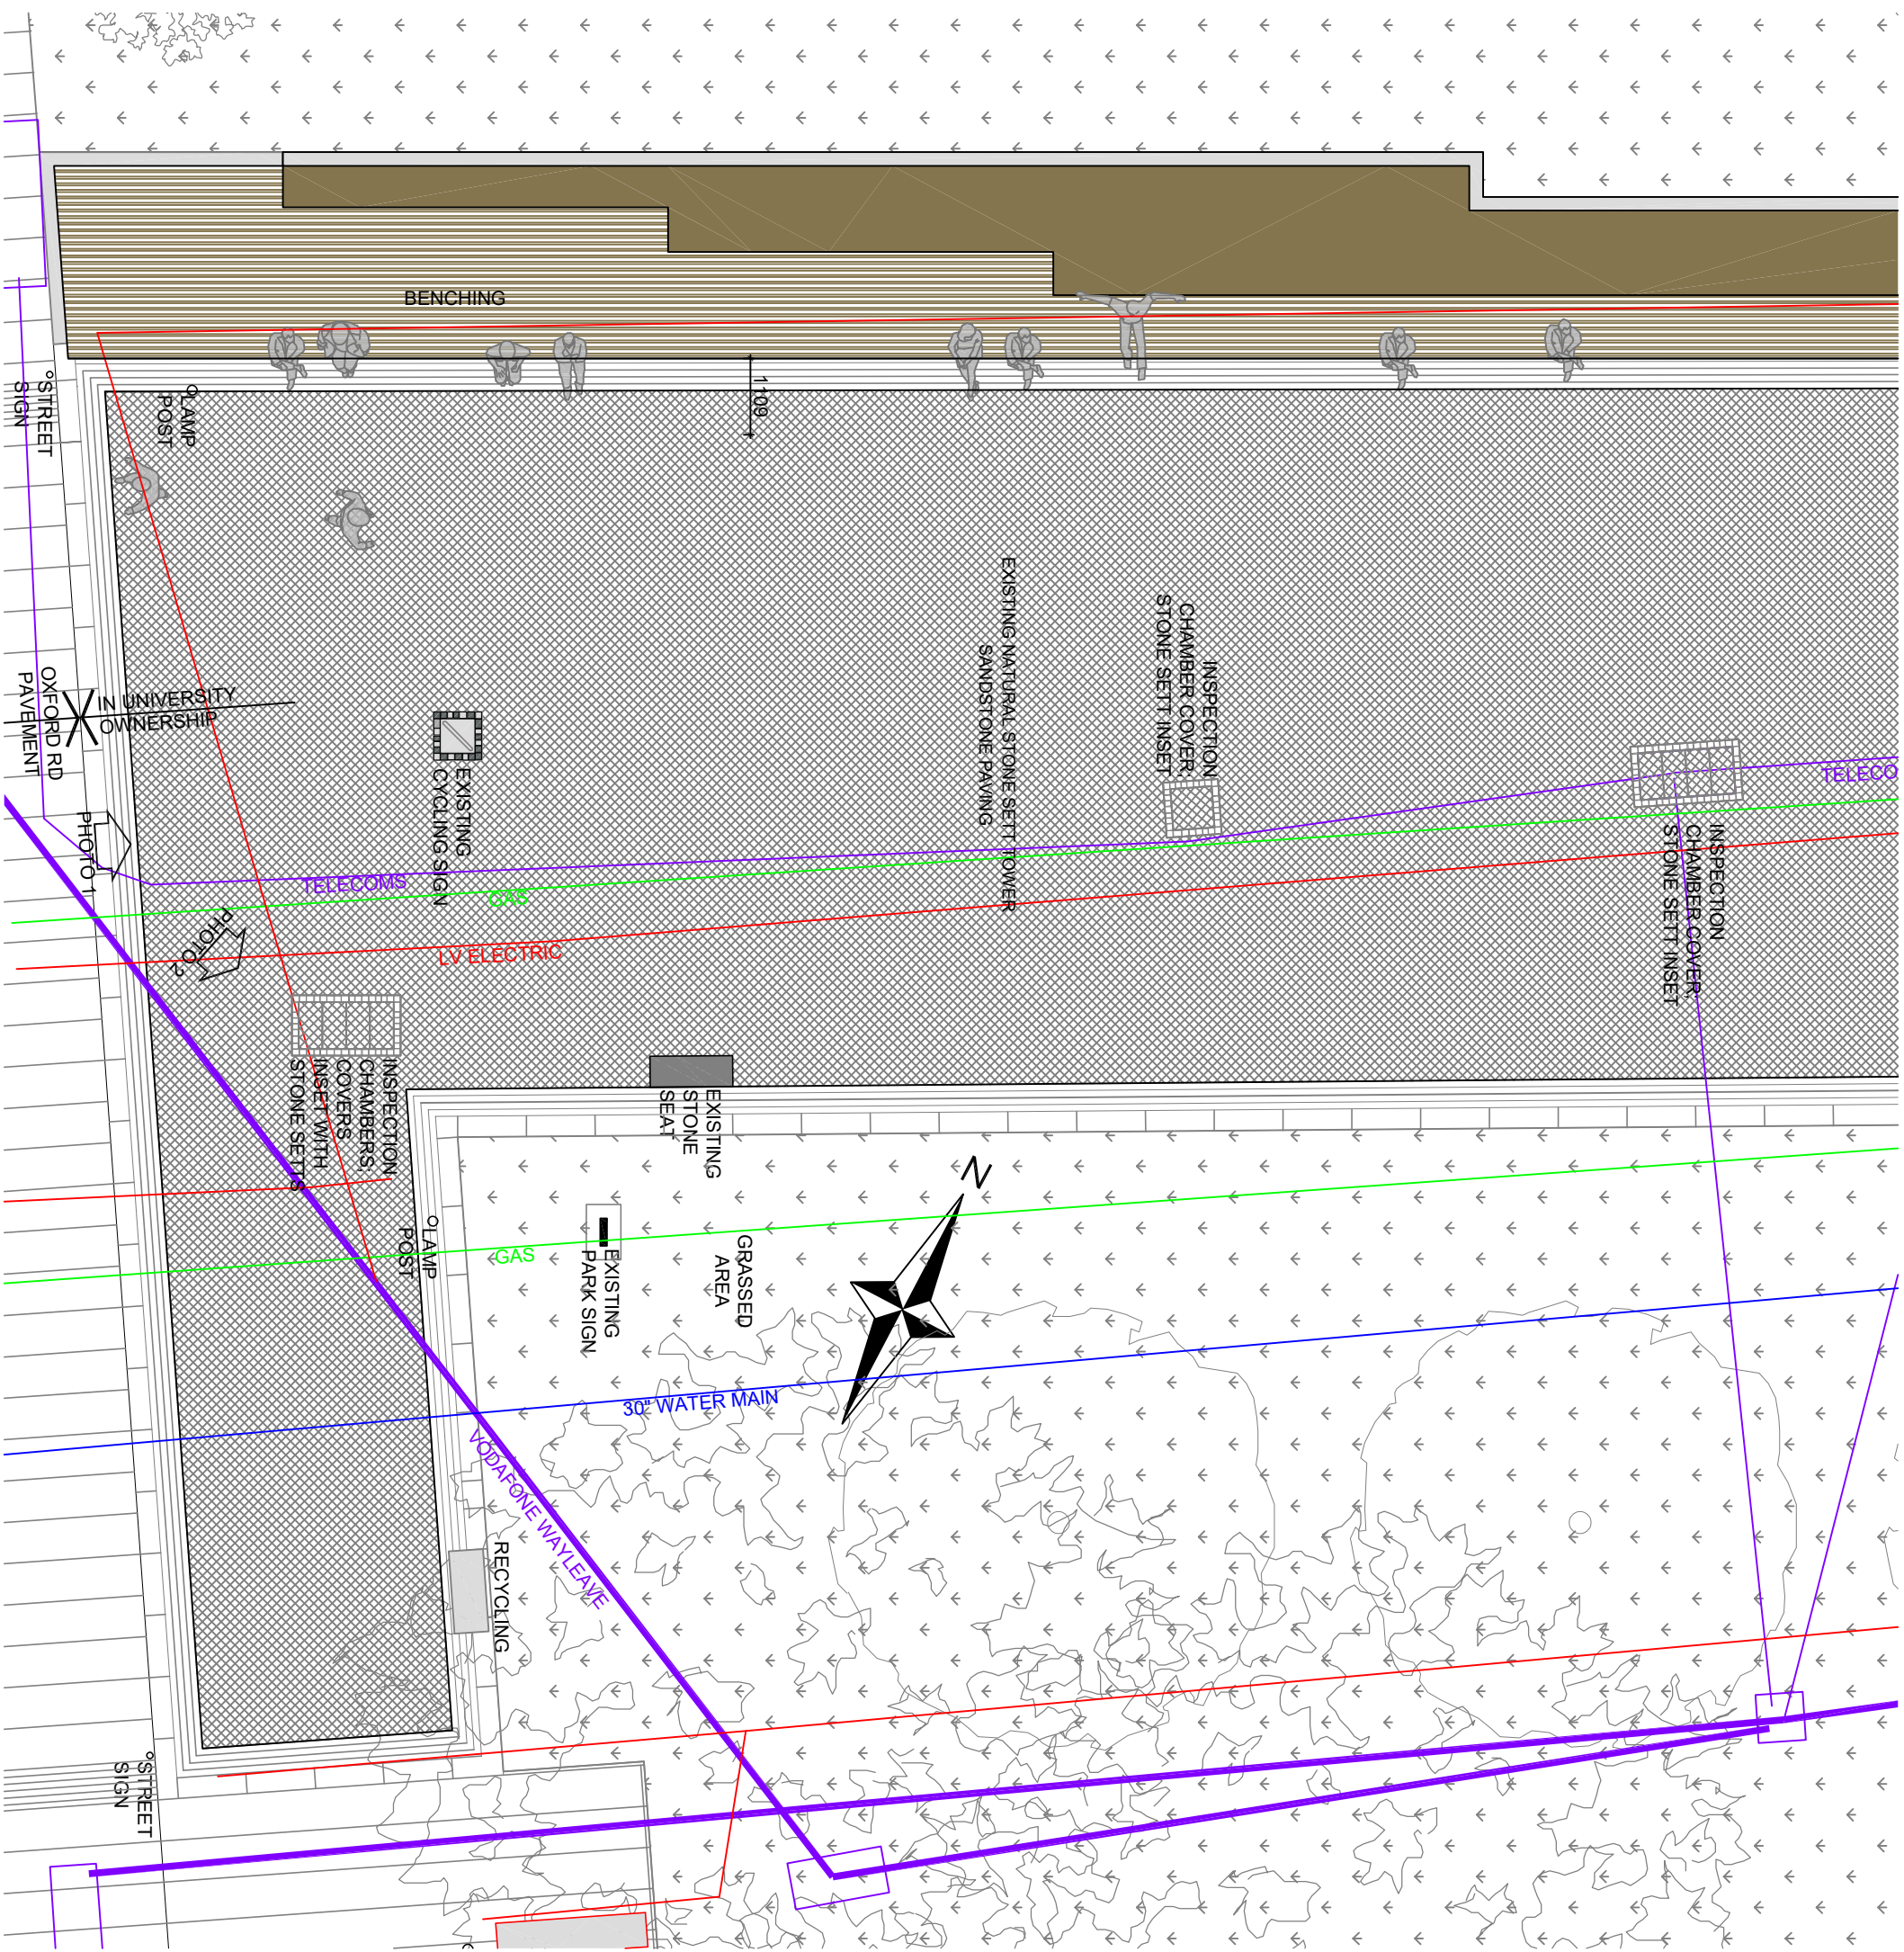
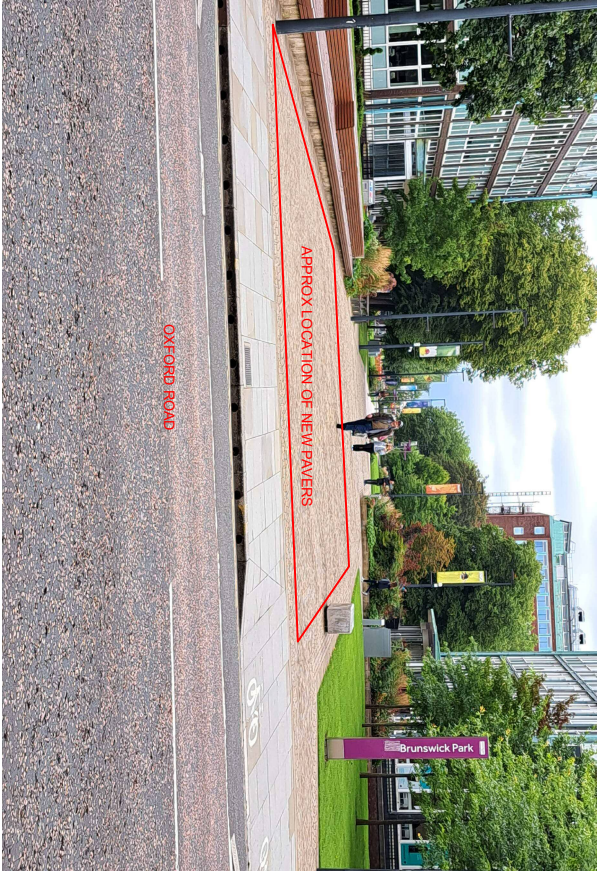


PHOTO 1 - VIEW FROM OXFORD RD


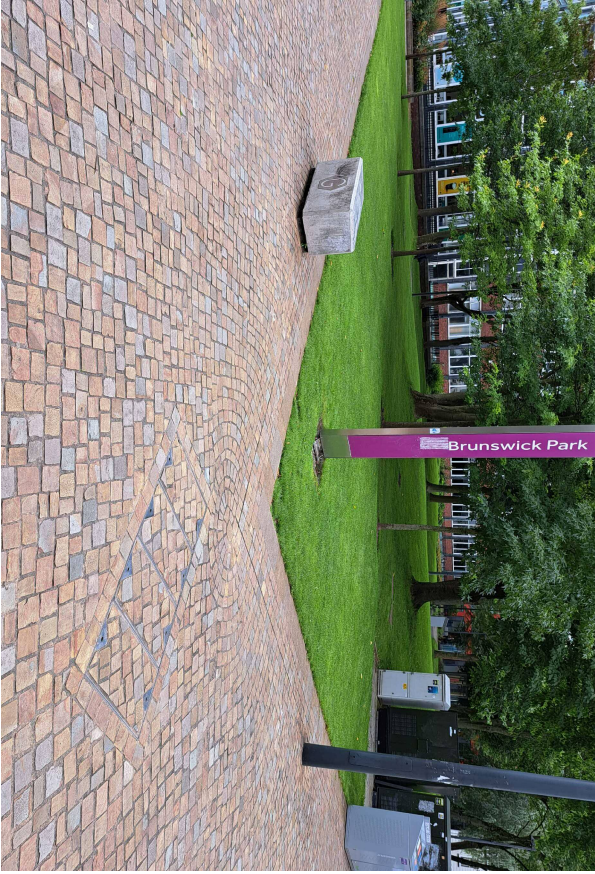


PHOTO 2 - STONE SEAT, PARK SIGN, INSPECTION CHAMBER LID DETAIL

SCALE BAR

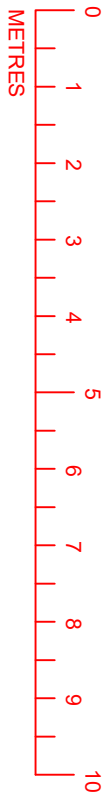

REV / COMMENT

DATE

MANCHESTER 1824

DESIGN SERVICES UNIT

DRAWING STATUS

PLANNING

Directorate of Estates
Beyer Building
The University of Manchester
Oxford Road
Manchester
M13 9PL
Tel. 0161 275 2825
Fax. 0161 275 3800

PROJECT NAME	BICENTENARY WAY NEW STONE PAVING	PROJECT NO.	8717
BUILDING NAME	BRUNSWICK PARK	BUILDING NUMBER	
SUB-SITE NAME			

SITE NAME
SOUTH CAMPUS
TITLE
AS EXISTING

DRAWING NO.	8717-A003	ISSUE	P1
PROJECT MANAGER		SCALE	1:100 @A3

DRAWN	CHECKED	APPROVED
-------	---------	----------