



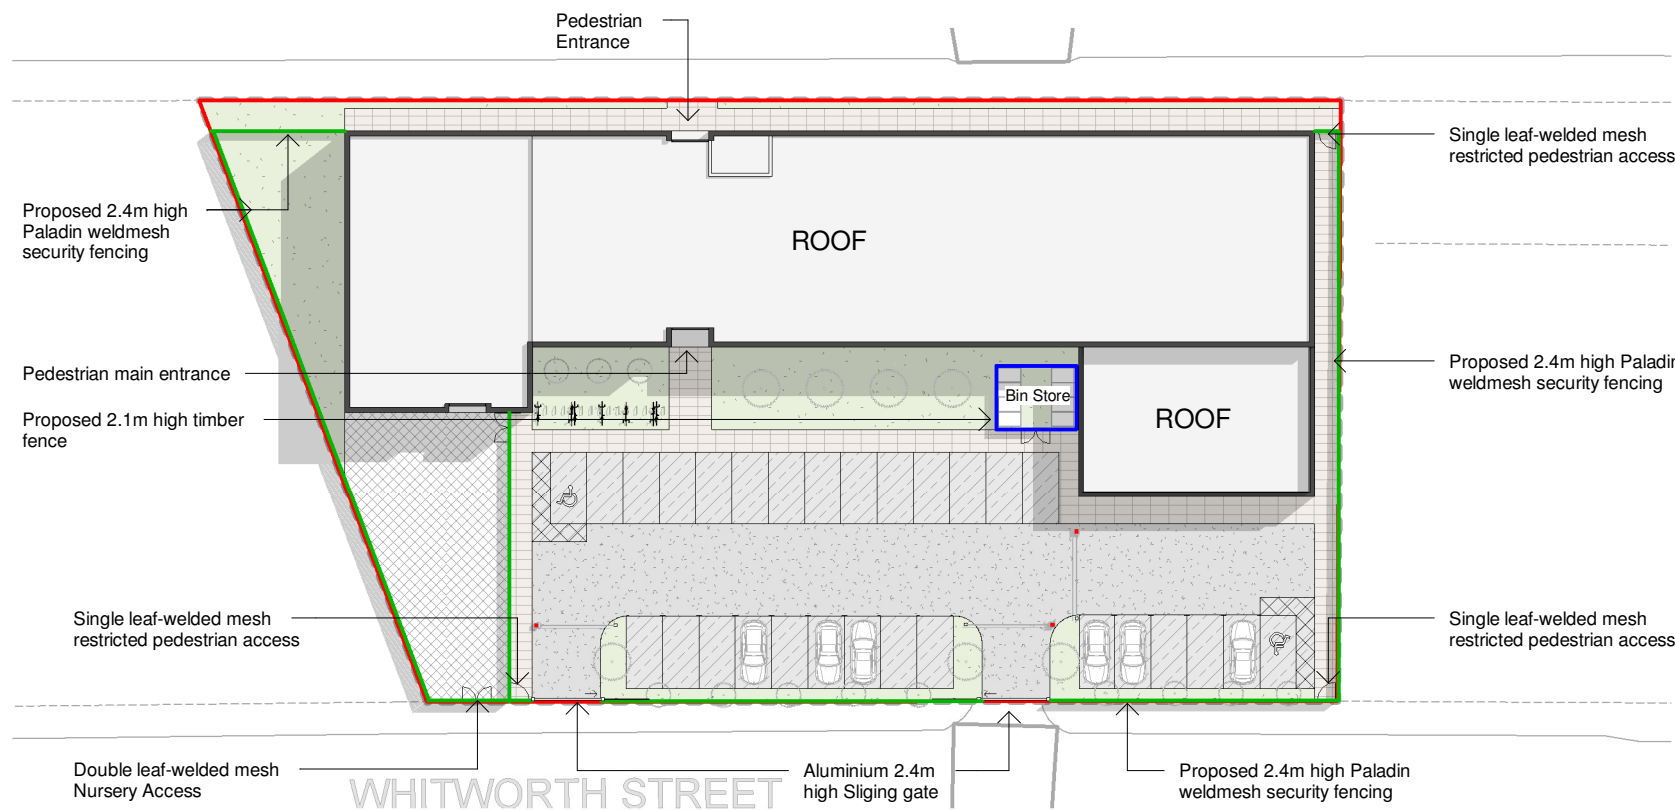

Paladin Weldmesh Fence
Green Colour



Timber Fence Bin Storage

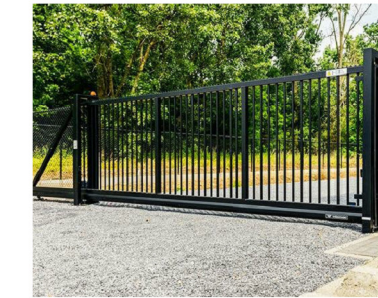

Metal Sliding Gate

General Notes

The Architect shall have no responsibility for any use made of this document other than for that which it was prepared and issued.

All dimensions should be checked on site. Do not scale from this drawing

To be read in conjunction with all other Consultant's drawings.

The Architect to be immediately notified of any discrepancies.


Copyright on this drawing retained by the Architect.

LEGEND

- Site Boundary
- Proposed 2.4m high Paladin weldmesh security fencing to site perimeter. Green Colour
- Proposed 2.1m high timber fence to bin store


1 Treatment Boundary Plan

1 : 500

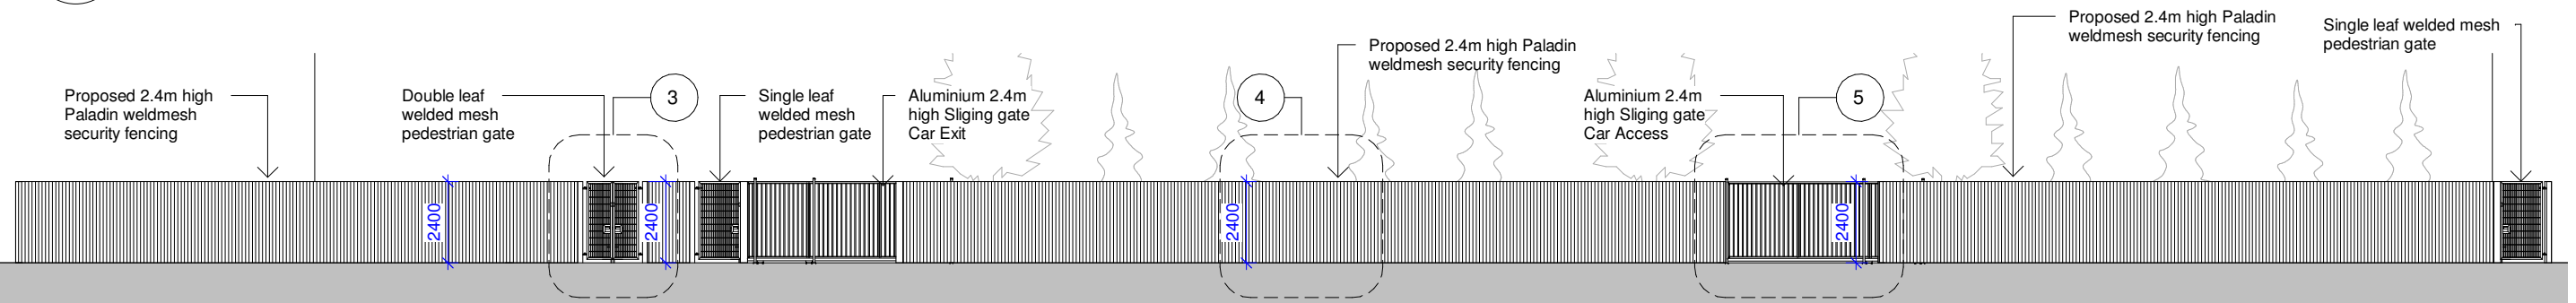


2 Treatment Boundary - Whitworth Street Elevation

1 : 200

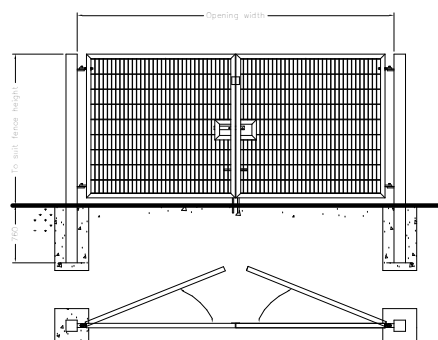


3 Detail Welded Mesh Gate

1 : 100

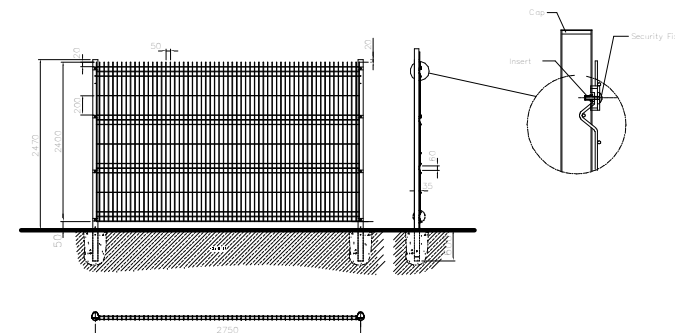

4 Detail Weldmesh Fence

1 : 100

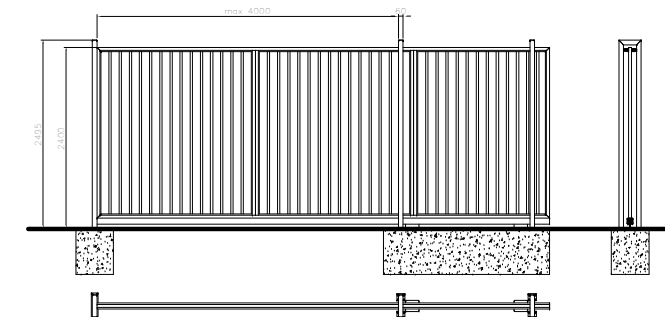

5 Detail Sliding Gate

1 : 100

P3 07/11/23 SA SH Added Colour Detail

P2 04/11/22 SA SH Amended Car Park and Access

P1 22/04/22 SA SH Initial Issue

No. Date Dwn Chk App Revision or reason for issue

Client

Trafford Learning Vocational Centre

create **it** studios **as**

... leave an impression

Create It Studios (NW) Ltd

Universal Square

Devonshire Street North

Manchester

M12 6JH

info@createitstudios.co.uk

Project Title

Redby St, Manchester M11 2NP

Scale / North Point

As indicated

Drawing Title

Proposed Boundary Treatment

Drawing Number

A1417(02)AP009

Drawing Status

Preliminary

Revision

P3