


Pld Stamp: C:\Users\ntessj\OneDrive - The University of Manchester\8504\WAG--Installation of lifting hoist\05 Drawings & Specifications\2 Existing\WGA031AAAF001.dwg

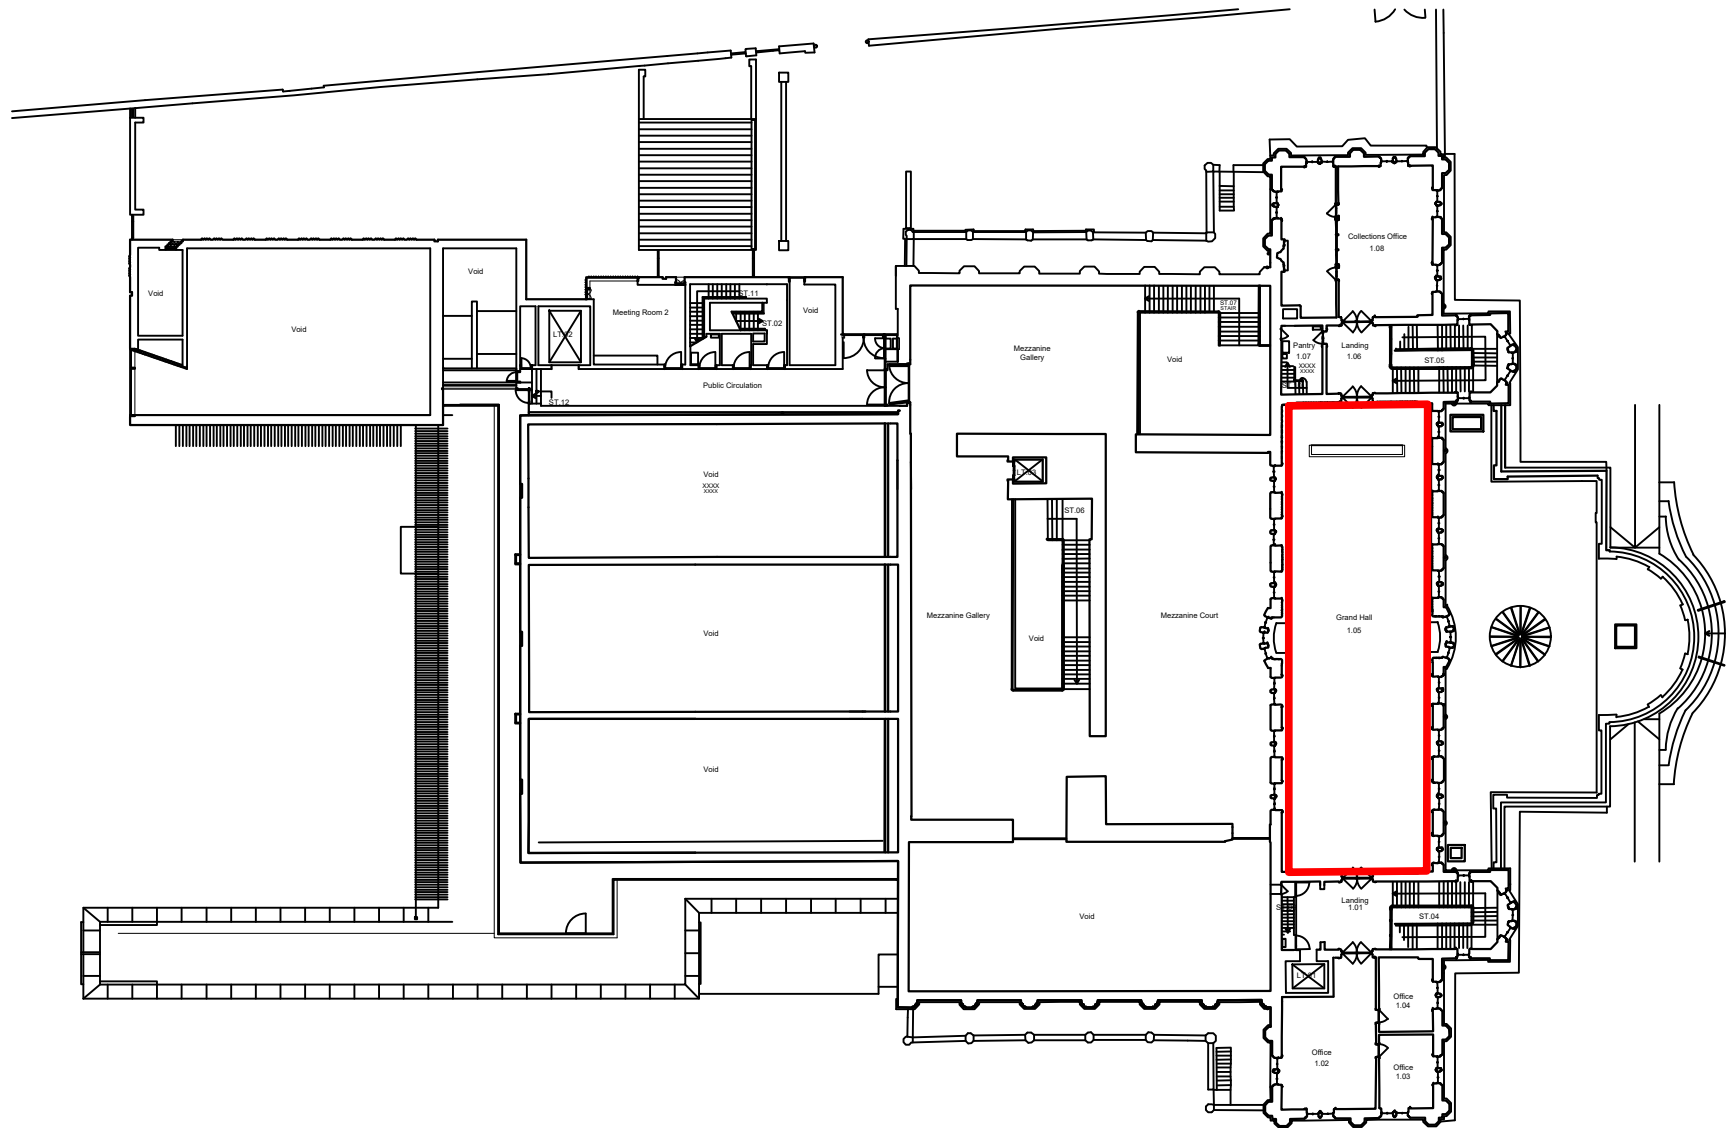

NOTES

1. DO NOT SCALE FROM THIS DRAWING.
2. ALL MEASUREMENTS ARE IN MILLIMETERS UNLESS STATED OTHERWISE.
3. THIS DRAWING IS TO BE READ IN CONJUNCTION WITH THE SPECIFICATION AND ALL RELEVANT ARCHITECTURAL, ELECTRICAL, MECHANICAL AND STRUCTURAL DRAWINGS.
4. © UNIVERSITY OF MANCHESTER. THIS DRAWING MUST NOT BE REPRODUCED WITHOUT PERMISSION.
5. DIRECTORATE OF ESTATES AND FACILITIES TO BE NOTIFIED OF ANY DISCREPANCIES.

Rev	Description	Rev	By	Chk'd	Auth
-----	-------------	-----	----	-------	------

MANCHESTER
1824

The University of Manchester
Directorate of Estates and Facilities
Beyer Building
The University of Manchester
Oxford Road
Manchester
M13 9PL

Drawing Status
PLANNING

Project
INSTALLATION OF LIFTING HOIST

Building Name	Building No.
THE WHITWORTH	031AA
Site Name	
OXFORD ROAD	
Sub Site Name	

Drawing Title
DRAWING SHOWING LOCATION OF GRAND HALL

PM	Drawn	Checked	Authorised
JW	19-10-23	-	-
Scale @ A3	Date	Date	Date
1:500	-	-	-
Drawing No.	Revision		
031AA-8504-A102	-		