



CLIENT:

Theodoros Kalaitisidis

DIOGEL

Your Home, Your Safe Place, Your World

adam@diogelarchitecture.co.uk / +44 (0)1248 800 321

REV

DESCRIPTION

DATE

10 Cedar Grove
M14 6YF
Location Plan

REVISION



SCALE: 1 : 1250

DRAWN: BA

JOB / DRAWING No.


1165-02-01-01

© Copyright Diogel Architecture. All dimensions to be checked and verified on site. This drawing is to be read in conjunction with all other relevant drawings and specifications. Any discrepancies in the drawings are to be reported immediately to Diogel Architecture. This drawing is not to be used for construction or sales purposes unless marked 'issued for construction'.

Dimensions and area schedules are subject to change.



1 Existing
1 : 200

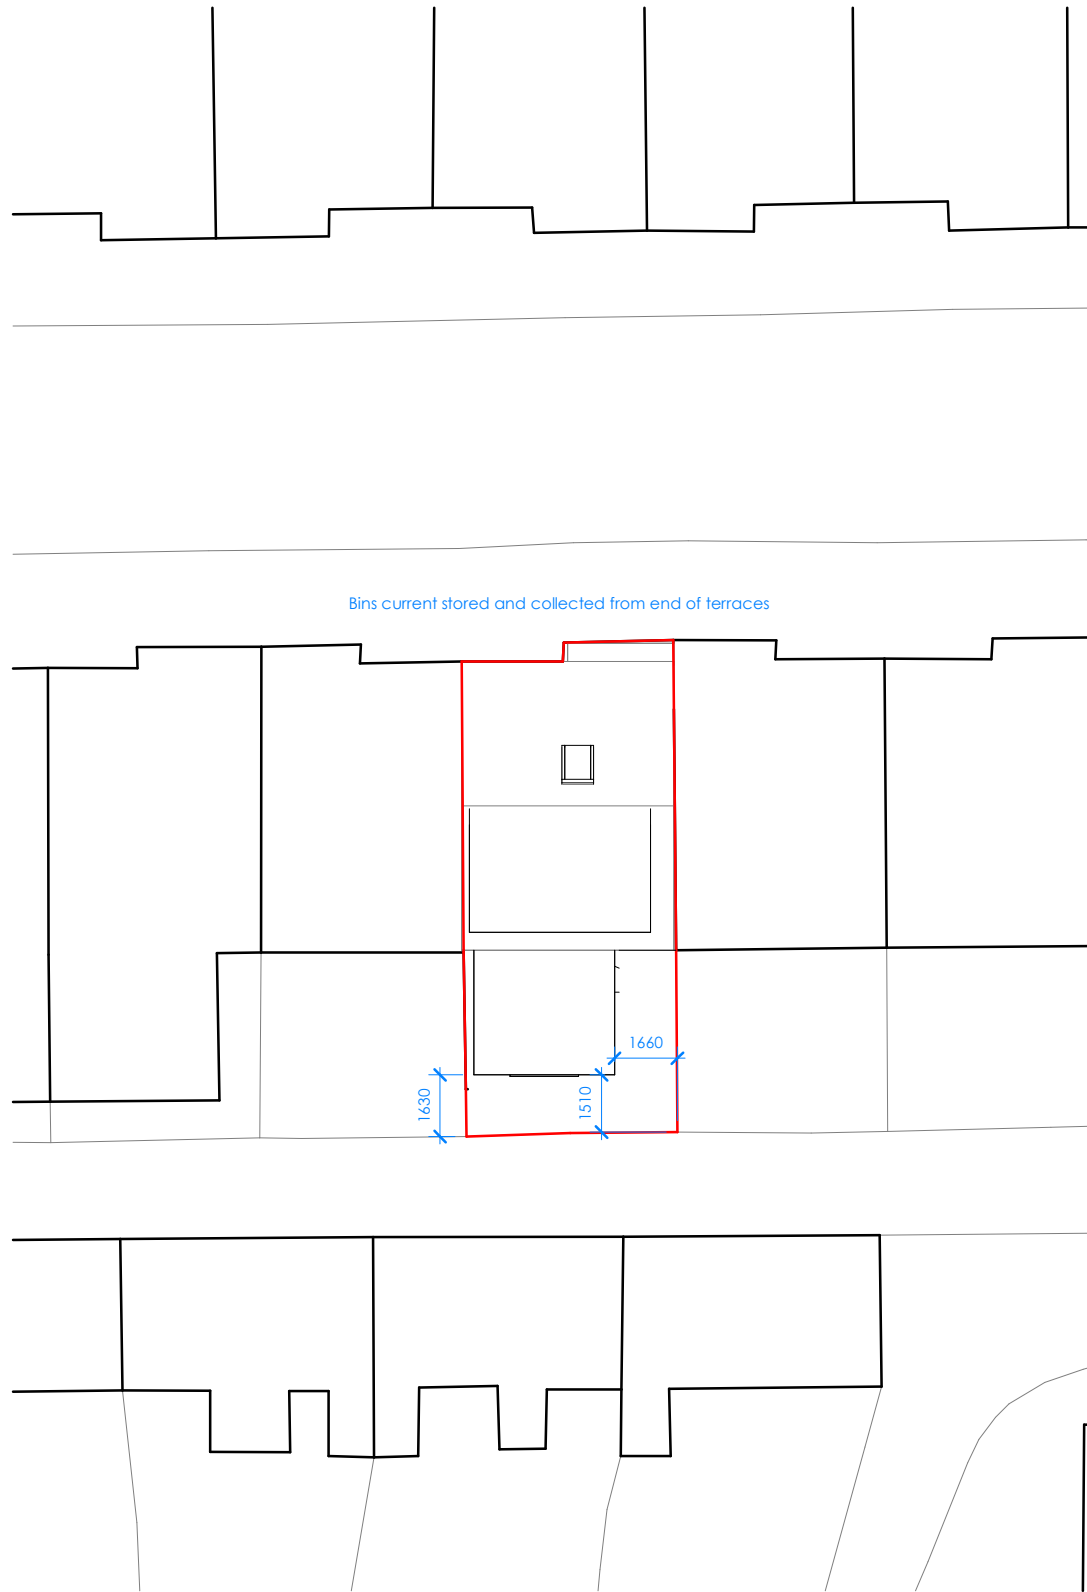

2 Proposed
1 : 200

CLIENT:

Theodoros Kalaitisidis

© Copyright Diogel Architecture. All dimensions to be checked and verified on site. This drawing is to be read in conjunction with all other relevant drawings and specifications. Any discrepancies in the drawings are to be reported immediately to Diogel Architecture. This drawing is not to be used for construction or sales purposes unless marked 'issued for construction'.

Dimensions and area schedules are subject to change.

DIOGEL

Your Home, Your Safe Place, Your World

adam@diogelarchitecture.co.uk / +44 (0)1248 800 321

REV

DESCRIPTION

DATE

10 Cedar Grove
M14 6YF
Site Layout Plan

REVISION




SCALE: 1 : 200


DRAWN: BA

JOB / DRAWING No.

1165-02-02-01



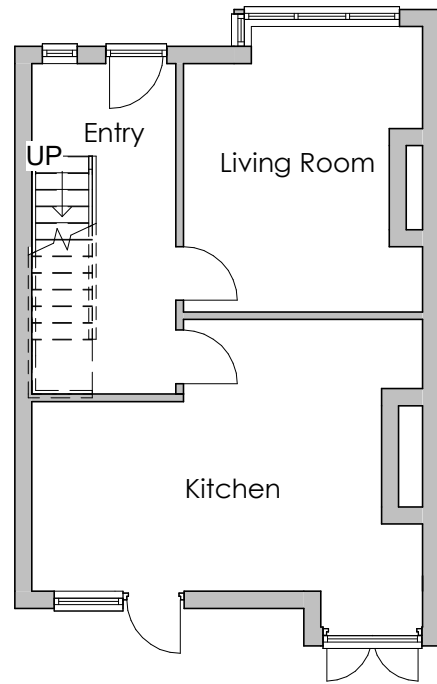


1 Ground Floor
1 : 100

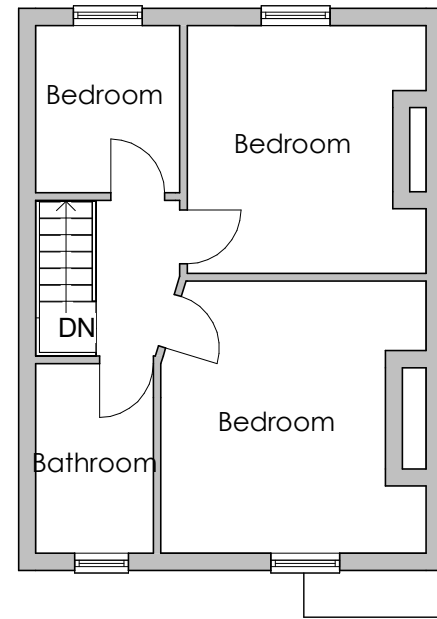

2 First Floor
1 : 100

CLIENT: Theodoros Kalaitisidis	REVDESCRIPTIONDATE			10 Cedar Grove M14 6YF Existing Plans	REVISION
© Copyright Diogel Architecture. All dimensions to be checked and verified on site. This drawing is to be read in conjunction with all other relevant drawings and specifications. Any discrepancies in the drawings are to be reported immediately to Diogel Architecture. This drawing is not to be used for construction or sales purposes unless marked 'issued for construction'. Dimensions and area schedules are subject to change.	DIOGEL Your Home, Your Safe Place, Your World adam@diogelarchitecture.co.uk / +44 (0)1248 800 321			SCALE: 1 : 100	JOB / DRAWING No. 1165-02-03-01
				DRAWN: BA	

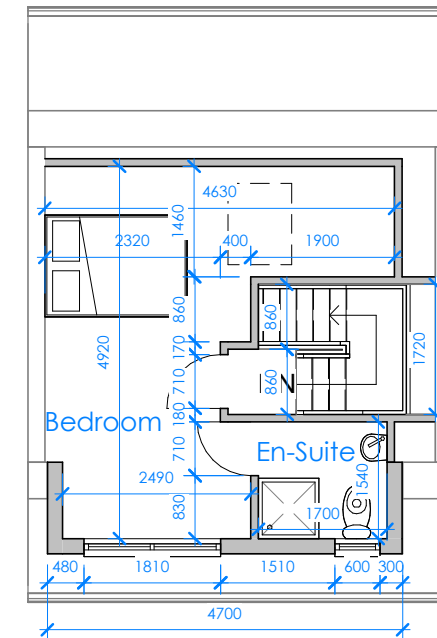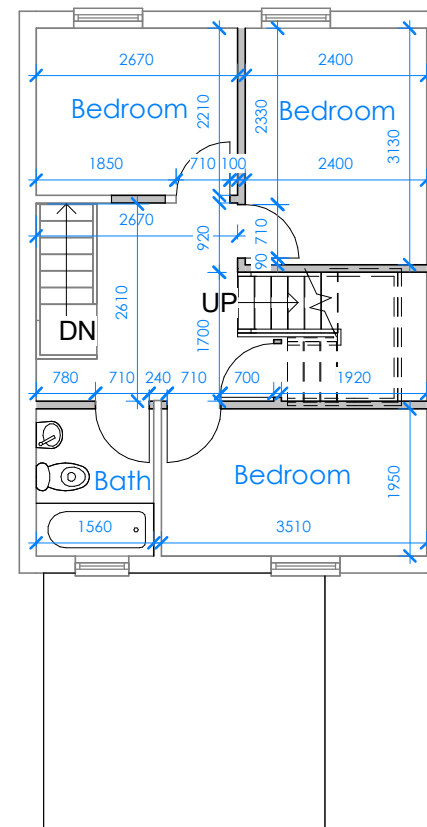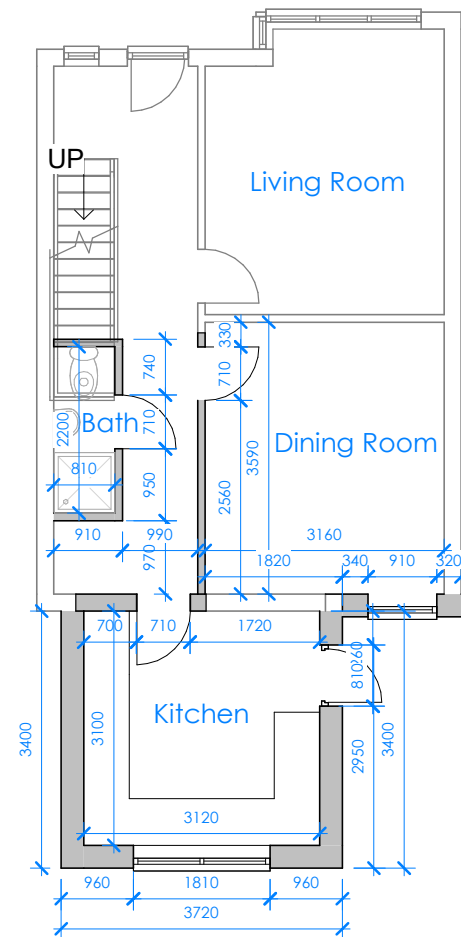

CLIENT: Theodoros Kalaitidis © Copyright Diogel Architecture. All dimensions to be checked and verified on site. This drawing is to be read in conjunction with all other relevant drawings and specifications. Any discrepancies in the drawings are to be reported immediately to Diogel Architecture. This drawing is not to be used for construction or sales purposes unless marked 'issued for construction'. Dimensions and area schedules are subject to change.	DIOGEL Your Home, Your Safe Place, Your World adam@diogelarchitecture.co.uk / +44 (0) 1248 800 321	REV	DESCRIPTION	DATE	10 Cedar Grove M14 6YF Proposed Plans	REVISION
					SCALE: 1 : 100	JOB / DRAWING No. 1165-02-03-02
					DRAWN: BA	



1 **Front**
1 : 100



2 **Rear**
1 : 100

CLIENT:

Theodoros Kalaitsidis

© Copyright Diogel Architecture. All dimensions to be checked and verified on site. This drawing is to be read in conjunction with all other relevant drawings and specifications. Any discrepancies in the drawings are to be reported immediately to Diogel Architecture. This drawing is not to be used for construction or sales purposes unless marked 'issued for construction'.

Dimensions and area schedules are subject to change.

DIOGEL

Your Home, Your Safe Place, Your World

adam@diogelarchitecture.co.uk / +44 (0)1248 800 321

REV

DESCRIPTION

DATE

10 Cedar Grove
M14 6YF
Existing Elevations

REVISION



SCALE: 1 : 100


DRAWN: BA

JOB / DRAWING No.


1165-02-04-01




1 Front
1 : 100

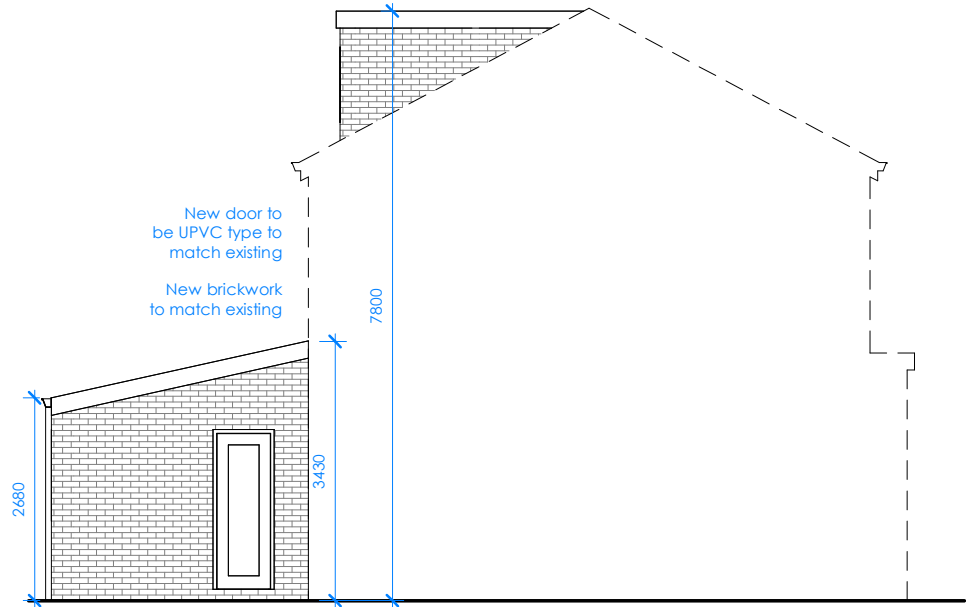

2 Left Hand Site
1 : 100

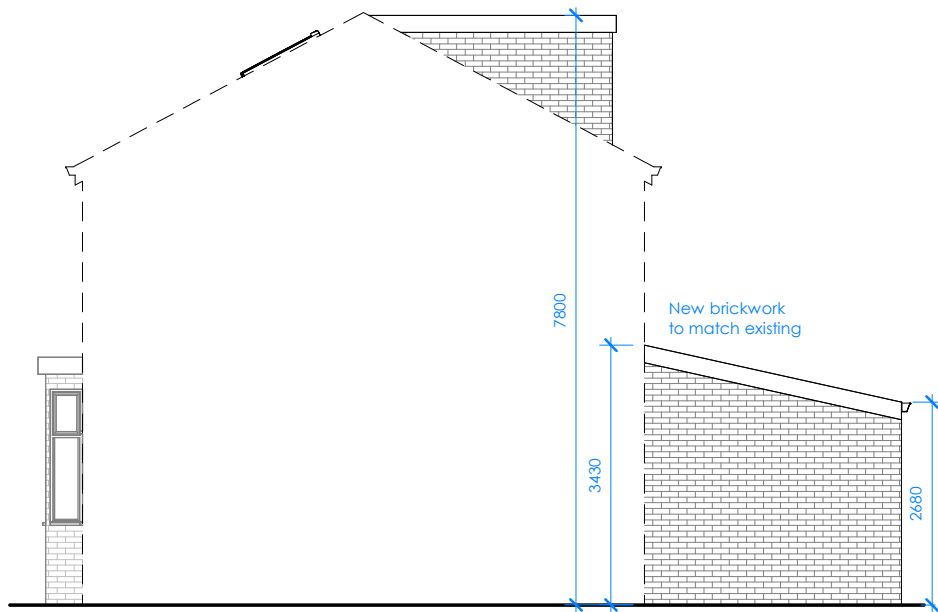

3 Right Hand Site
1 : 100

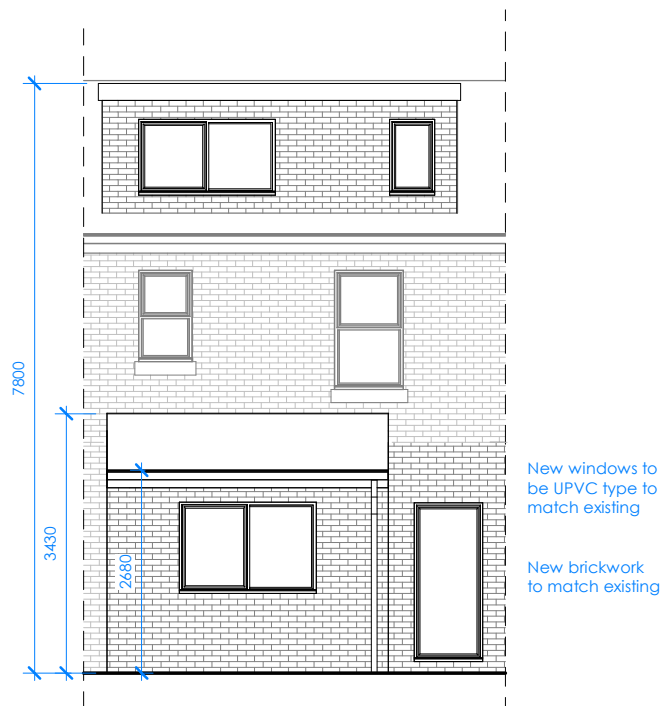

4 Rear
1 : 100

CLIENT:

Theodoros Kalaitidis

© Copyright Diogel Architecture. All dimensions to be checked and verified on site. This drawing is to be read in conjunction with all other relevant drawings and specifications. Any discrepancies in the drawings are to be reported immediately to Diogel Architecture. This drawing is not to be used for construction or sales purposes unless marked 'issued for construction'.

Dimensions and area schedules are subject to change.

DIOGEL

Your Home, Your Safe Place, Your World

adam@diogelarchitecture.co.uk / +44 (0)1248 800 321

REV

DESCRIPTION

DATE

10 Cedar Grove
M14 6YF
Proposed Elevations

SCALE: 1 : 100

DRAWN: BA

JOB / DRAWING No.

1165-02-04-02

REVISION

