




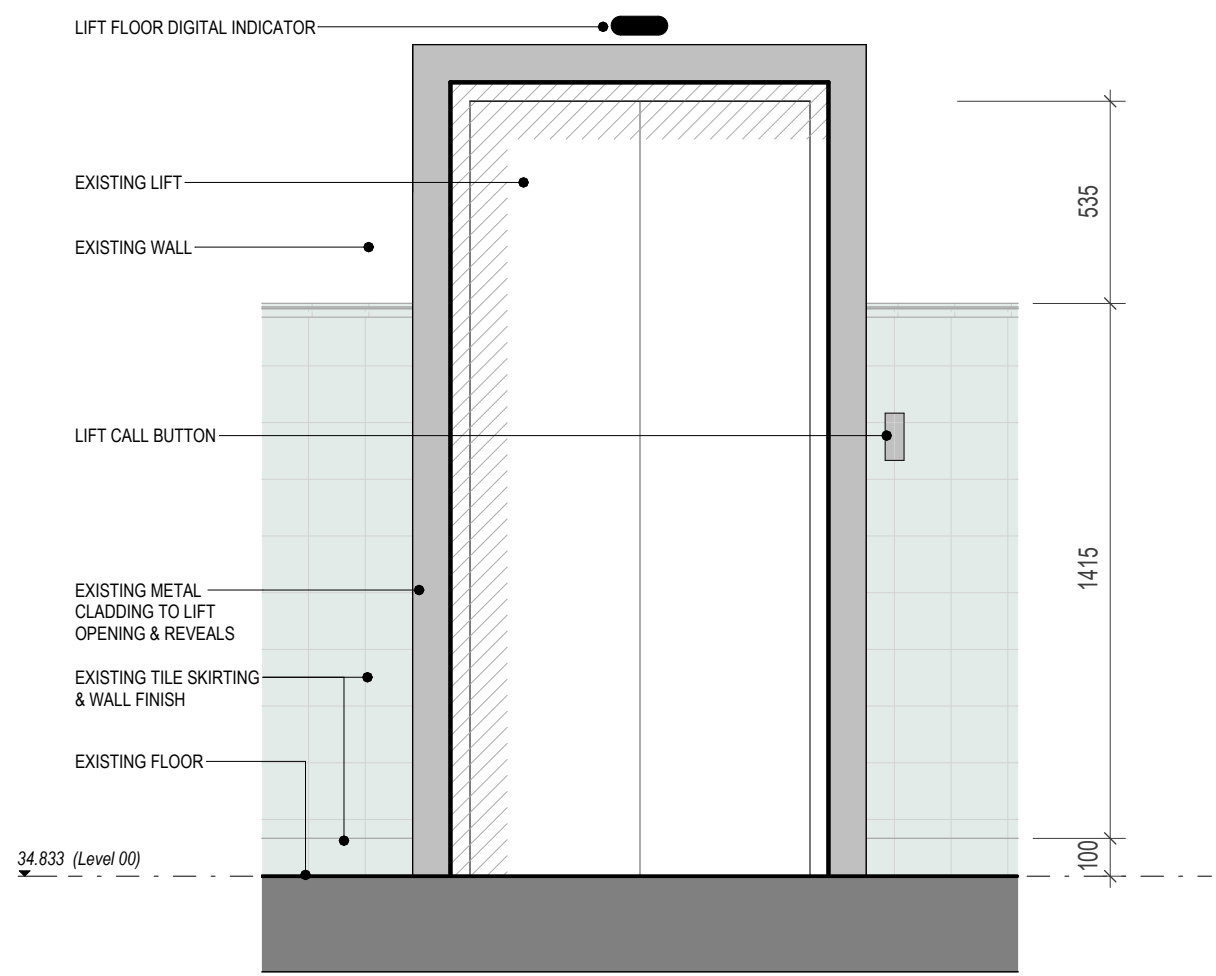

1 Existing Lift Frame - Elevation Callout
1 : 20

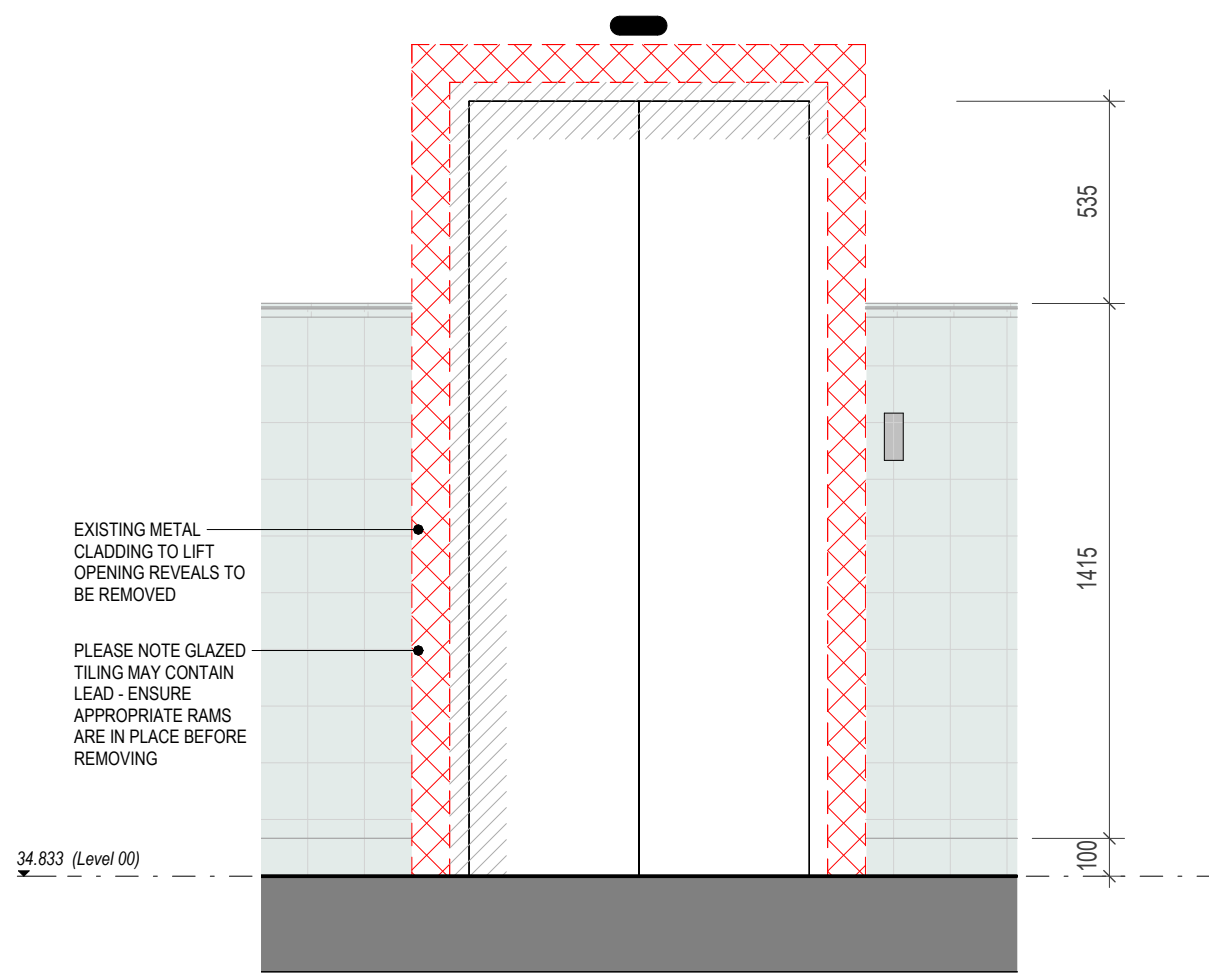

2 Demolition Lift Frame - Elevation Callout
1 : 20

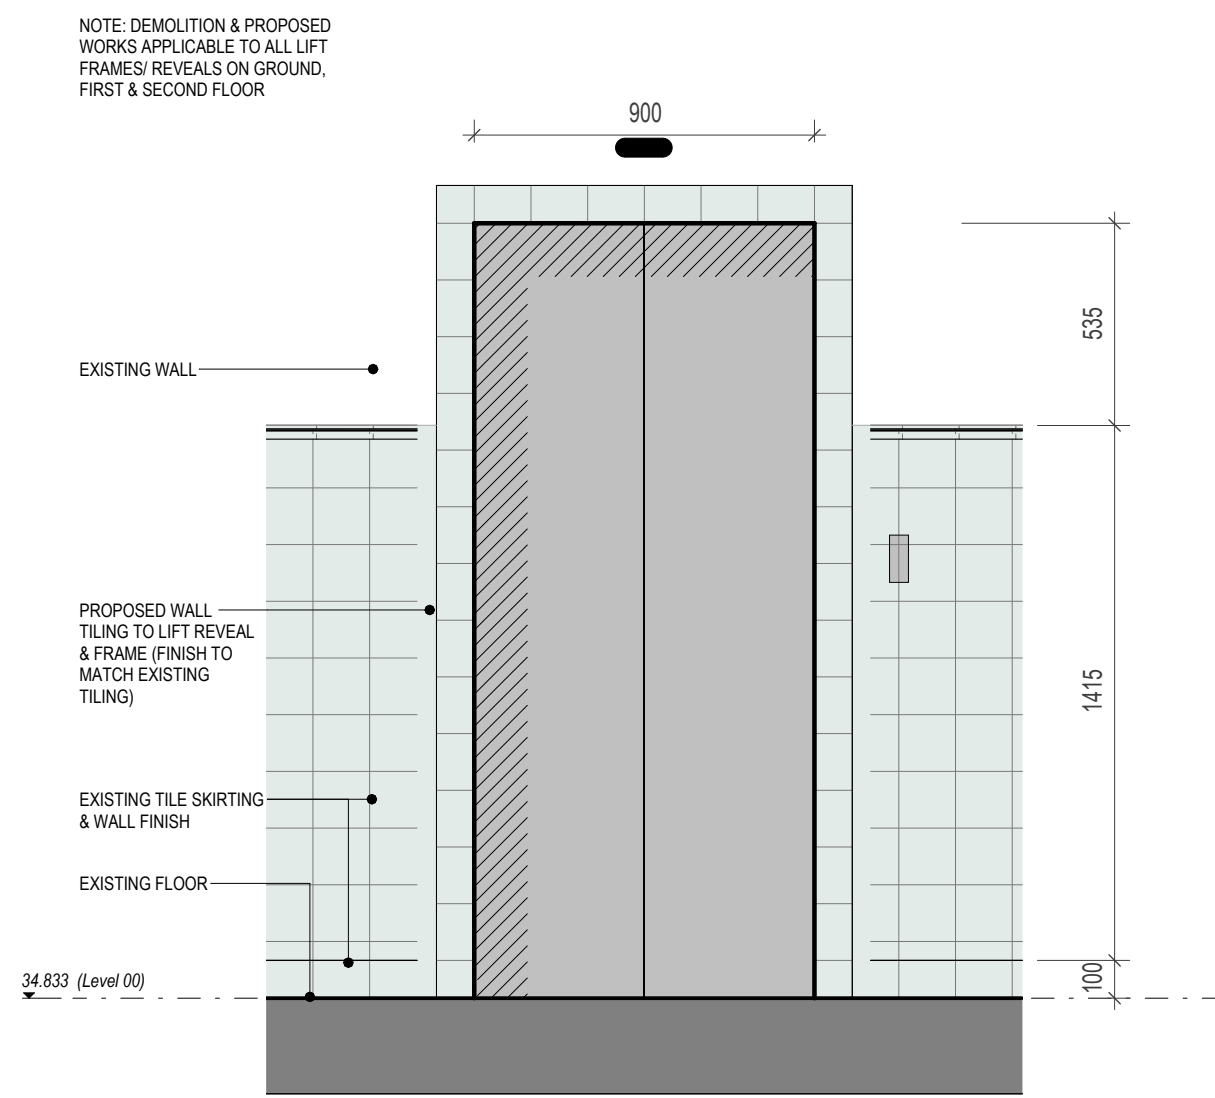

3 Proposed Lift Frame - Elevation Callout
1 : 20



4 Existing Lift Frame - 3D View
1 : 1



5 Proposed Lift Frame - 3D View
1 : 1

Notes:

- This drawing is copyright.
- Do not scale dimensions from this drawing.
- This drawing is to be read in conjunction with all other relevant drawings.
- All discrepancies on this drawing are to be reported to the architect.
- Do not modify any element of this drawing.
- Use drawing only for purpose(s) issued.
- This drawing may contain colour.

Scale Bar

00.2m0.6m1.0m

Scale: 1:20

North Point

Key Plan

The following external model files are included within this drawing:

P2

2023/12/01

Listed Building Consent Submission.

AB

RM

P1

2023/10/06

Stage 4 Issue for Costing

AB

RM

Rev

Date

Revision Notes

Drawn

Review

MANCHESTER

1824

The University of Manchester

ARCADIS

Project

Rutherford Building

Drawing Title

Lift Architrave & Reveal Details

Job Number

141532

Date

Security Classification

Drawn By

Author

Scale@A1

As indicated

Purpose

LISTED BUILDING CONSENT

Reviewed By

Checker

Drawing Number

3233-RBUM-ARC-XX-ZZ-DT-A-3233

Revision

P2