



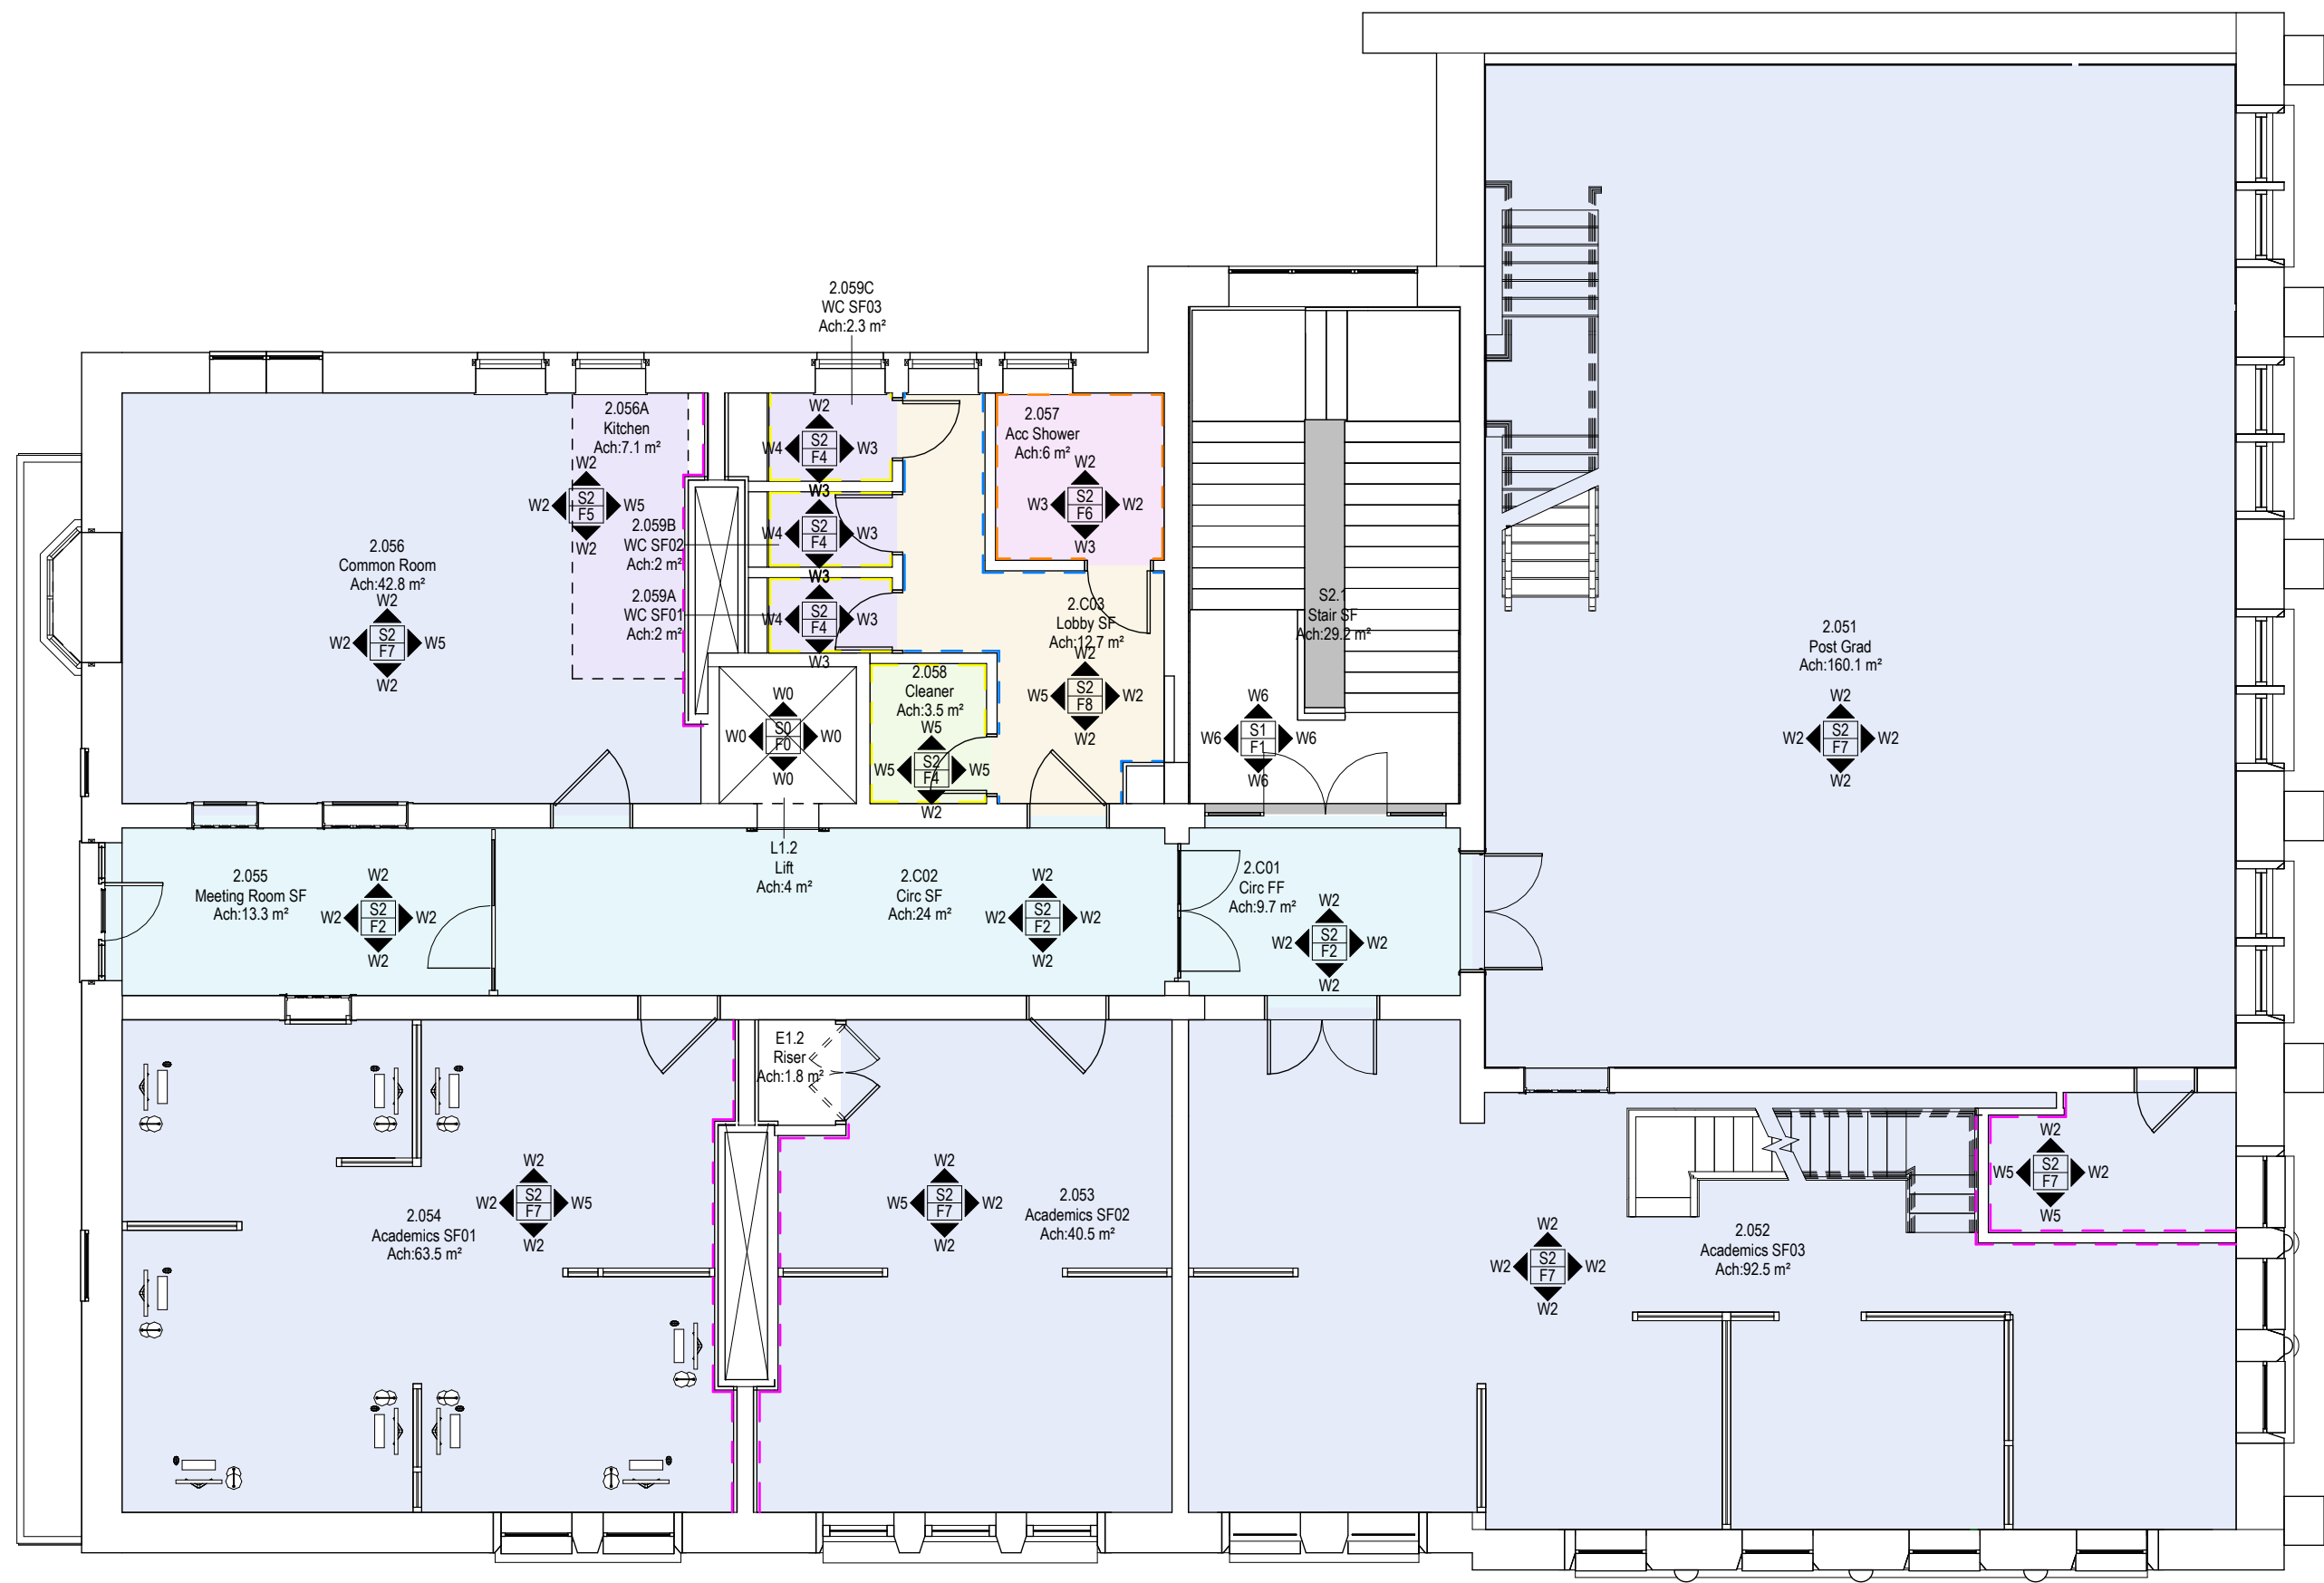

1 Proposed Finishes GA Plan_Level 02
1 : 100

FINISHES KEY:

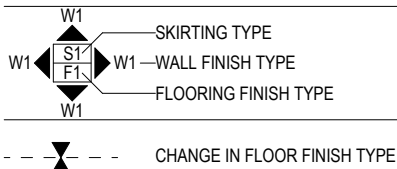

[F] FLOORS:

- F0: N/A
F1: AS EXISTING
F2: EXISTING TERRAZZO FLOOR SLIP RESISTANCE TO ACHIEVE PTV36+WET
F3: FLOOR TILING - SLIP RESISTANCE PTV36+
F4: FLOOR TILING - SLIP RESISTANCE PTV36+WET
F5: FLOOR TILING KITCHEN- SLIP RESISTANCE PTV36+WET
F6: FORBO SURESTEP SAFETY VINYL
F7: FORBO TESSERA
F8: TERRAZZO TILE_SLIP RESISTANCE PTV36+WET

[S] SKIRTING:

- S0: N/A
S1: OUT OF SCOPE
S2: AS EXISTING/ TILING

[W] WALLS:


- W0: REFURBISHMENT OF ALL FINISHES WITHIN LIFT
W1: OUT OF SCOPE
W2: AS EXISTING
W3: TILING
W4: IPS PANEL
W5: PAINT
W6: PAINT TO DECORATIVE PLASTERWORK

- Timber skirting - Painted
Timber skirting - Satin paint
Timber skirting - Egg shell white paint
Coved skirting -


FLOOR FINISHES

- As existing
Existing Terrazzo floor_Slip Resistance to achieve PTV36+Wet
Forbo Surestep Safety Vinyl
Forbo Tessera
LVT - Slip Resistance PTV36+
Polyflor Quattro PUR - Antislip Barefoot PTV36+
Terrazzo Tile_Slip Resistance PTV36+Wet

- Notes:
- This drawing is copyright.
 - Do not scale dimensions from this drawing.
 - This drawing is to be read in conjunction with all other relevant drawings.
 - All discrepancies on this drawing are to be reported to the architect.
 - Do not modify any element of this drawing.
 - Use drawing only for purpose(s) issued.
 - This drawing may contain colour.

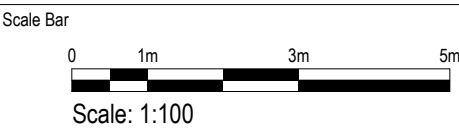

North Point

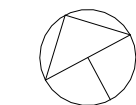

Key Plan

The following external model files are included within this drawing:

P5	2023/12/01	Listed Building Consent Submission.	AB	RM
P4	2023/11/23	Skirting types and scope added to plan	MC	RM
P3	2023/10/06	Stage 4 Issue for Costing	AB	RM
P2	2023/07/21	Preliminary Issue to Heritage Consultant	AB	RM
P1	2023/06/02	Stage 3 Preliminary Issue for costing	AB	RM
Rev	Date	Revision Notes	Drawn	Review

MANCHESTER
1824
The University of Manchester

ARCADIS

Project
Rutherford Building

Drawing Title
Finishes Plan - Level 02

Job Number 141532	Date FEB23	Security Classification	Drawn By MTW
Scale@A2 1 : 100	Purpose LISTED BUILDING CONSENT		Reviewed By RM
Drawing Number 3302-RBUM-ARC-XX-02-DR-A-3302			Revision P5