


129, HEATON PARK ROAD, MANCHESTER, M9 0PE

Supplied by: www.ukmapcentre.com

Serial No: 277116

Centre Coordinates: 384406,404420

Production Date: 18/12/2023 12:41:54

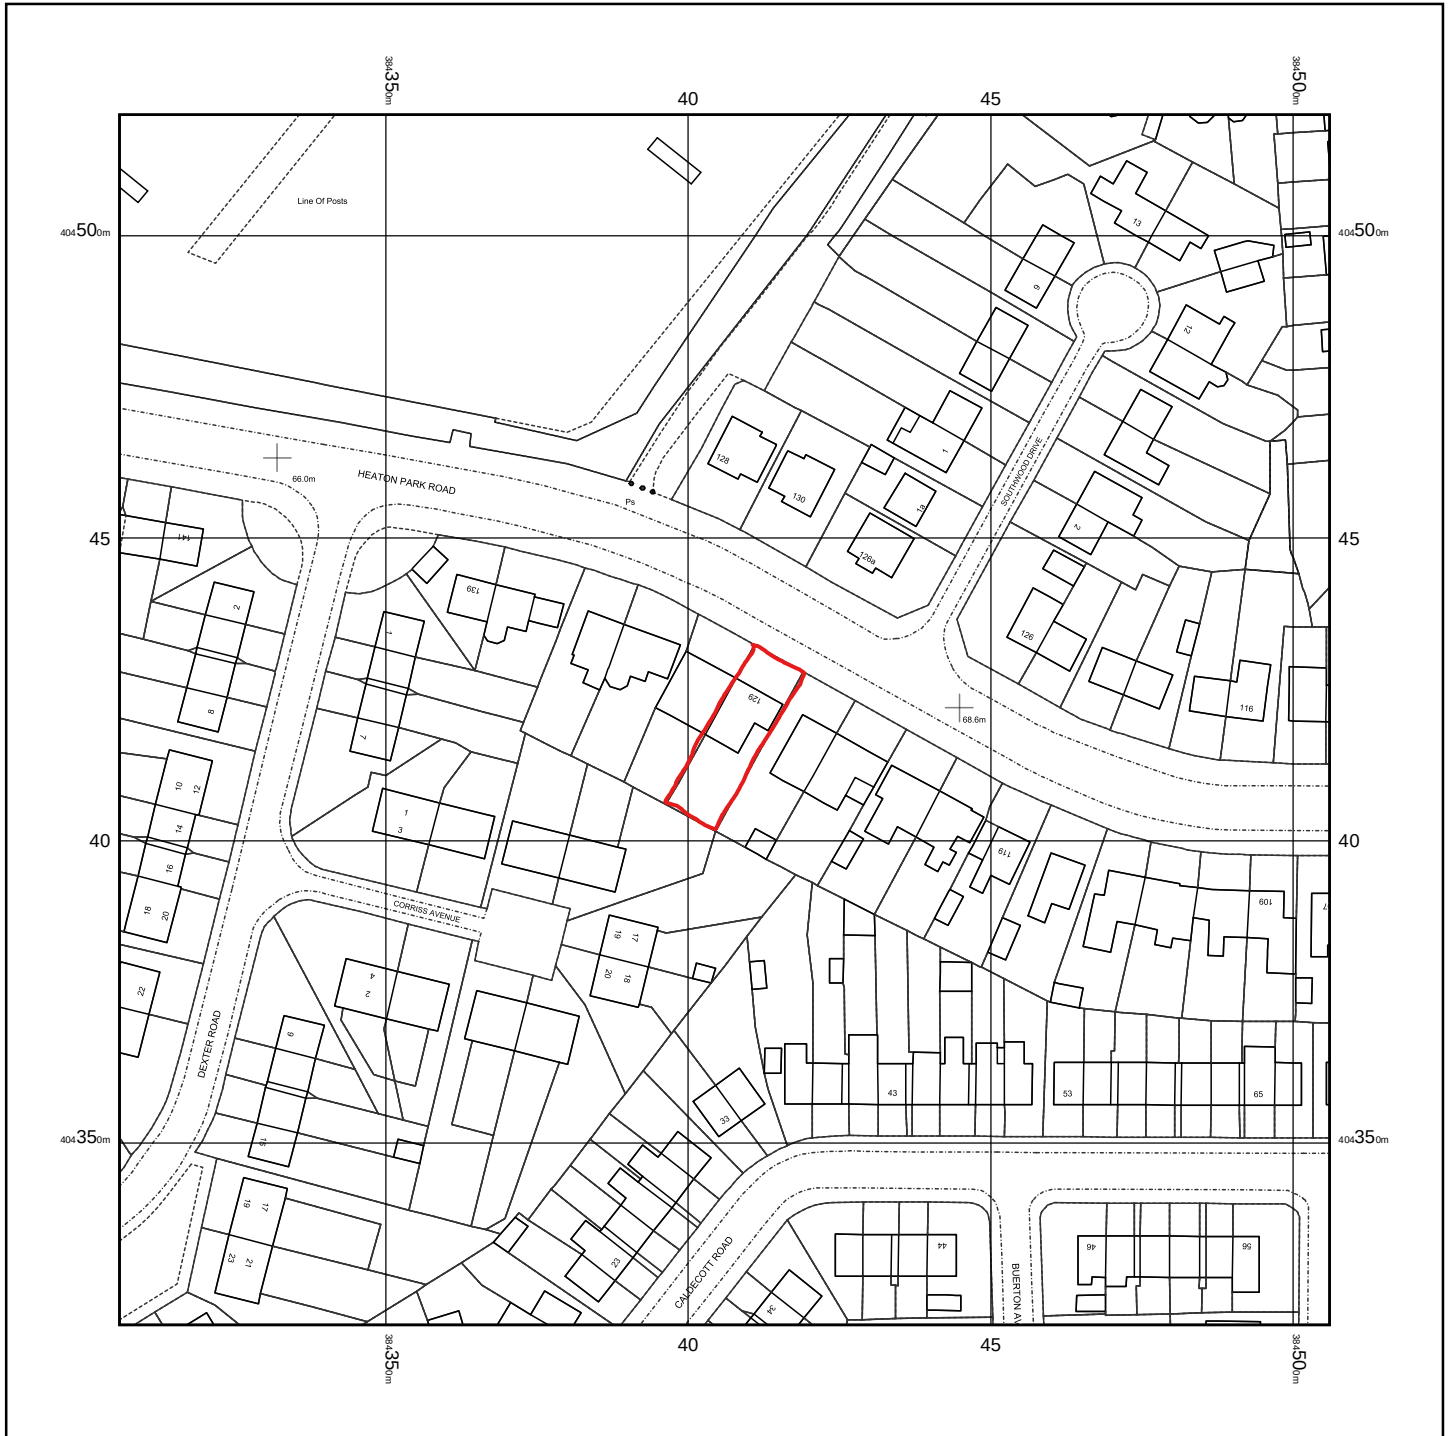

© Crown copyright and database rights 2023 Ordnance Survey 100048957. The representation of road, track or path is no evidence of a boundary or right of way. The representation of features as lines is no evidence of a property boundary.

0m 1cm = 12.5m 62.5m
Scale 1:1250