

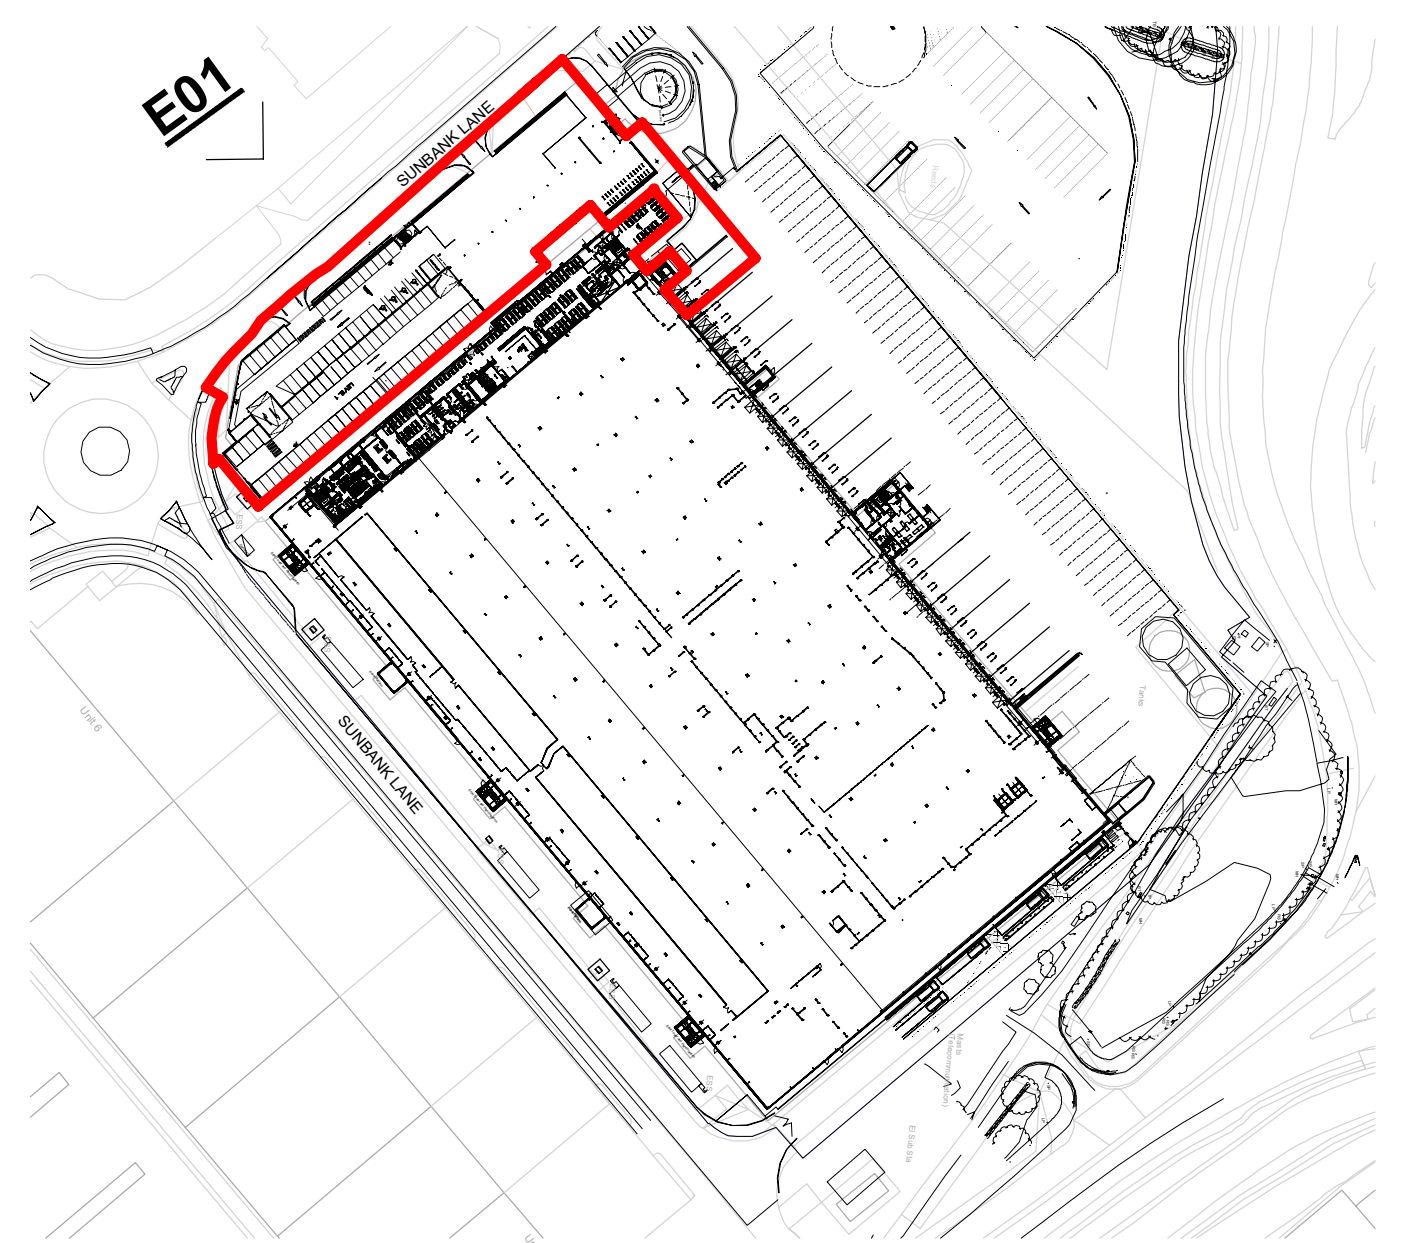
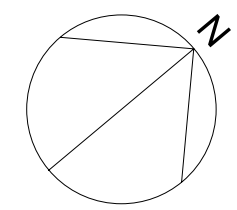


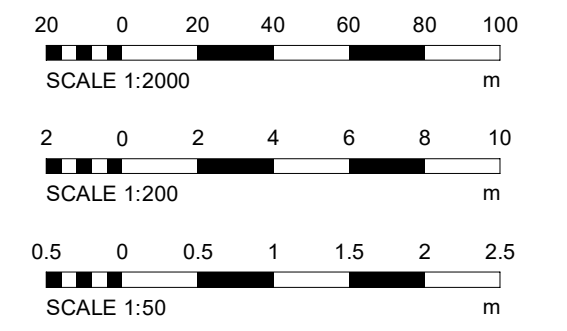


SITE LOCATION PLAN
1 : 2000

REFER TO DRAWING 2018 FOR SIGANGE LOCATIONS

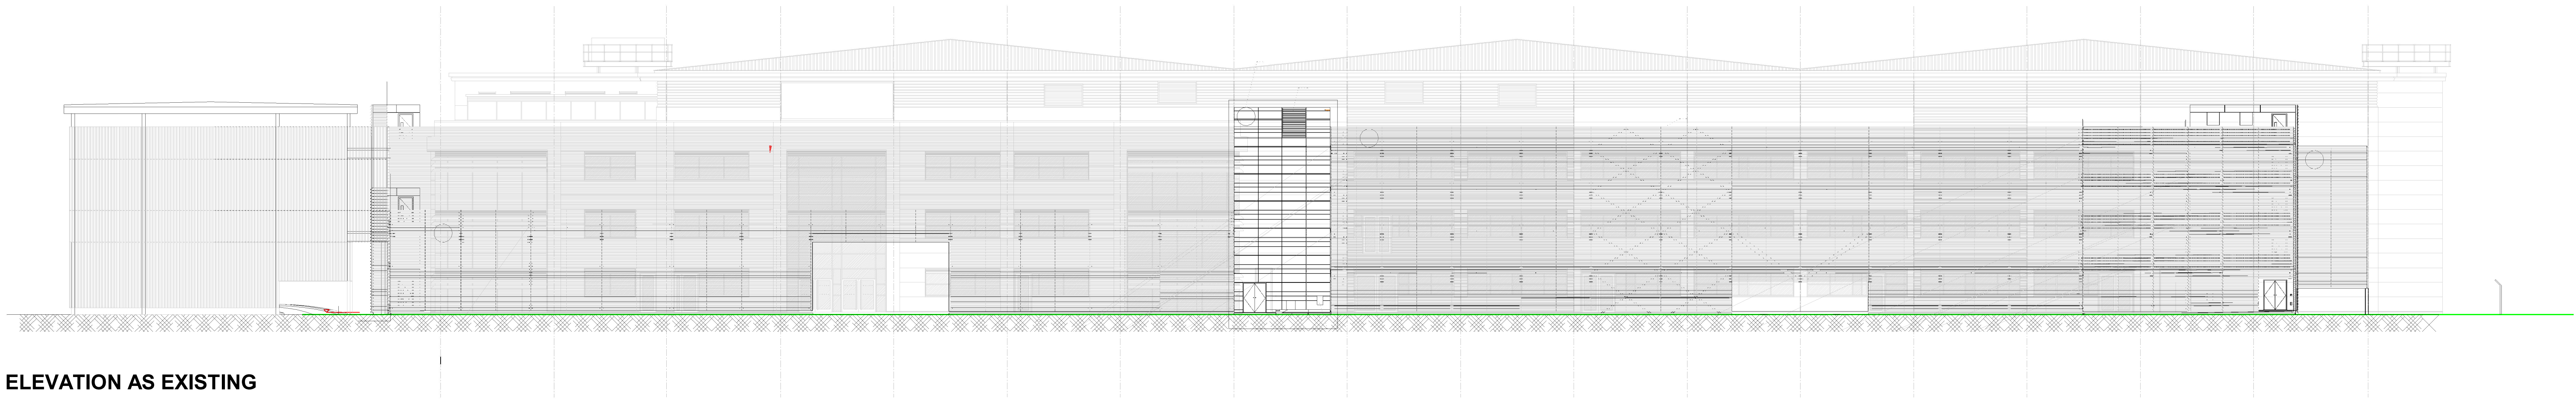


E01 ELEVATION AS EXISTING

1 : 200

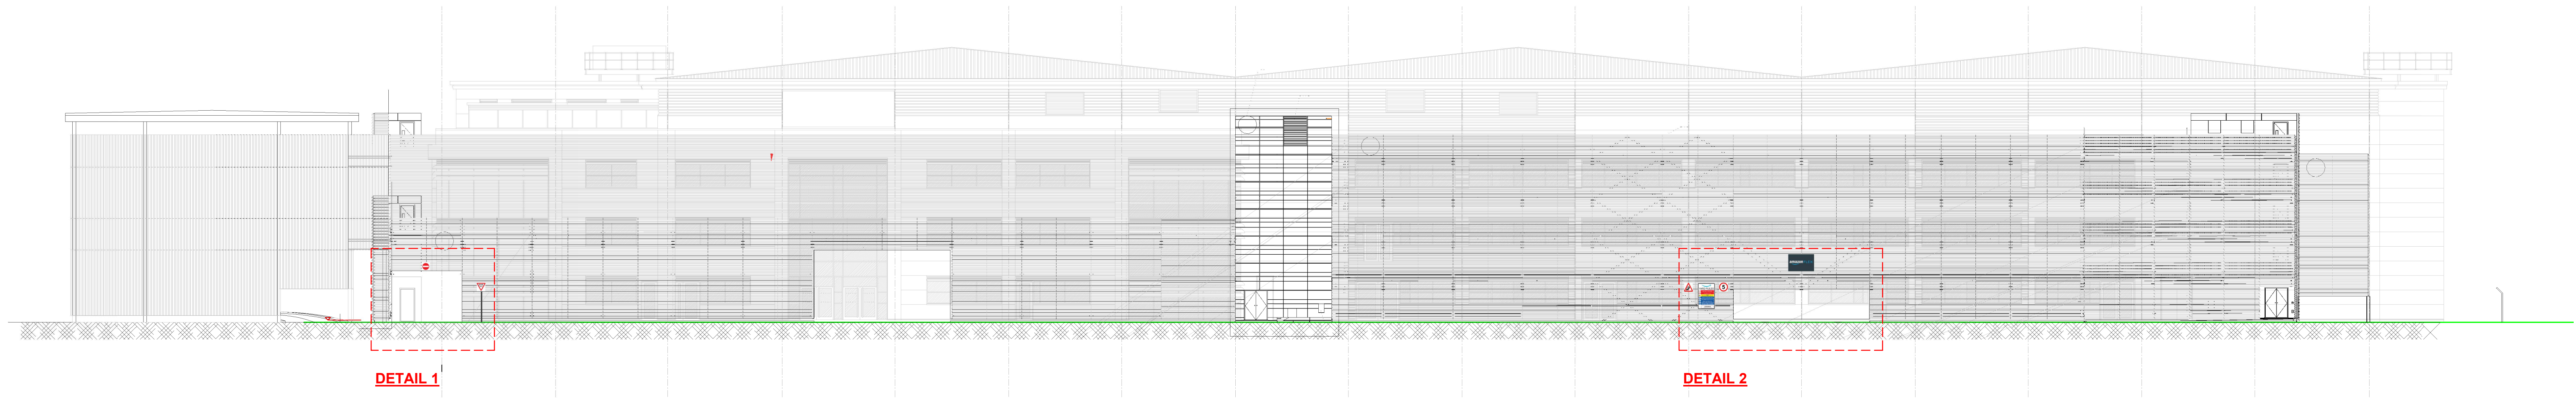


E01 ELEVATION AS PROPOSED

1 : 200

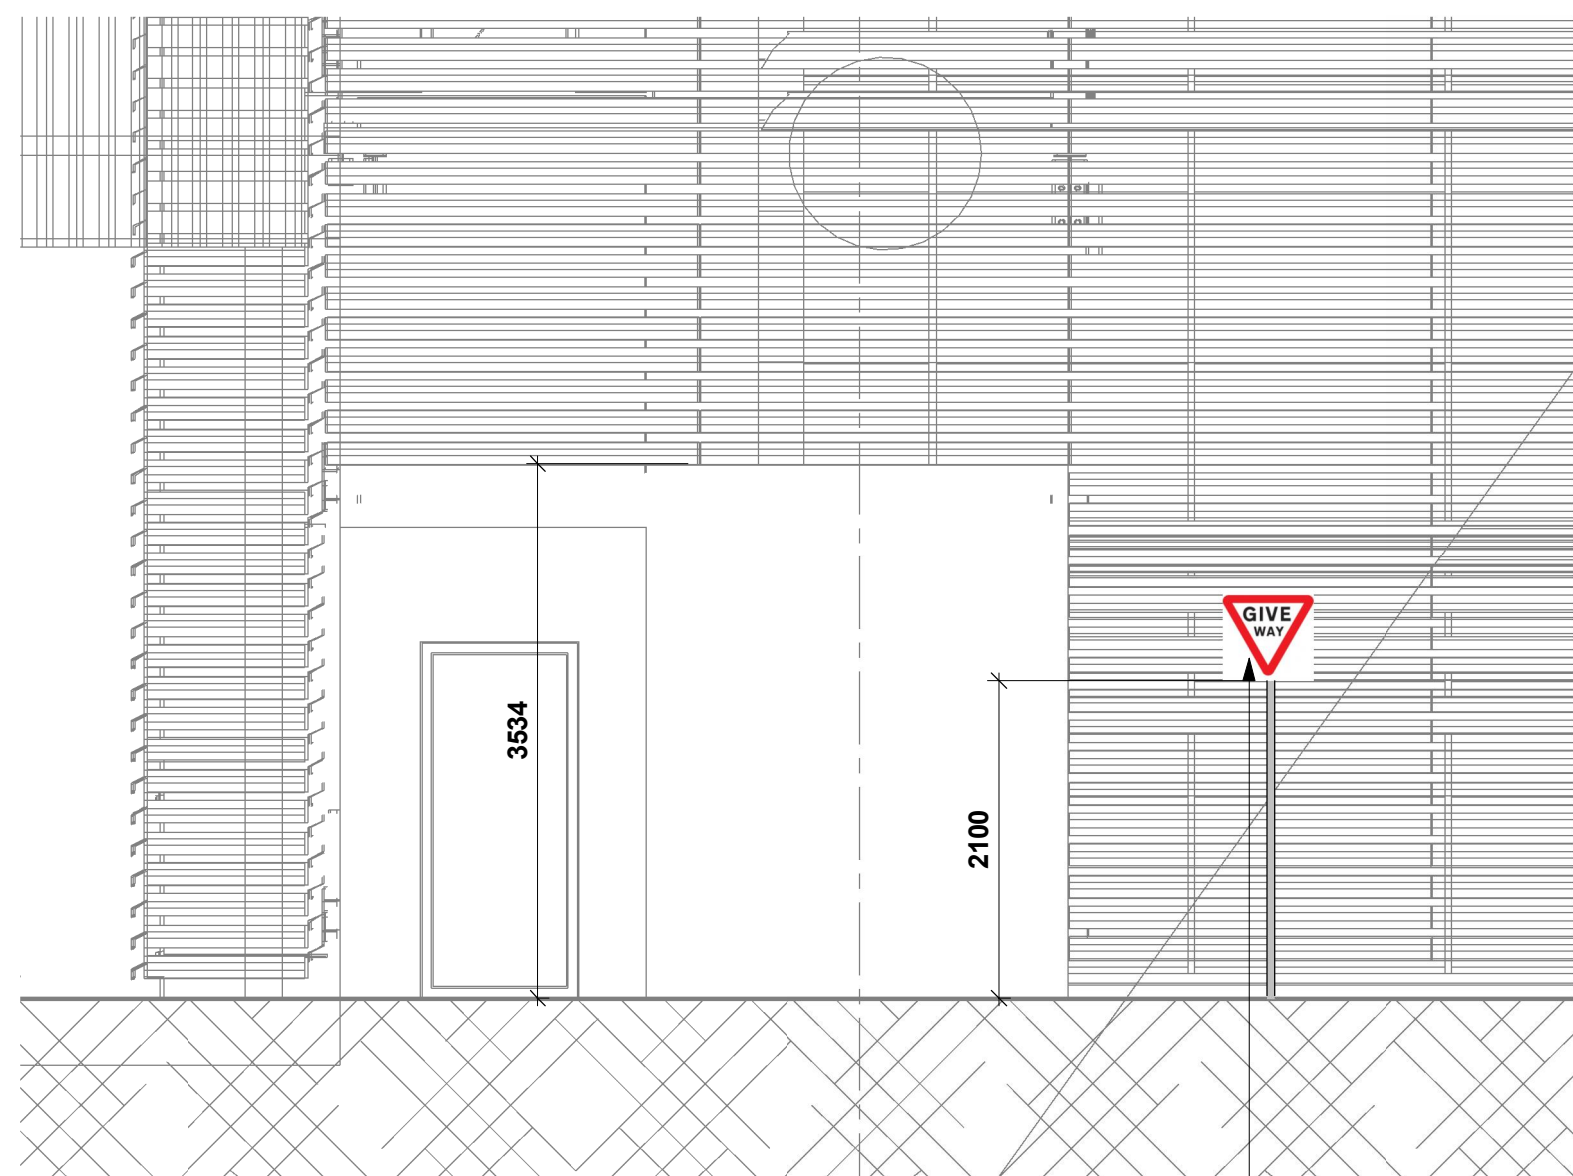

DETAIL 1
1 : 50

600 X 600mm
GIVE WAY SIGN (SHOWN REVERSED)
2100mm HIGH
INSTALLED ON POST

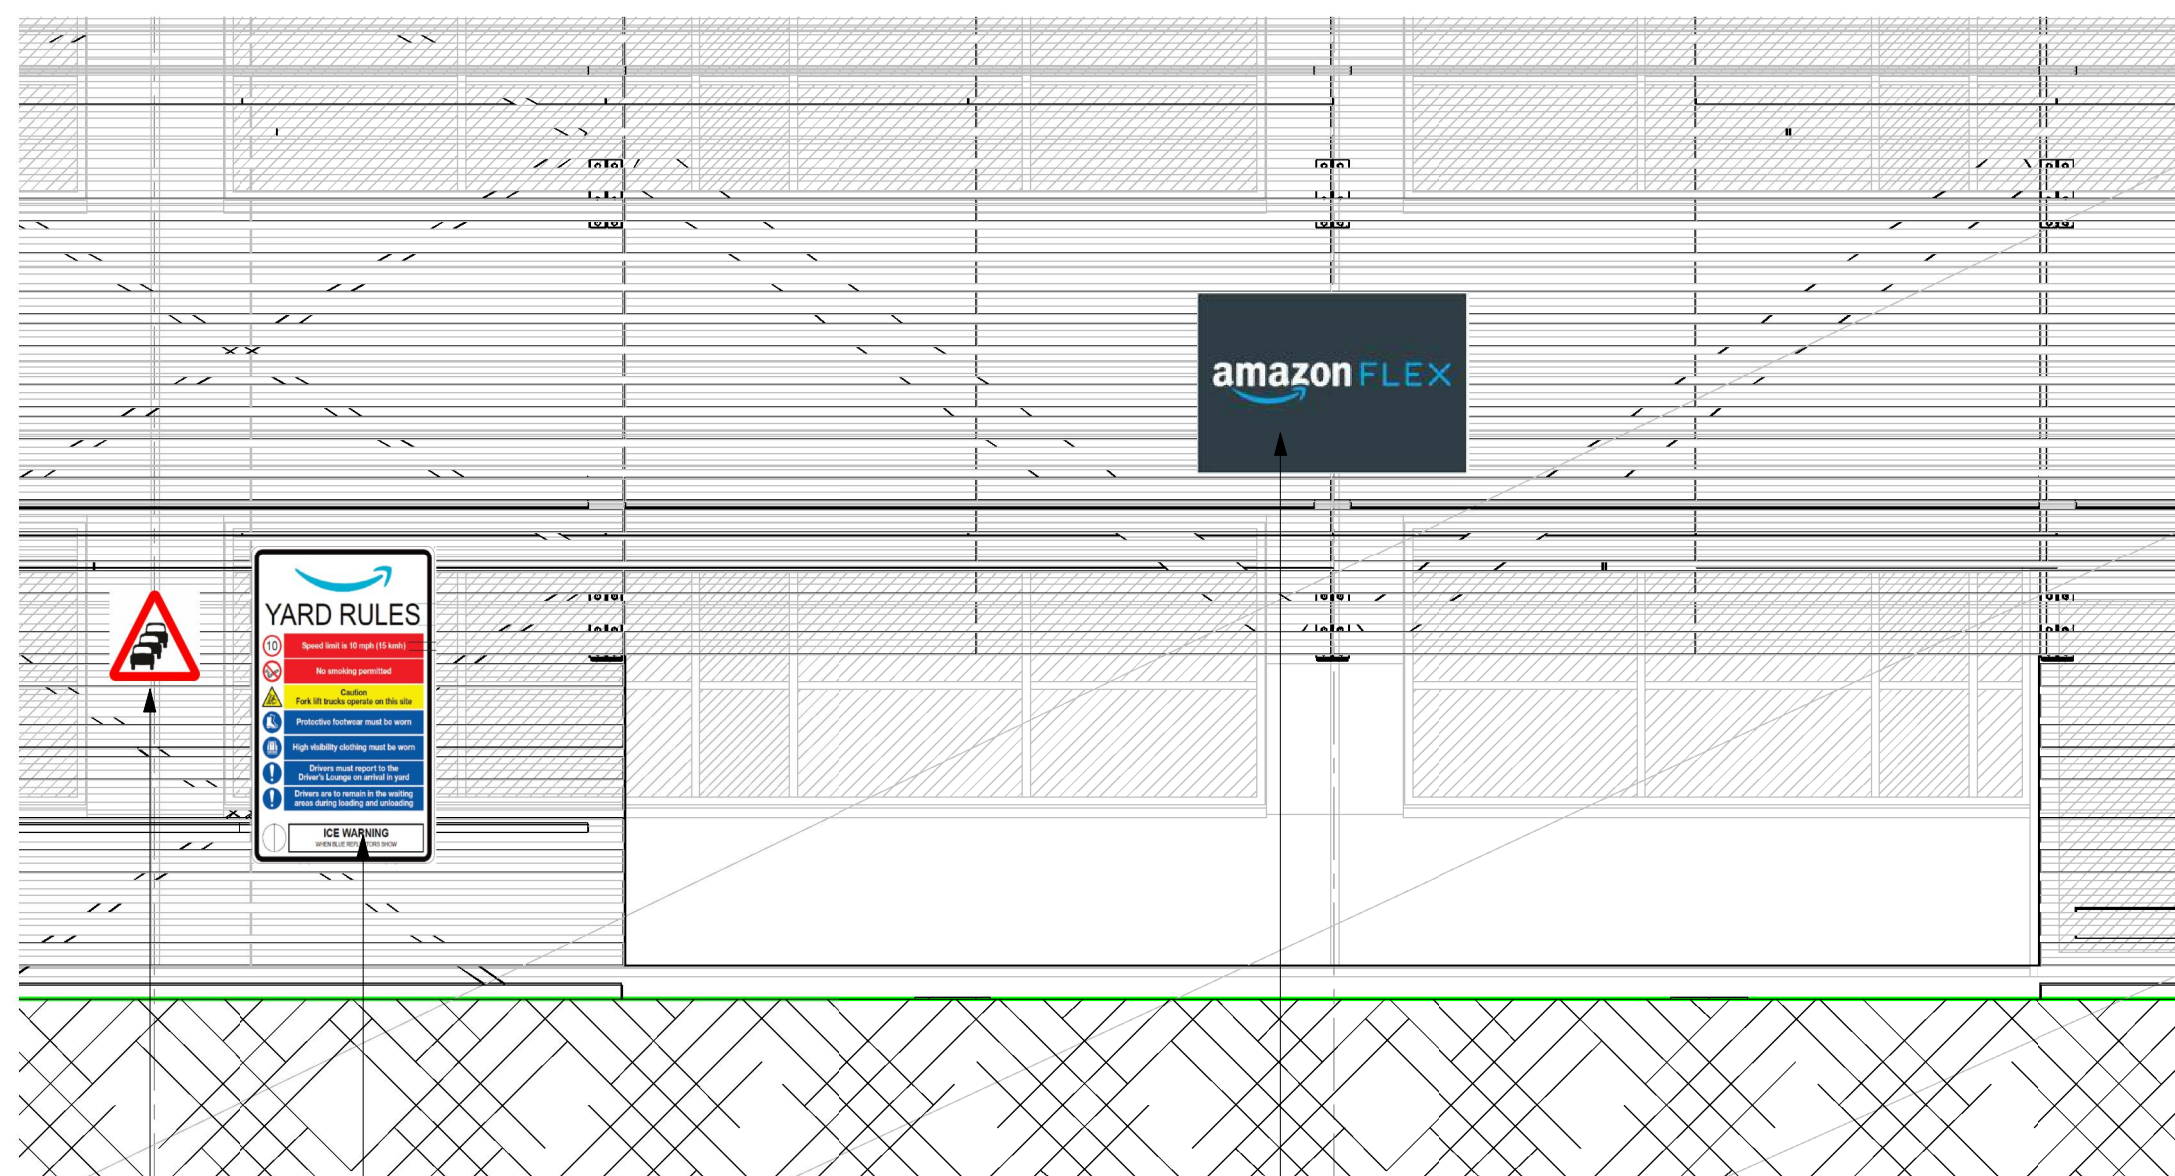


DETAIL 2
1 : 50

1800 X 1200mm
AMAZON FLEX SIGN
3500mm HIGH
INSTALLED TO CLADDING SYSTEM

1200 X 1800mm
AMAZON YARD RULES SIGN
900mm HIGH
INSTALLED TO CLADDING SYSTEM

600 X 600mm
QUE AHEAD SIGN
2100mm HIGH
INSTALLED TO CLADDING SYSTEM

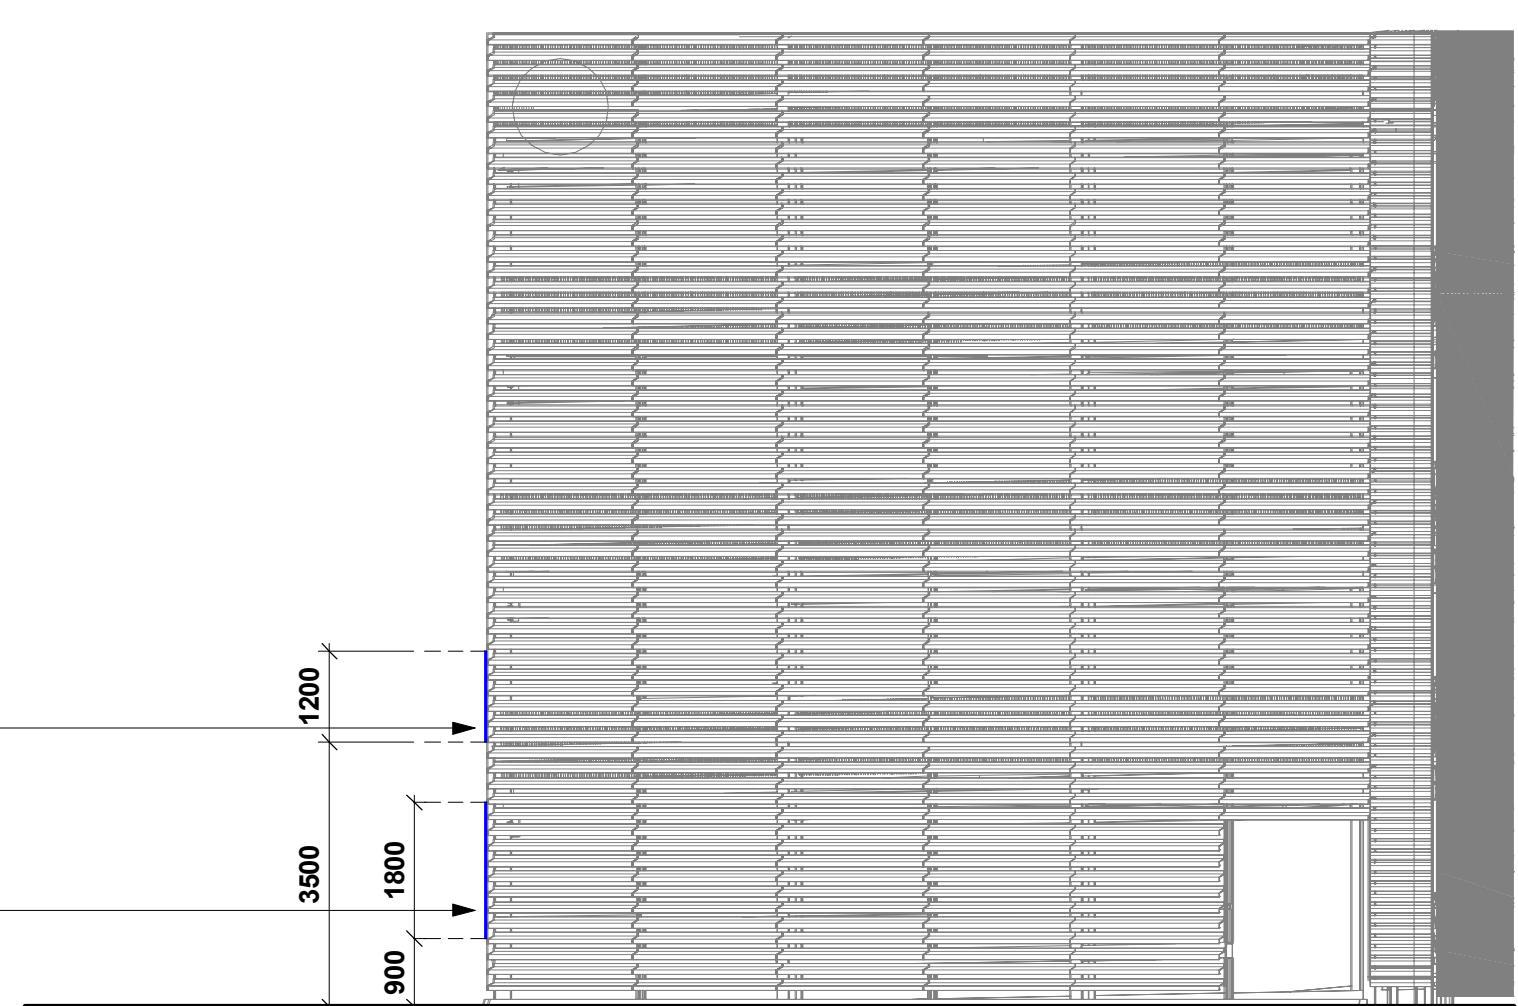

WALL MOUNTED SIGNAGE SECTION
1 : 100

1800 X 1200mm
AMAZON FLEX SIGN
3500mm HIGH
INSTALLED TO CLADDING SYSTEM

1200 X 1800mm
AMAZON YARD RULES SIGN
900mm HIGH
INSTALLED TO CLADDING SYSTEM

P04	QA REVIEW / APPROVED FOR PLANNING ISSUE	20.12.23	CAB	NWC
P03	SIGNAGE SCOPE UPDATED FOLLOWING CONSULTANT REVIEW	18.12.23	CAB	NWC
P02	SIGNAGE REQUIREMENTS UPDATED FOLLOWING CONSULTANT REVIEW	14.12.23	CAB	NWC
P01	DRAFT FIRST ISSUE	06.12.23	CAB	NWC
Rev	Description	Date	By	Chk

Status

PLANNING

SMR
SMALLEY MARSEY RISPIN

ARCHITECTS
The Exchange Station Parade Harrogate HG1 1TS
01423 707 757 admin@smrarchitects.co.uk

Project

PROJECT VOLTA, MAN1

Client

amazon

Drawing Title

SIGNAGE ELEVATIONS AS EXISTING AND PROPOSED

Proj Ref	Origin	Zone	Level	Type	Role	Num	Status	Rev
MAN1 - SMR	01	00	DR	A	2012	A3	P04	
SMR Job Ref	Sheet	Scale	Notes	Drawn				
7742-01-2012	A0	NOTED		CAB				