




Detail Elevation



Section AA

Section BB

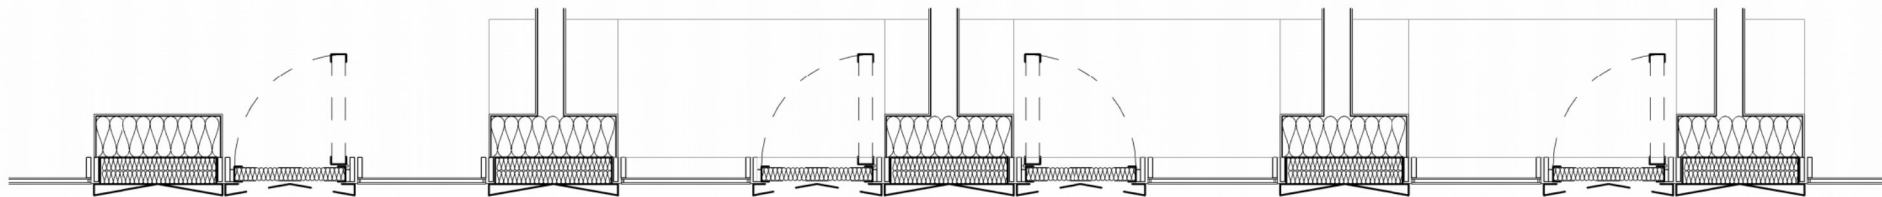

Section CC

MATERIAL KEY

- 01 Clear glazed vision unit
- 02 Blue-grey anodised aluminium folded facing panel
- 03 Blue-grey anodised aluminium perforated and folded facing panel with opening vent to rear
- 04 Blue-grey anodised aluminium perforated and folded facing panel with solid or glazed panel to rear
- 05 Blue-grey anodised aluminium spandrel
- 06 Dark grey back painted glass spandrel
- 07 Dark grey anodised aluminium louvres
- 08 Dark grey anodised aluminium perforated facing panel
- 09 Dark grey back painted glass
- 10 Concrete columns
- 11 Blue-grey anodised aluminium panel
- 12 Signage
- 13 Blue-grey anodised aluminium spandrel covering amenity level raised access floor service zone and/or external terrace

This drawing is copyright
Do not scale off dimensions.
All dimensions to be checked on site by contractor.
Contractor to report any dimensional discrepancies, errors or omissions prior to commencing on site.

DO NOT SCALE OFF DRAWING REFER TO INDICATED DIMENSIONS ONLY.
DRAWING TO BE READ IN CONJUNCTION WITH SHP SPECIFICATION.
INDICATIVE DETAILS TO ILLUSTRATE VISUAL INTENT ONLY. ALL TO CONTRACTORS DESIGN.
ALL DETAILS TO BE COORDINATED WITH ADJACENT TRADES AND SE AND MHE ENGINEER DETAILS.
THE CONTRACTOR IS RESPONSIBLE FOR MEETING THE SPECIFIED PERFORMANCE CRITERIA.

Rev	Date	Description
P01	2023-06-22	Planning Issue



Project Title
Upper Brook Street Masterplan (Williams Motor Co (Holdings)/ Alliance UBS Limited), Manchester

Status
PLANNING

Drawing Title
A3 Facade Detail
Typical

Project No
10450

Scale
1 : 50 @ A3

SHP Drawing Code
10450-SHP-A3-A-B5D8-G251-DE-XX-001

Revision
P01

simpsonhaugh

Manchester
+44 (0)161 835 2345

London
+44 (0)20 7549 4000