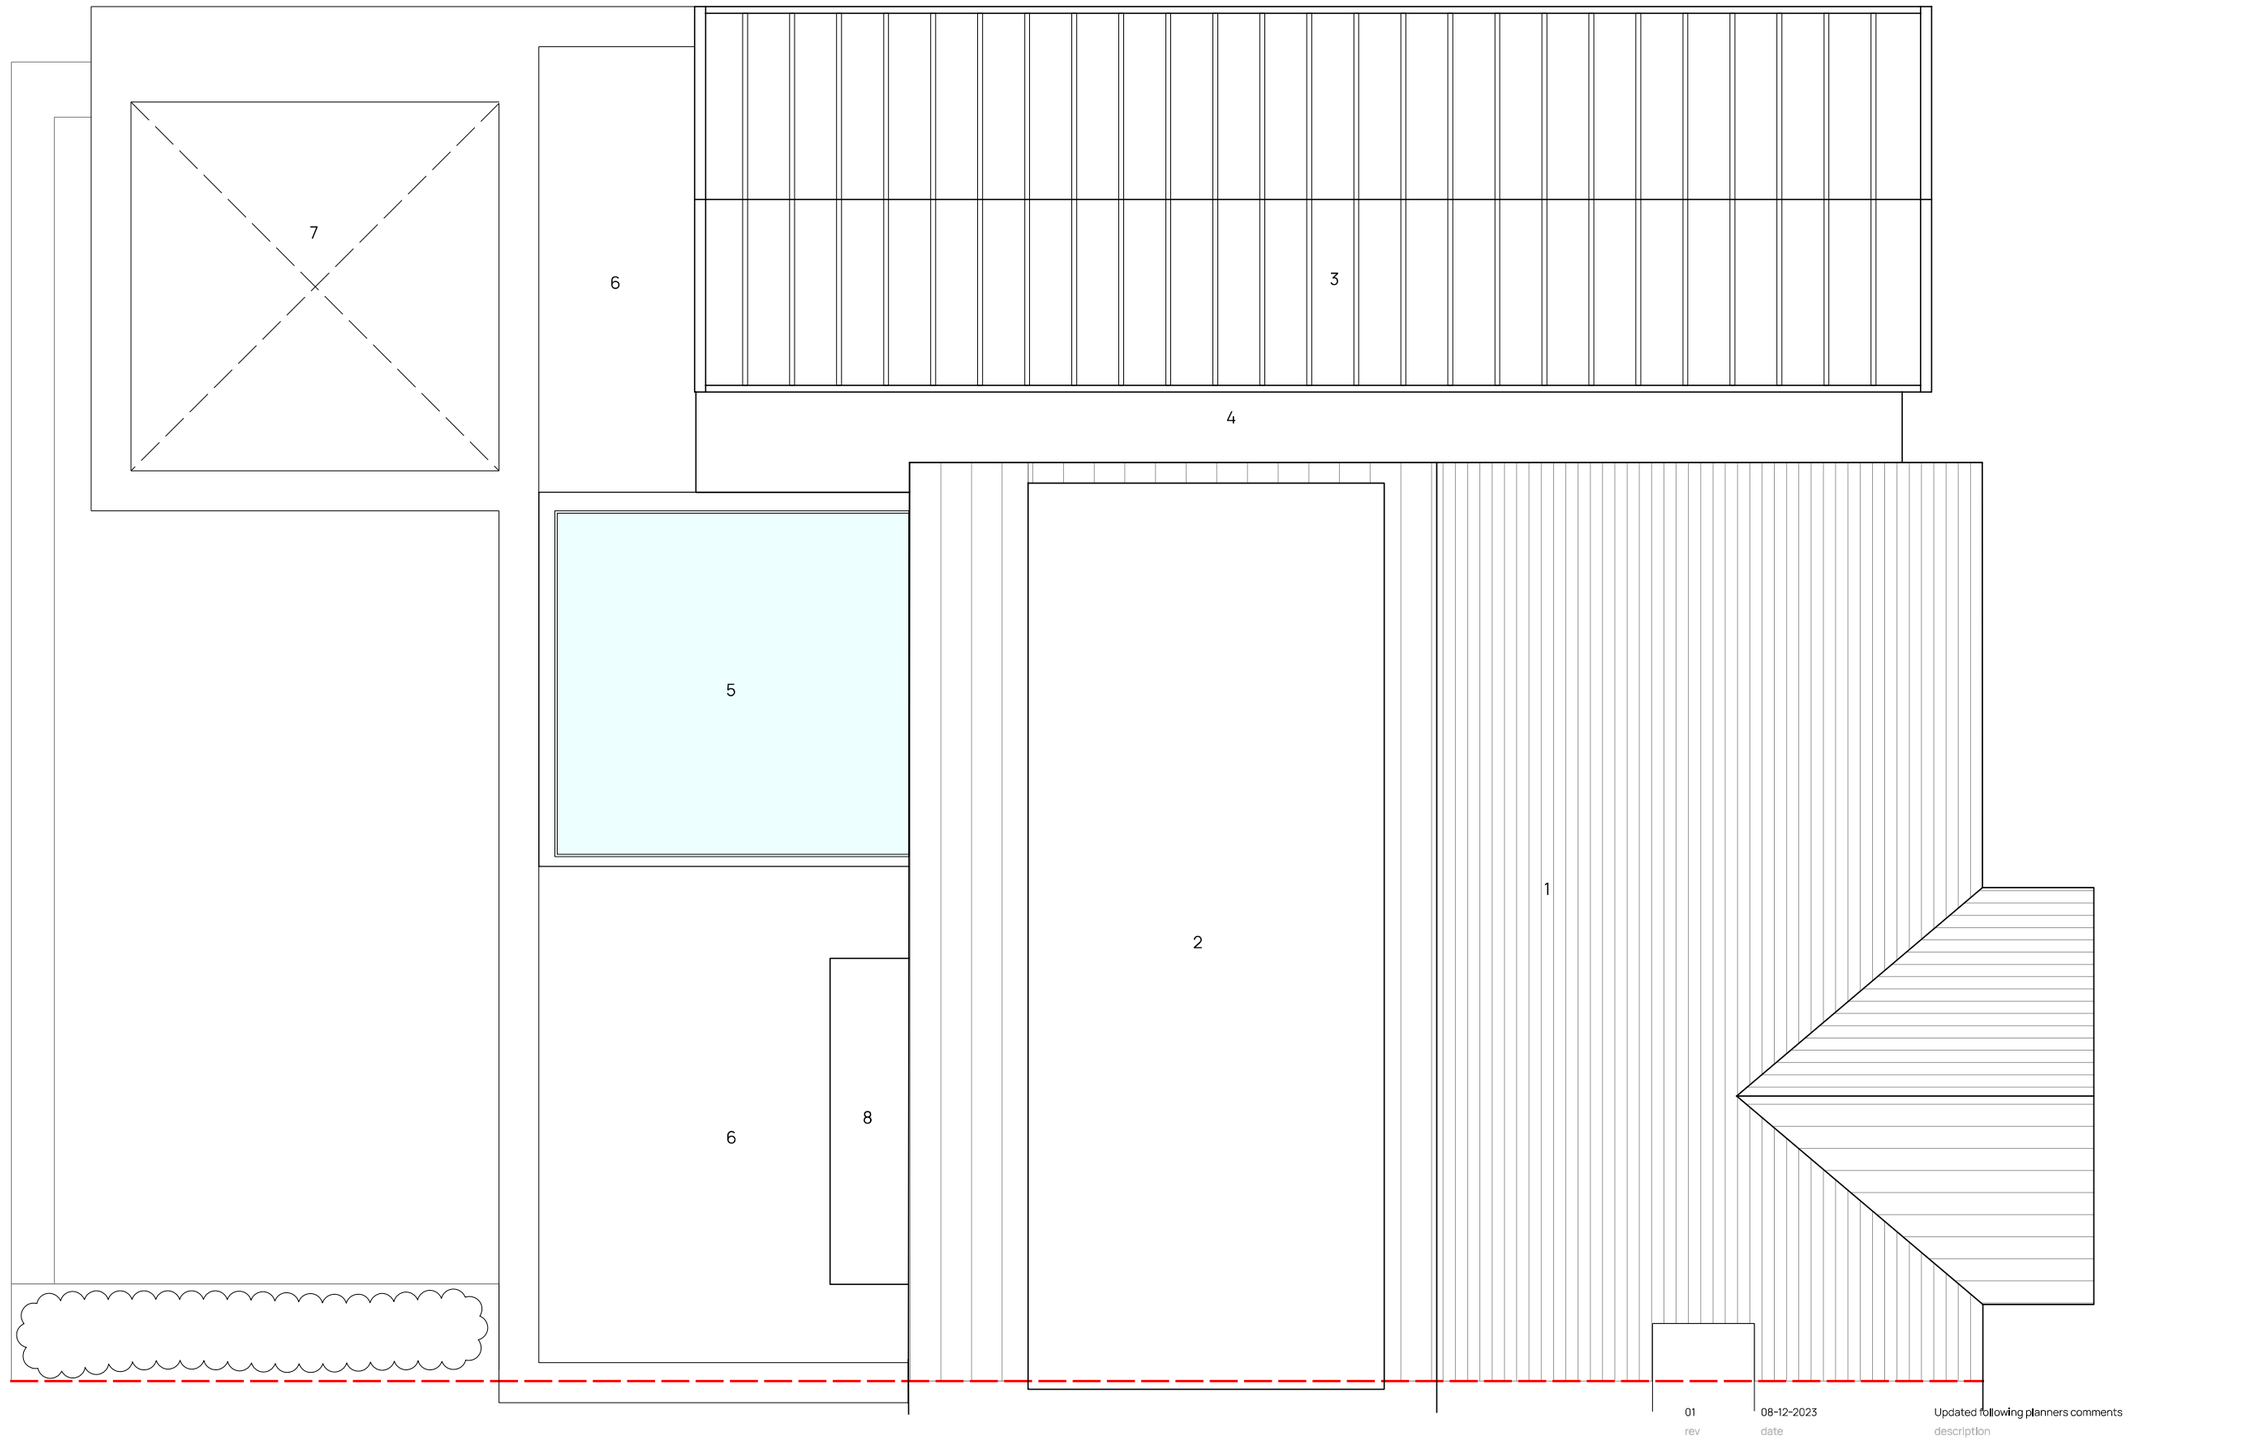


1. Main roof
2. New zinc clad dormer
3. Zinc standing seam roof over proposed side extension
4. Roof over glazed link
5. Frameless box rooflight
6. Single ply membrane roof / green roof over proposed ground floor extension
7. Void over fixed seating area
8. Flat roof over bay window

rev	date	description
01	08-12-2023	Updated following planners comments

Project: ST BRANNOCKS ROAD, CHORLTON

Title: ROOF AS PROPOSED

Project No: 23-02 | Drawing No: L(-2)041 | Status: PLANNING

Scale: 1:50@A3 | Date: JULY 2023 | Rev: 01

ARCDARC.COM

ARCD ARCHITECTS & DESIGNERS