




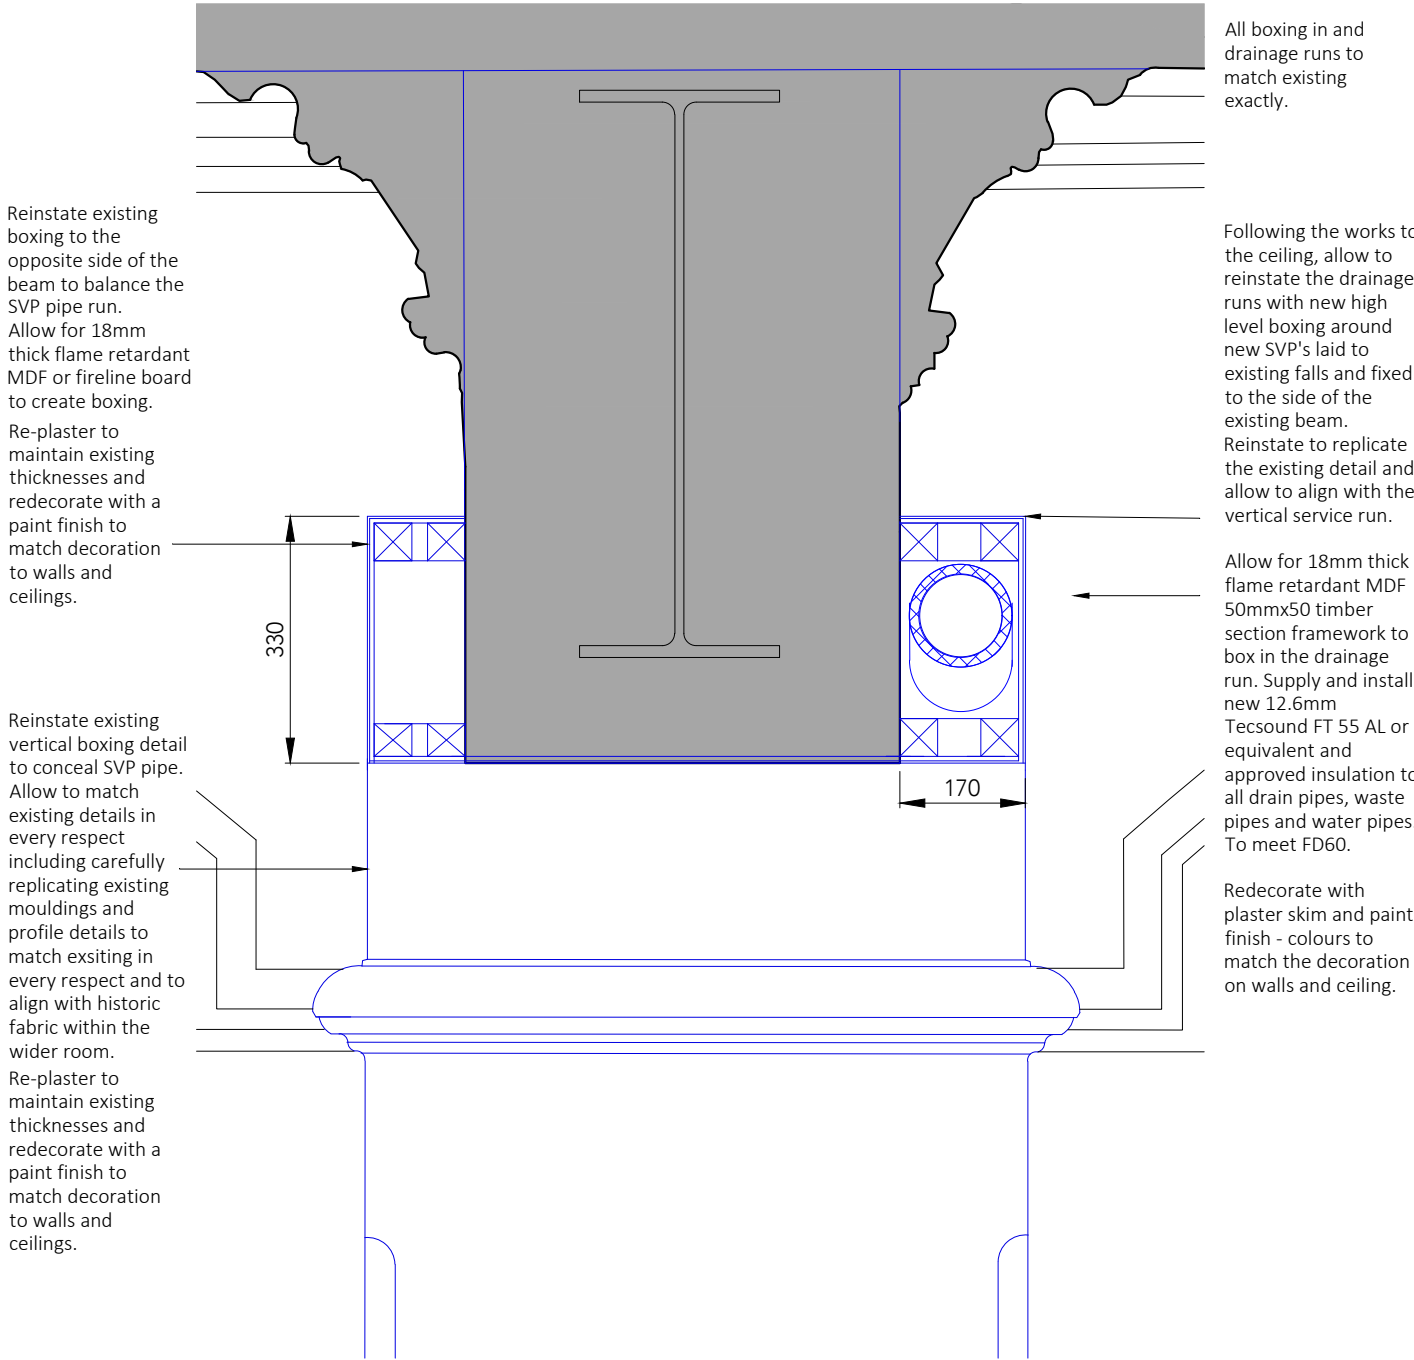


Proposed Detail C - Service Boxing Detail to Existing Beam

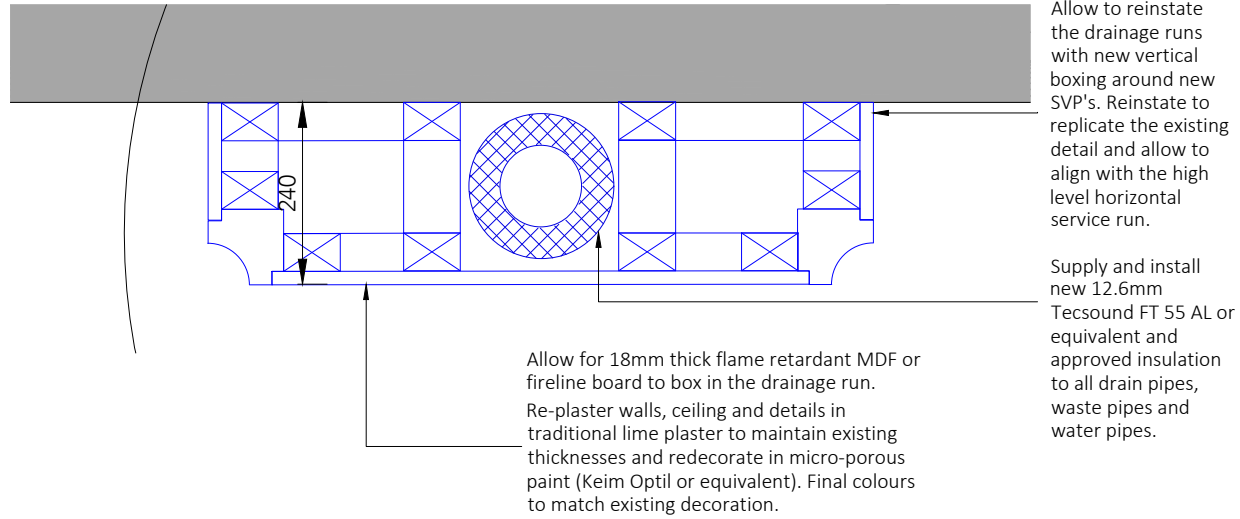

Proposed Detail D - Service Boxing Detail to Internal Walls

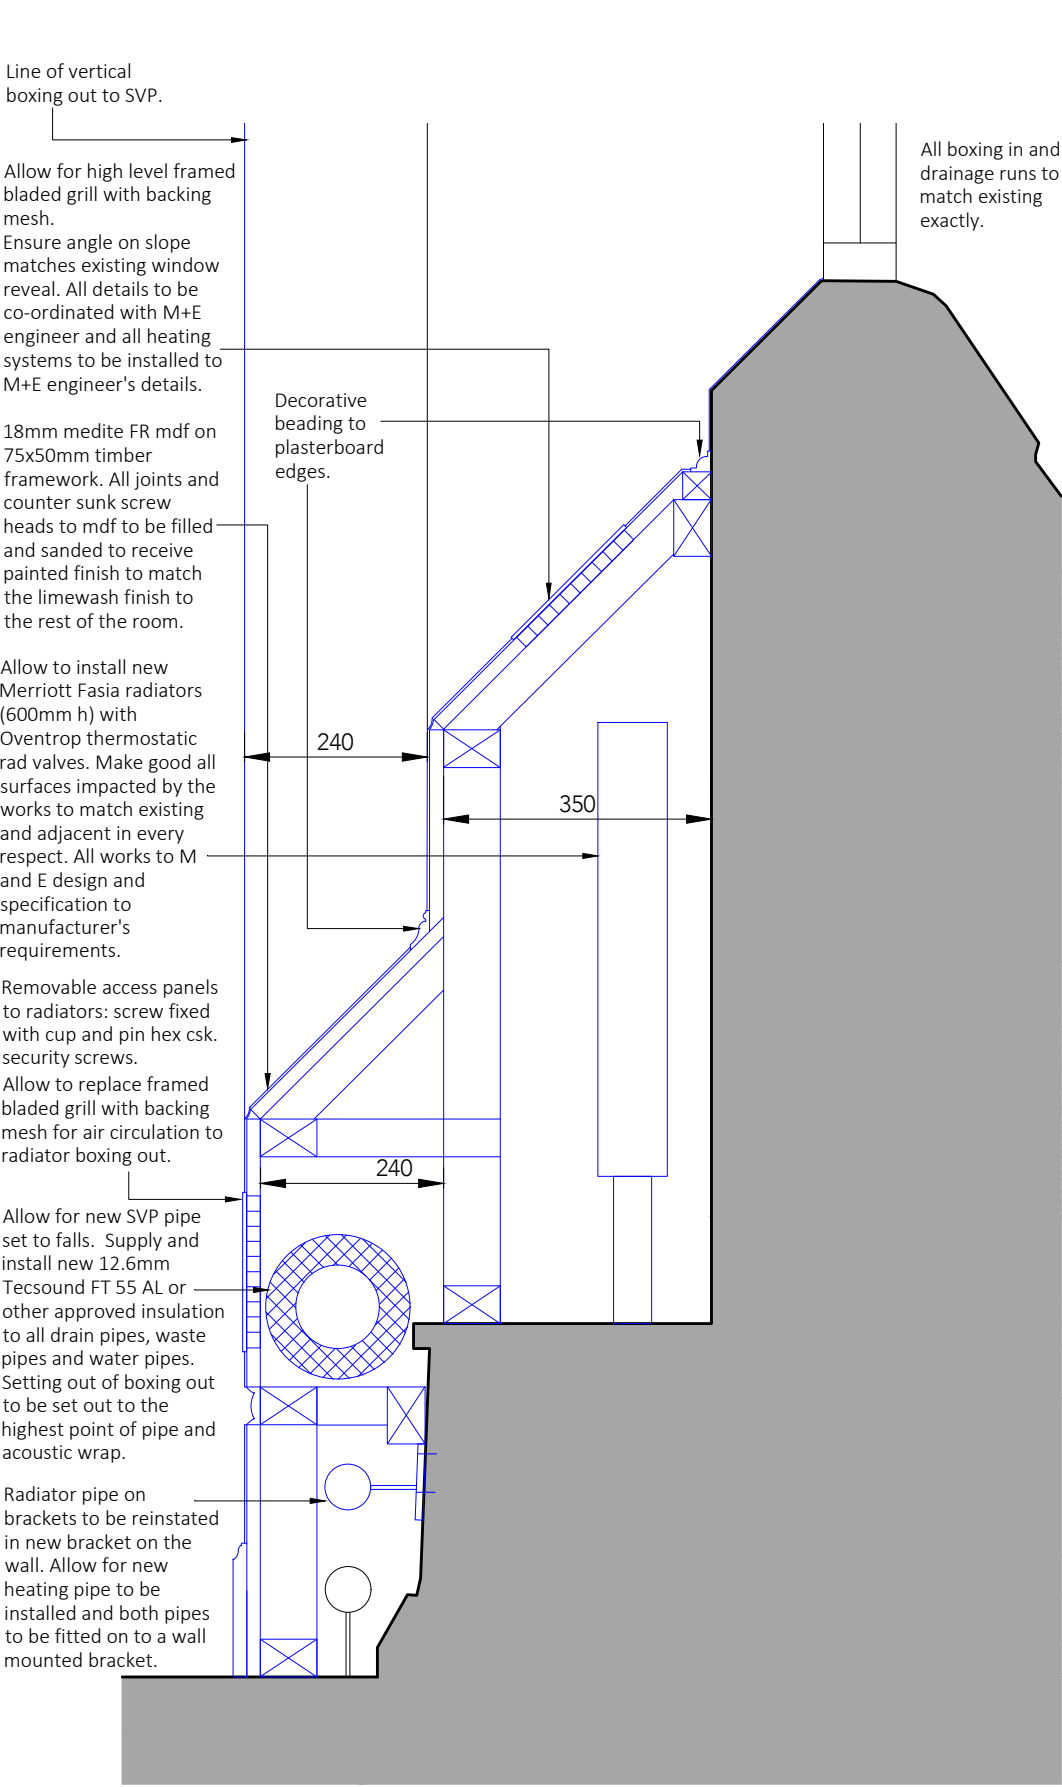

Proposed Detail E - Service Boxing Detail to Window Reveal

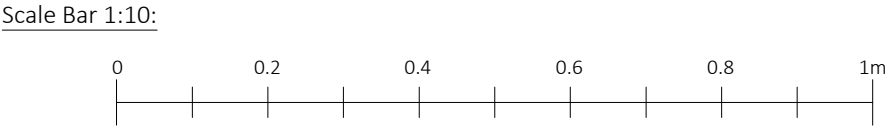

Note:
Do not scale from this drawing.
Dimensions are to be checked on site.
If in doubt please ask.

Note:
All details are to match the existing service ducts and boxing out as designed formerly by other architects. Contractor is to carefully measure and refer to the existing service boxing when planning this work.

All new pipes are to be installed to existing/former drainage runs and make use of existing holes in fabric.

All pipes and services passing through walls and floors are to be installed with a 1 hour fire collar.

Key:
Existing fabric to be removed.
Proposed fabric to be installed.

- CDM risks:
- 1 Risk - Asbestos - risk of disturbance of asbestos materials and therefore risk of inhalation of hazardous substance. Contractor to consult the asbestos register when planning works. Ensure all asbestos is work areas is removed prior to work on site. Removal of all asbestos fabric to be undertaken in controlled conditions by ACM specialist contractor.
 - 2 Risk - Fire - Ensure all services maintain compartmentation between floors and conform to FD60. Contractor is responsible for ensuring 1 hour fire collars are fitted to all services and pipes intersecting the floor and walls.
 - 3 Risk - Working at height - Contractor to ensure any tasks that can occur at ground level are arranged. Scaffolds are to be installed by specialist contractor. Principal contractor to ensure these are maintained and safe access is provided at all times.

P2	17/10/22	LU	Revised following comments from client.
P1	29/09/22	LU	Revised following internal review.

Rev	Date/Intls	Details
-----	------------	---------

© The moral rights of the author are hereby asserted.
This drawing and design is the sole property of Buttress Ltd and must not be reproduced without permission.
Buttress Ltd is Registered in England and Wales: 5363573

Buttress

41 Bengal St
Manchester
M4 6AF

T 0161 236 3303
E contact@buttress.net
W www.buttress.net

Project Title	CSM - Whiteley Hall
Client	Chetham's School of Music
Location	Manchester

Drawing Title	Proposed Service Boxing Detail
---------------	--------------------------------

Date	12/08/22	Scale	1:10
Checked	LU	Orig Paper Size	A3

Status **PLANNING/LBC**

Drawing ref	Job No	Drawing No	Revision
-------------	--------	------------	----------

9357 BA ZZ 1F DR A (27)003 P2