




EXISTING ELEVATIONS

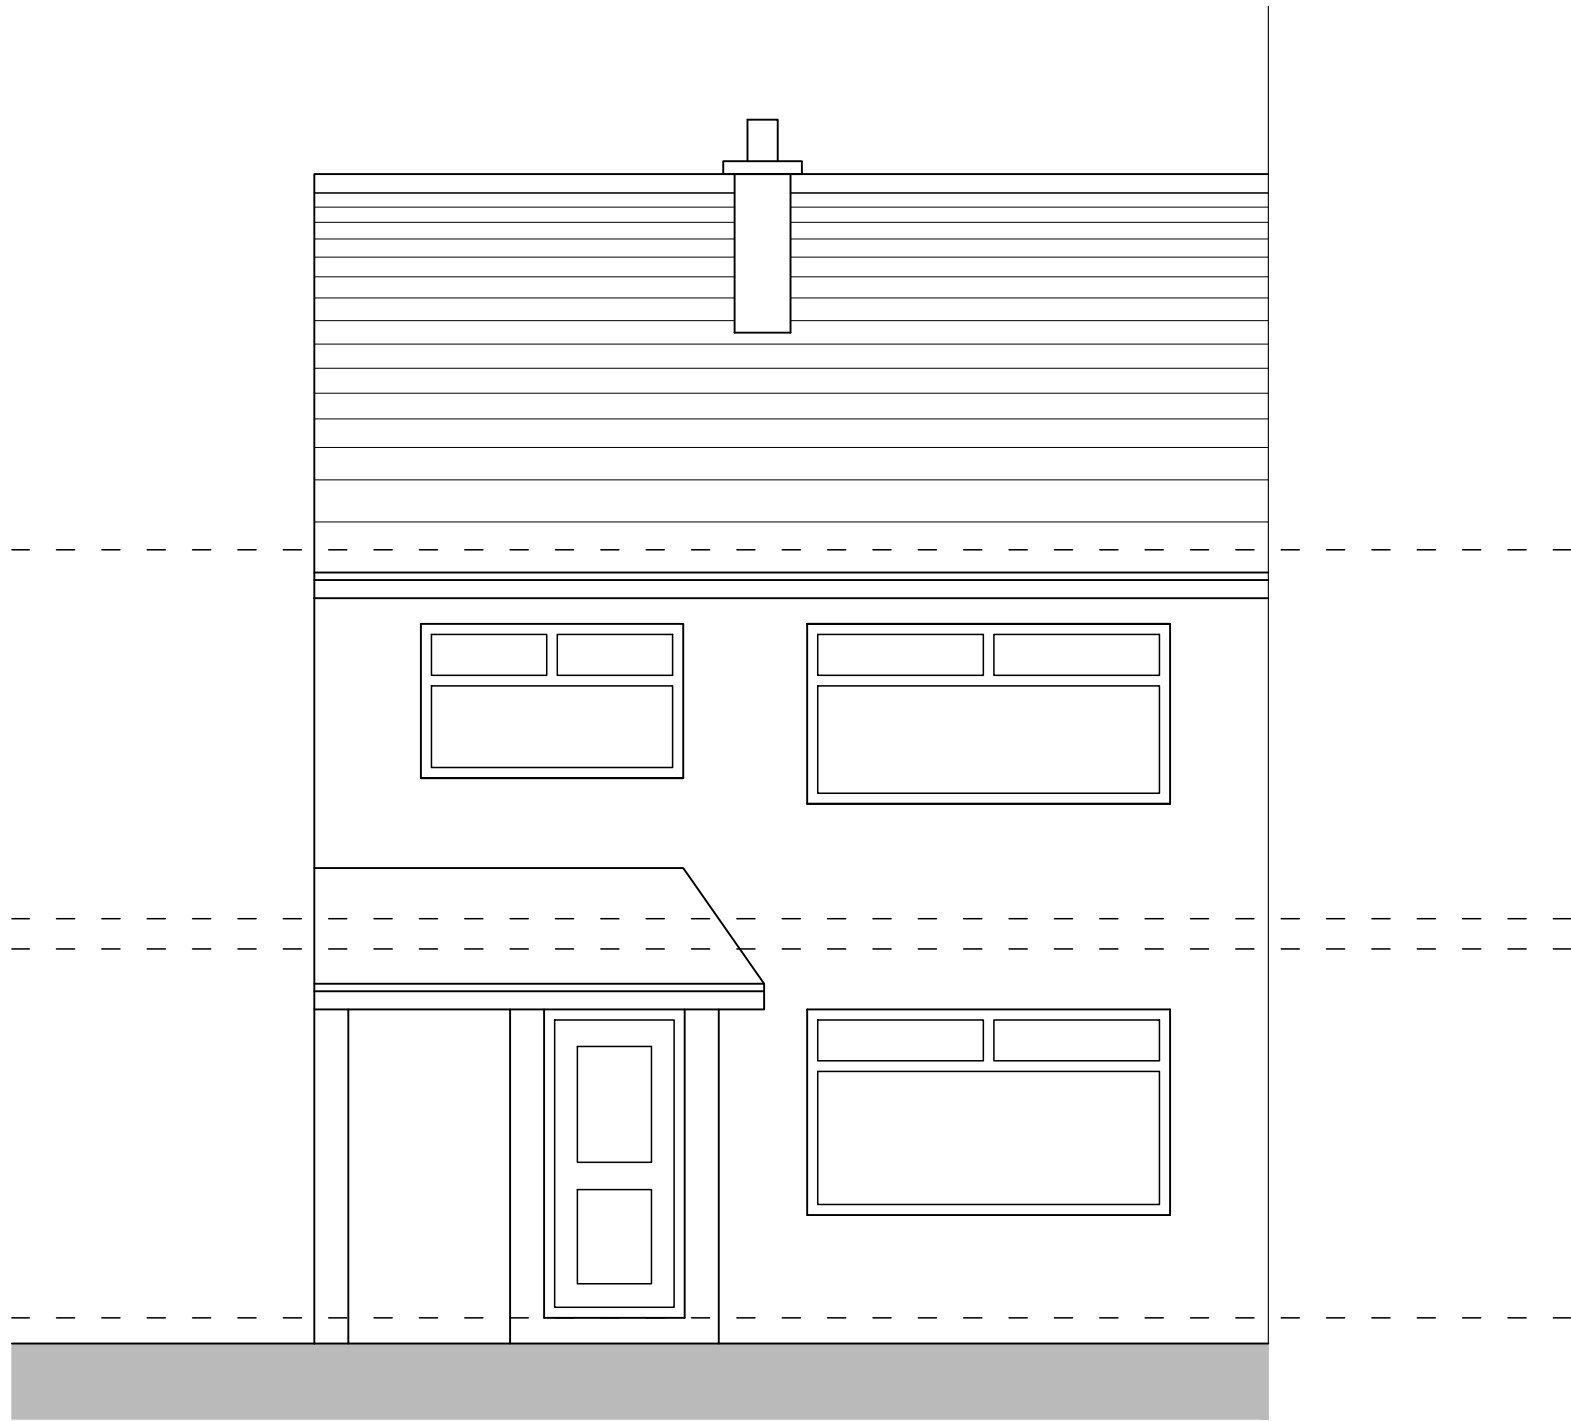


ELEVATION 01

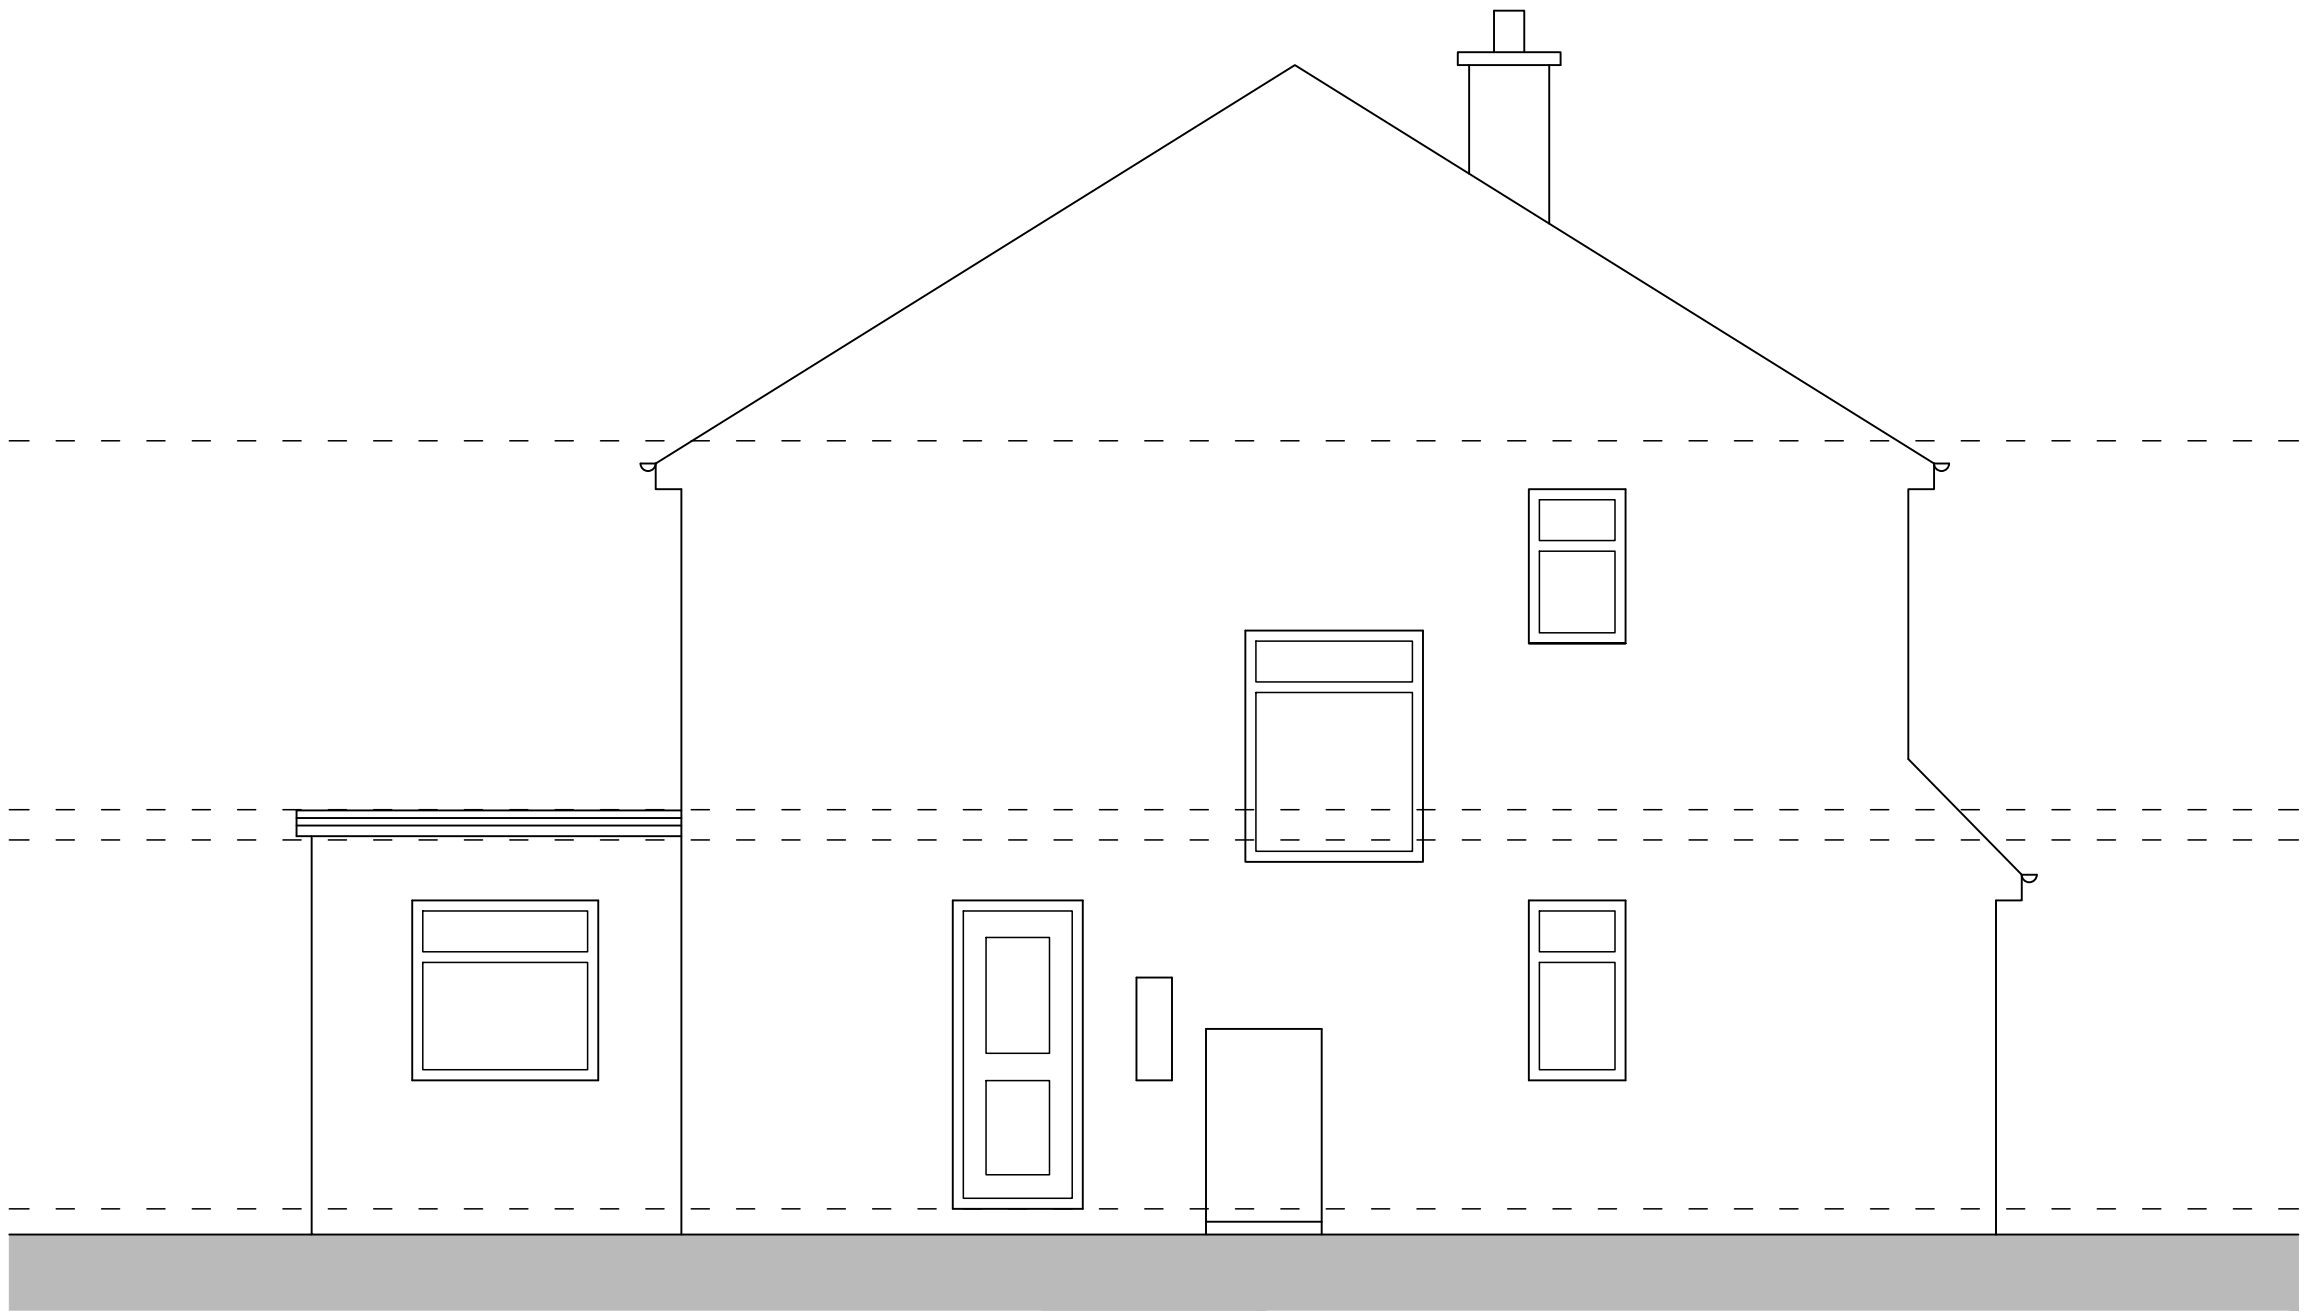


ELEVATION 03

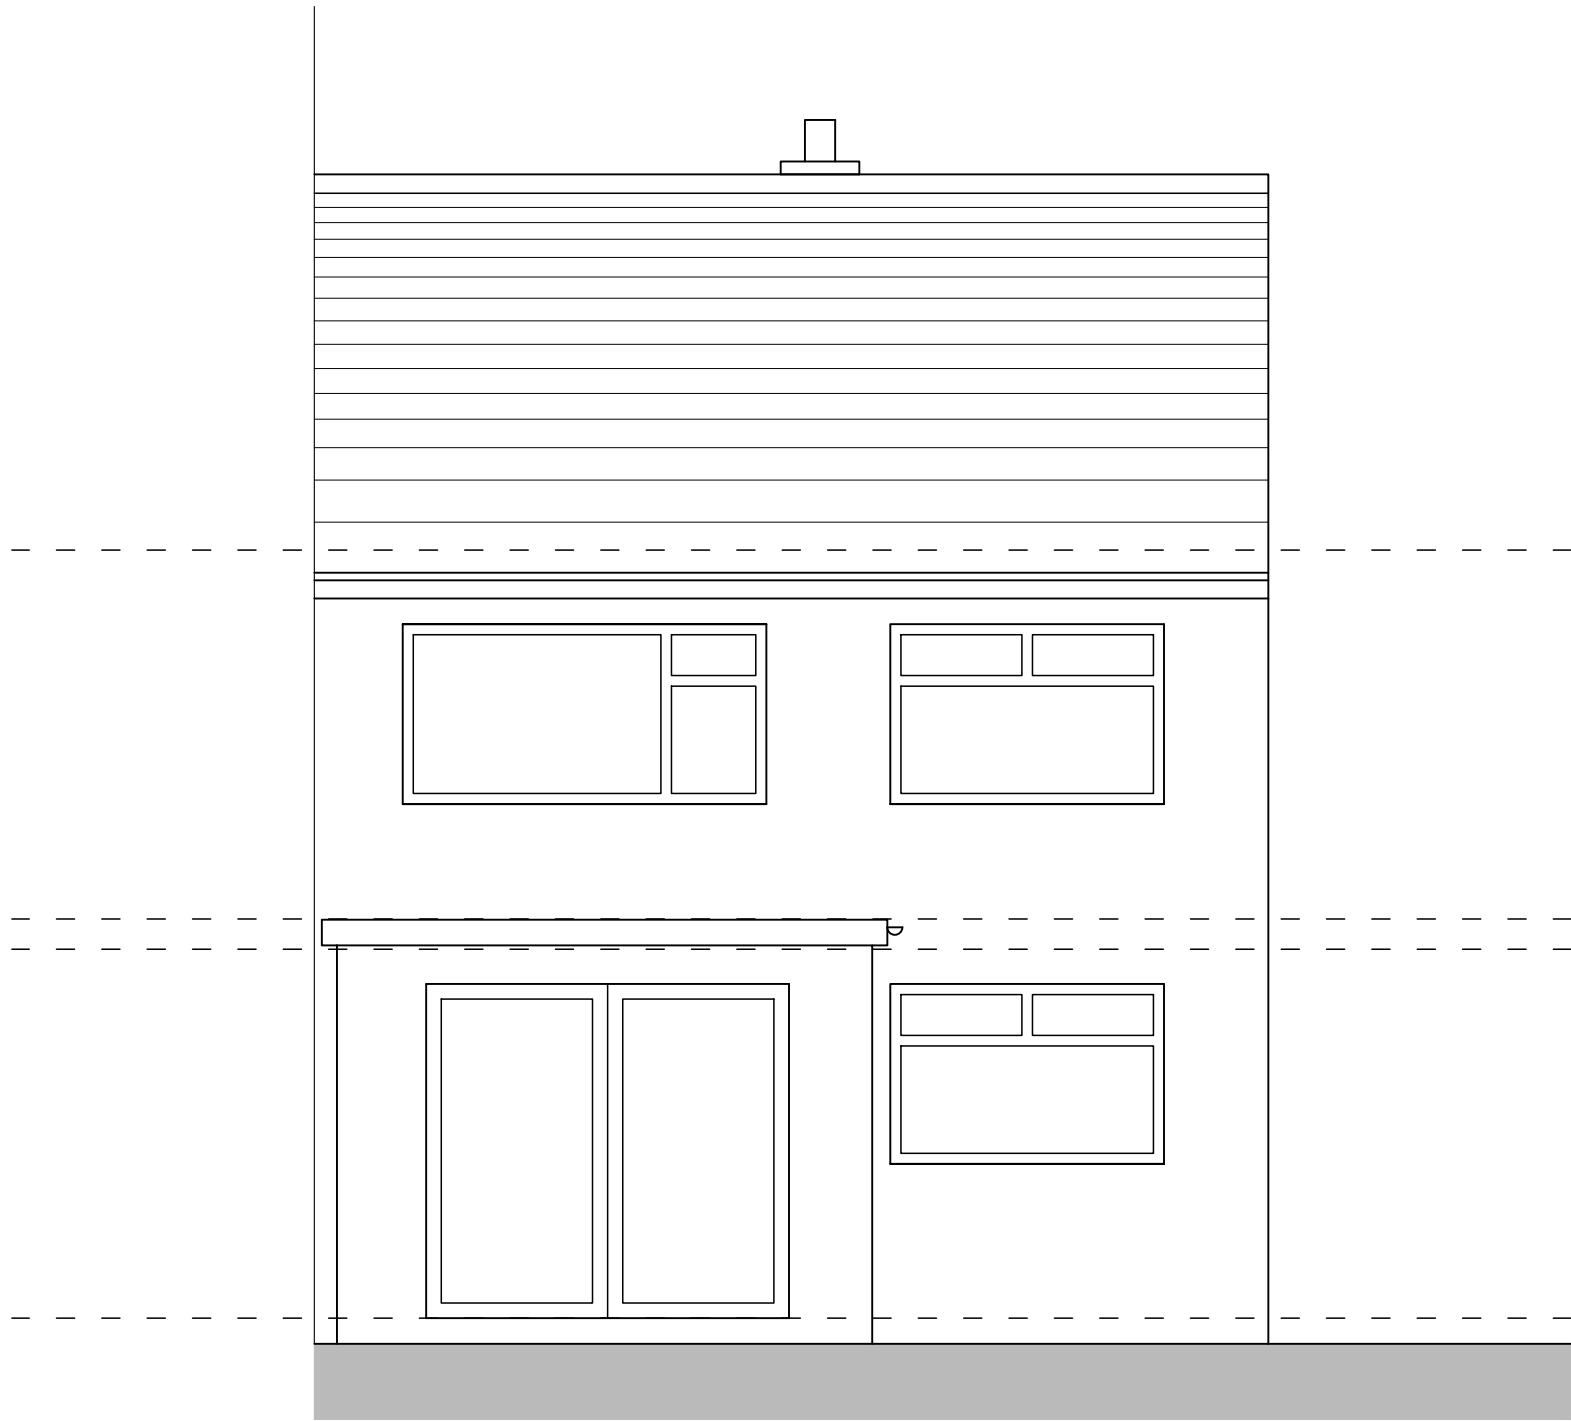

ELEVATION 02

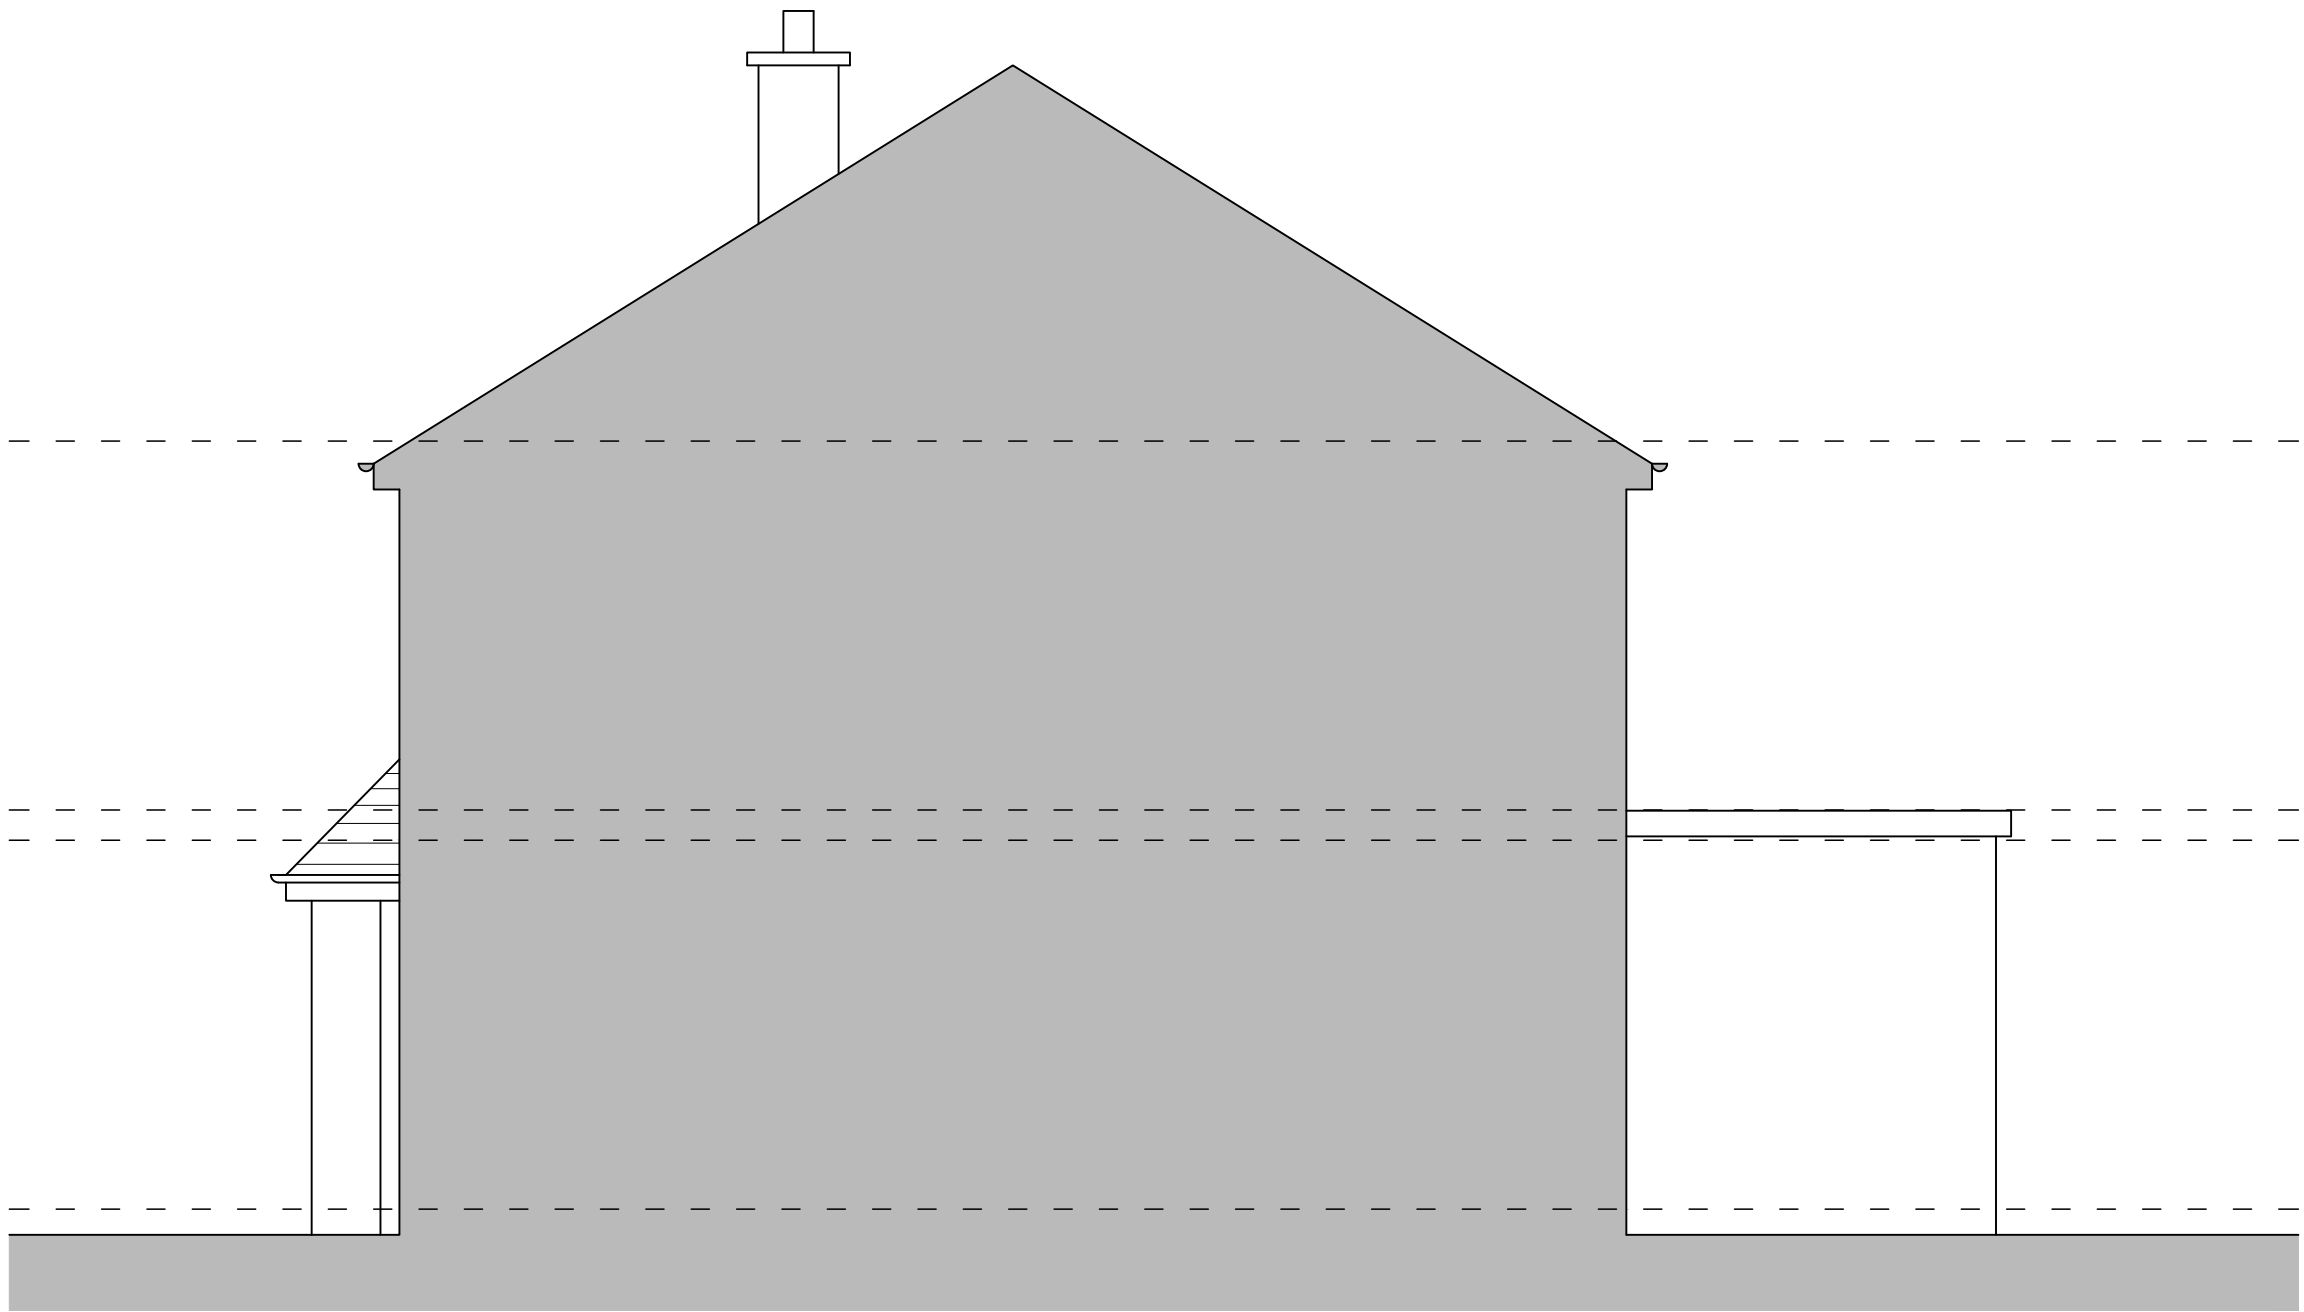

ELEVATION 04

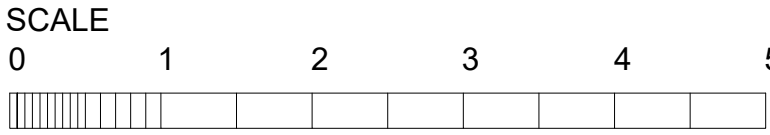

Rev	Date	In1	Description
PROJECT			
No57 SANDACRE ROAD, BAGULEY, MANCHESTER			
TITLE			
EXISTING ELEVATIONS			
DRAWING STATUS			
<div><div>☐ FEASIBILITY</div><div>☐ TENDER</div></div> <div><div>☐ PLANNING</div><div>☐ BUILDING CONTROL</div></div> <div><div>☐ CONTRACT</div><div>☒ AS BUILT</div></div>			
SCALE	CONTRACT	DRWG No.	REV
1:50 @ A1		(00).002	A