DRG No. FS 4899 / C / 2000 Rev. P1

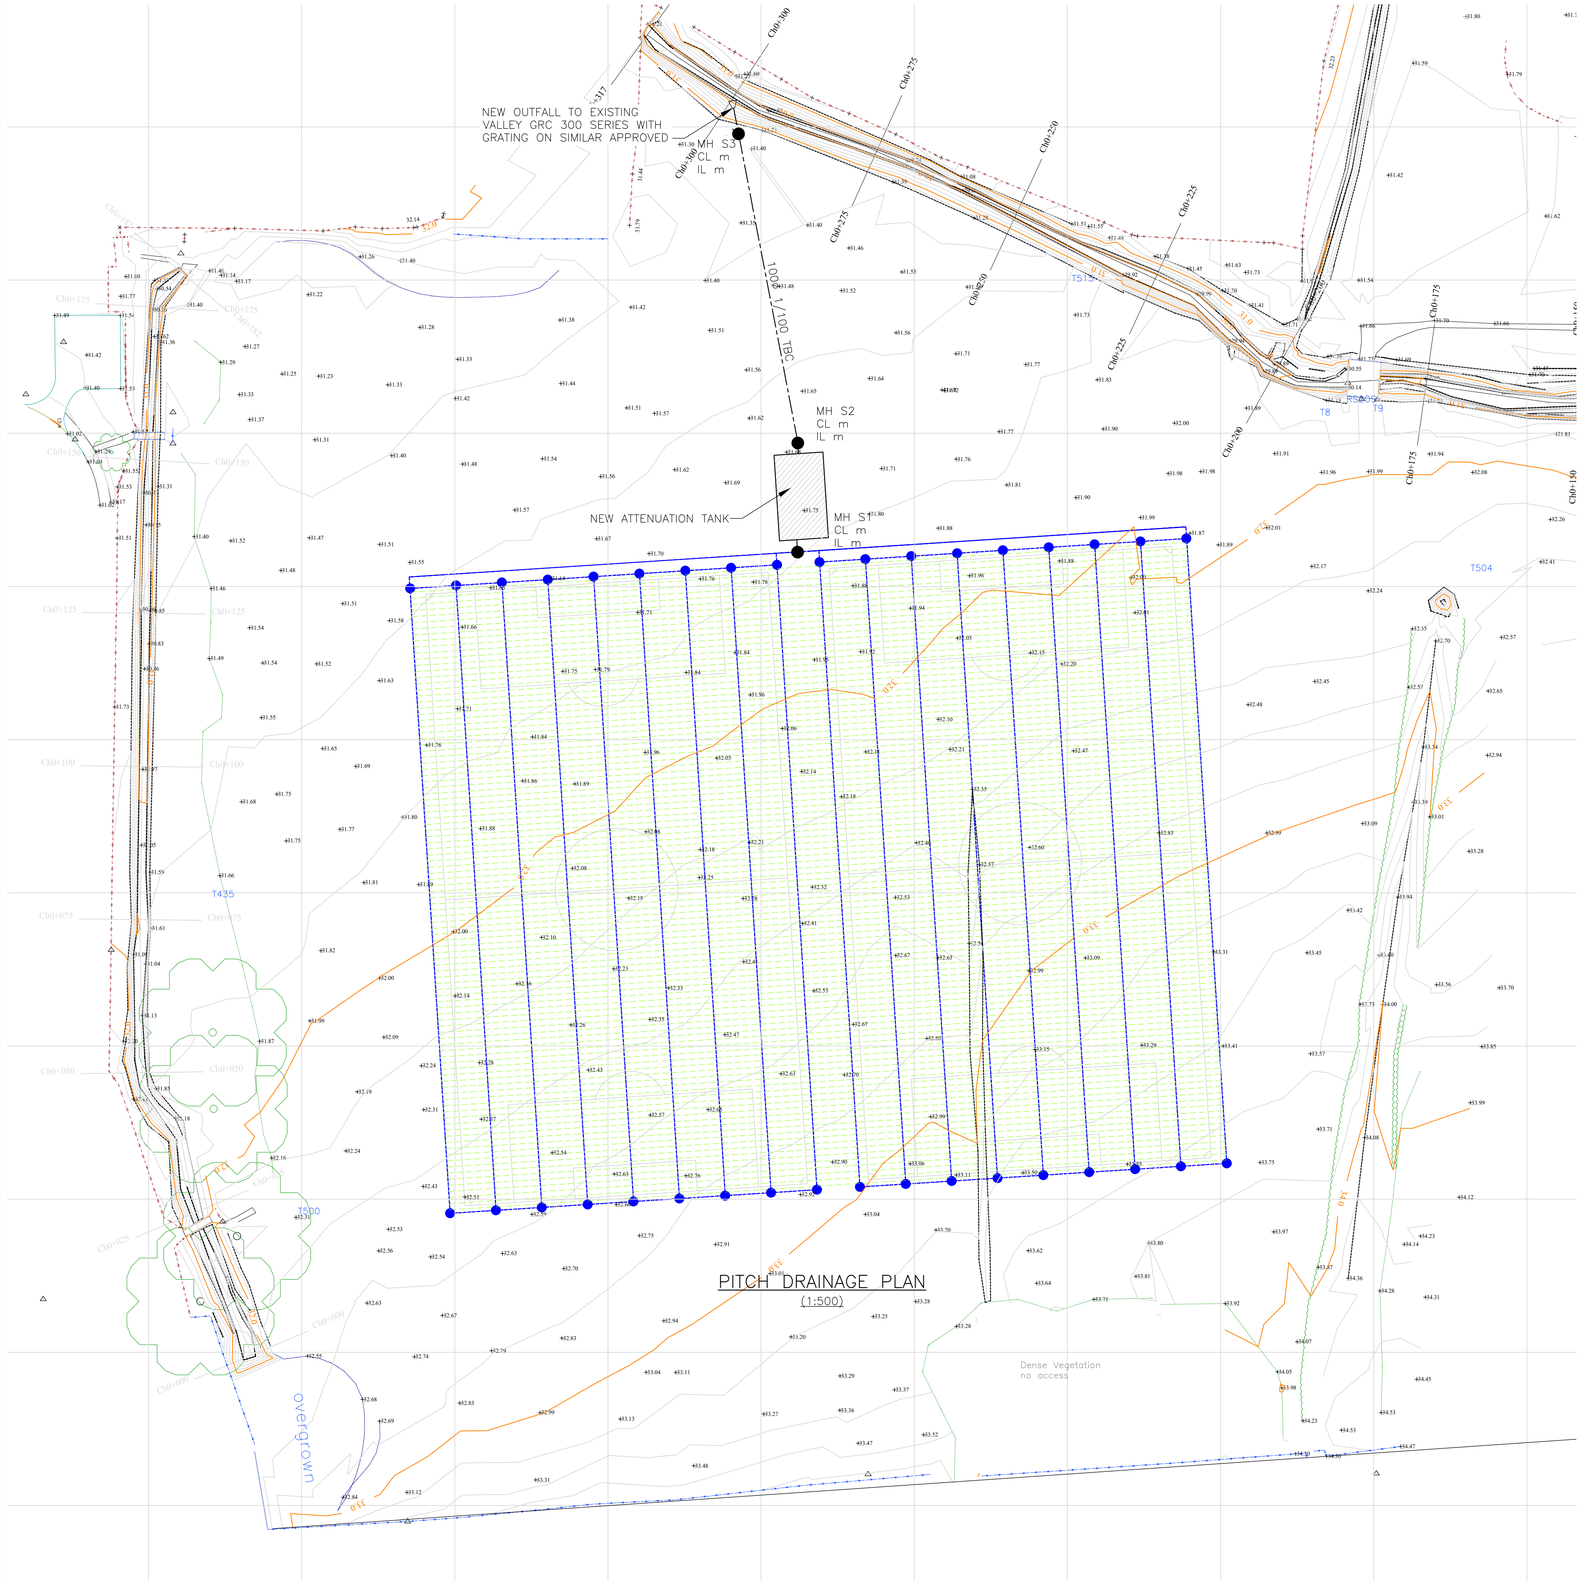

PITCH DRAINAGE PLAN
(1:500)

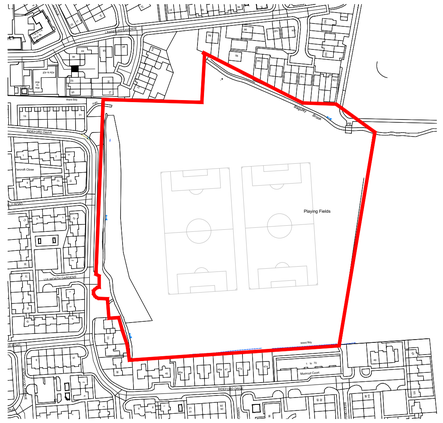

KEY PLAN
(1:2500)

KEY:

- S1 ● SURFACE WATER MANHOLE
- CATCHPIT PPIC INSPECTION CHAMBER
- NEW SURFACE WATER DRAIN
- LAND DRAIN
- SURFACE WATER DRAIN
- SECONDARY SAND SLITTING @ 1m SPACING

Rev	Description	Drawn	Chkd	Date
P1	ISSUED FOR INFORMATION	JKT	PKD	NOV'23

Sir Frederick Snow & Partners Ltd
Consulting Engineers

211 - 213 Higher Hillgate
Stockport
Cheshire
SK1 3RB
Tel: 0161 477 3365
e-mail: northwest@fsnow.co.uk

Client
MANCHESTER CITY COUNCIL

Project Title
WYTHENSHAWE PARK

Drawing Title
NEW FOOTBALL PITCHES DRAINAGE OVERALL LAYOUT

Scale(s) 1:500@A1
(Do not scale off this drawing work to figured dimensions)

Scalebar
0 10 50 100mm
Original Drawing Size A1

DRG No. FS 4899 / C / 2000
Rev. P1