


3 Front - Proposed
1 : 100


5 Left Side - Proposed
1 : 100

4 Rear - Proposed
1 : 100


6 Right Side - Proposed
1 : 100

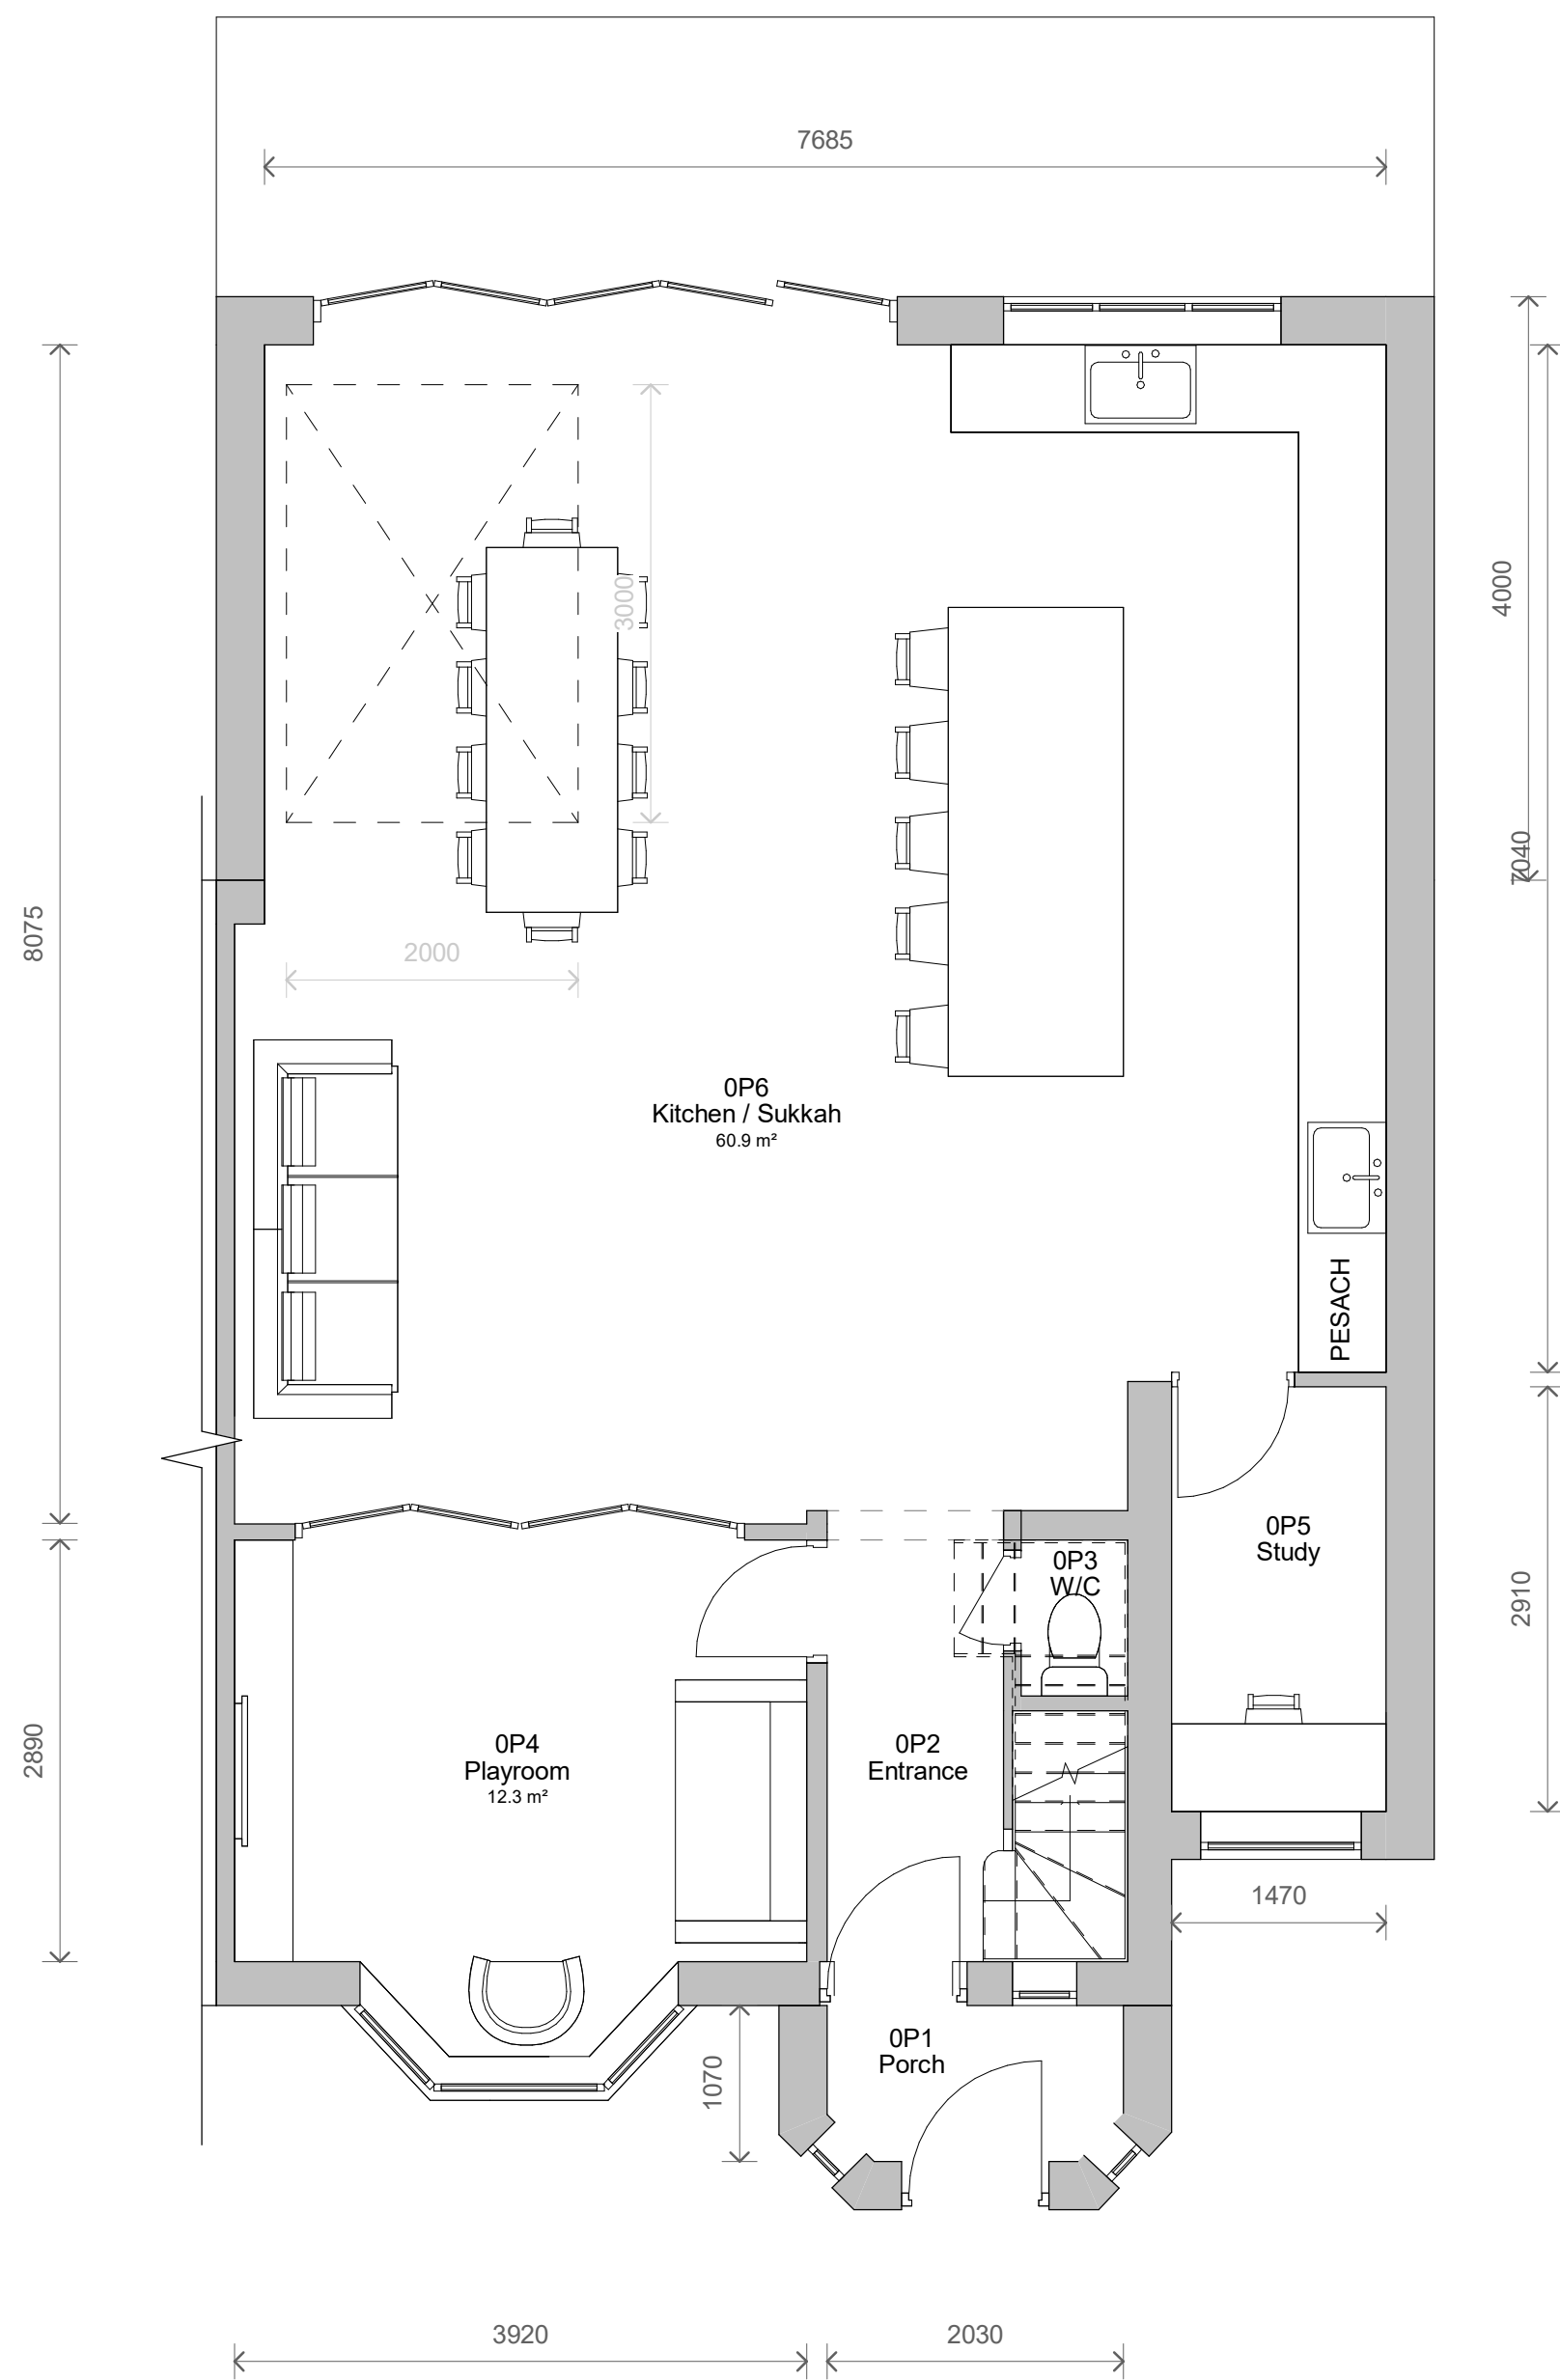

1 Level 0 - Proposed
1 : 50

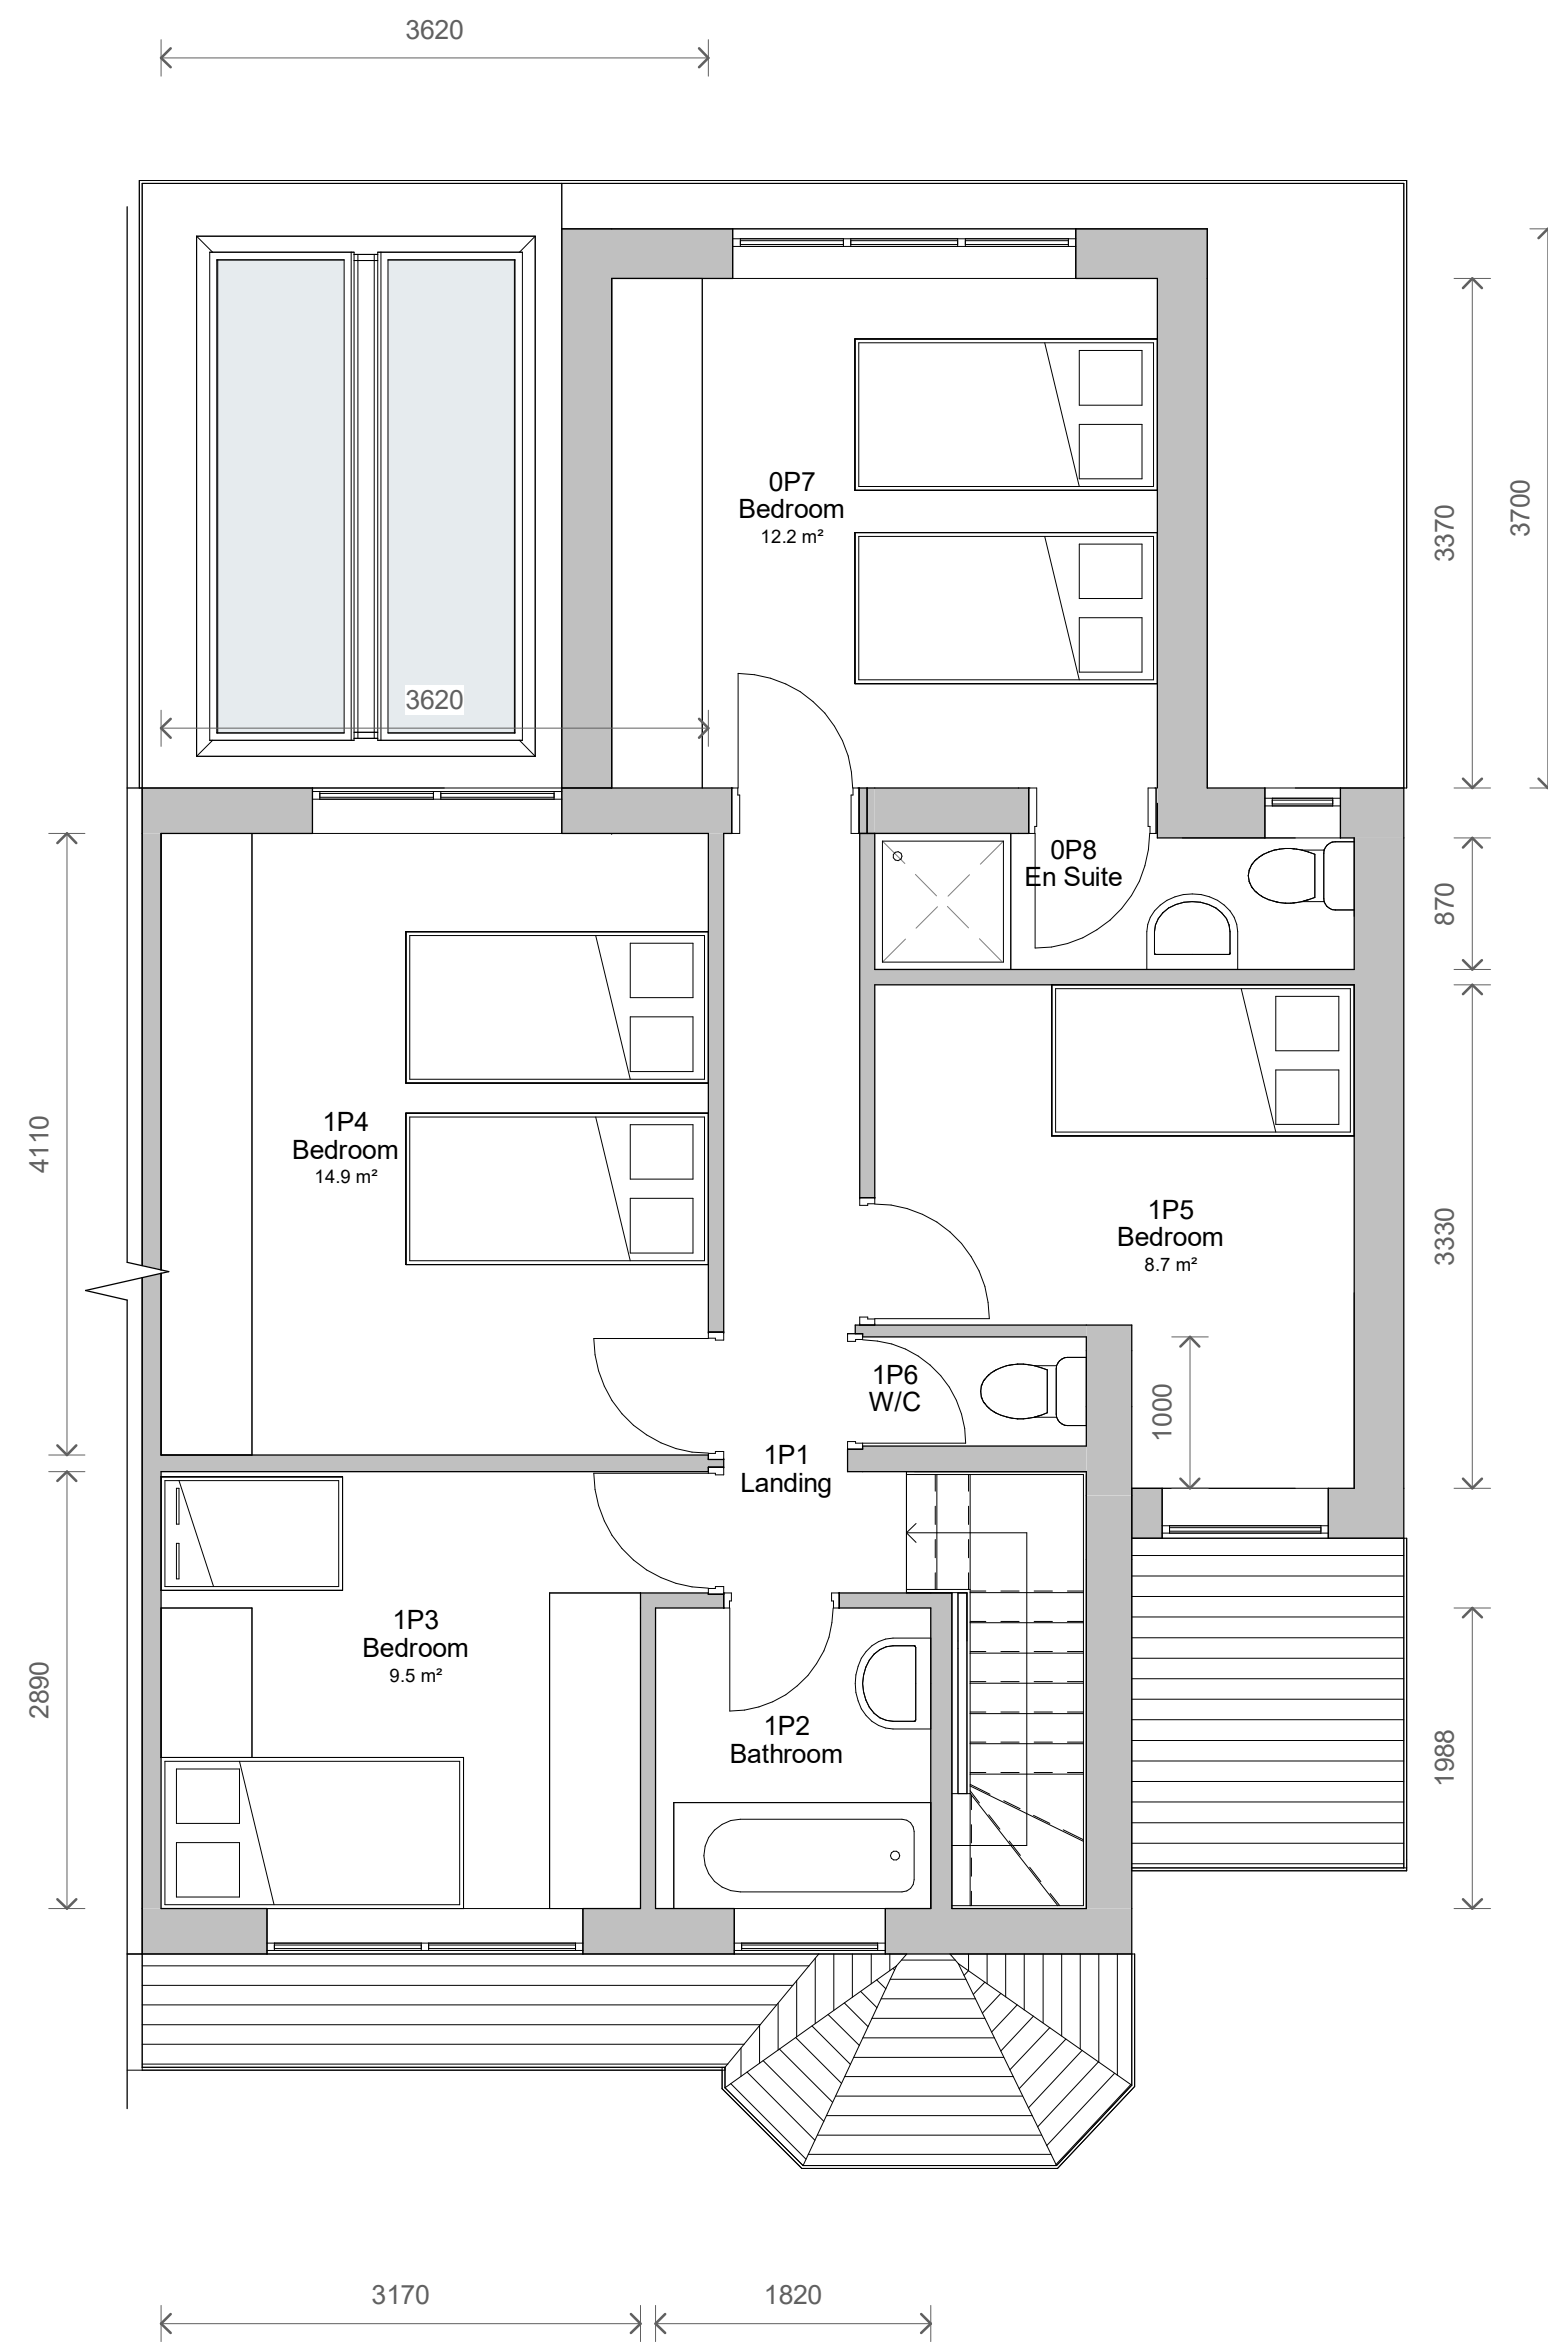

2 Level 1 - Proposed
1 : 50

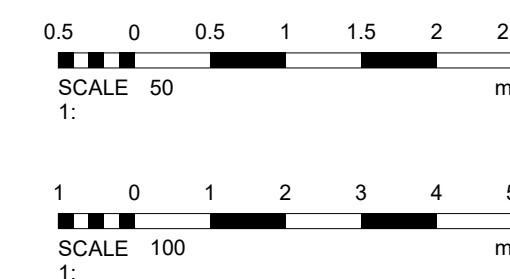

8	Revised Plans	03/08/2023
7	Revised Plans	25/07/2023
6	Revised Plans	04/07/2023
5	Revised Plans	27/06/2023
4	Revised Plans	26/06/2023
3	Amended Plans	16/05/2023
2	Revised Design	15/05/2023
1	Revised Plans	25/08/2022
No.	Description	Date

PROJECT		
11 Rothesay Road		
TITLE		
Proposed Plans and Elevations		
CLIENT		
Kenig		
STATUS		
DESIGN		
DRAWN BY	DATE	SCALE (@ A1)
SG	15/05/2023	As indicated
PROJECT NUMBER	DRAWING NUMBER	REV
GSS22081	003	8
GOLD SKETCH		
S T U D I O S		
www.goldsketch.co.uk info@goldsketch.co.uk 0161 792 9595		
NOTES		
© COPYRIGHT ALL RIGHTS RESERVED. THIS DRAWING IS NOT TO BE REPRODUCED WITHOUT PRIOR WRITTEN CONSENT. DRAWING TO BE USED FOR THE EXACT PURPOSE ONLY. ALL DIMENSIONS ARE TO BE CONFIRMED ON SITE. ANY DISCREPANCIES TO BE REPORTED TO THE ARCHITECT IMMEDIATELY. ALL DIMENSIONS ARE TO THE EXTERIOR FACE UNLESS OTHERWISE SPECIFIED. ALL DIMENSIONS ARE IN METERS UNLESS OTHERWISE SPECIFIED.		