


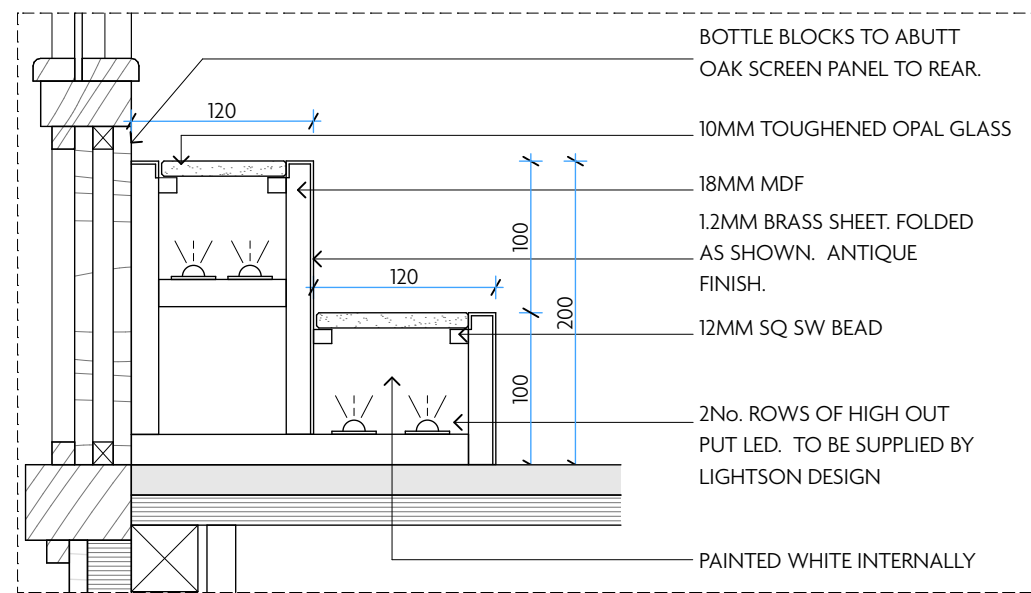
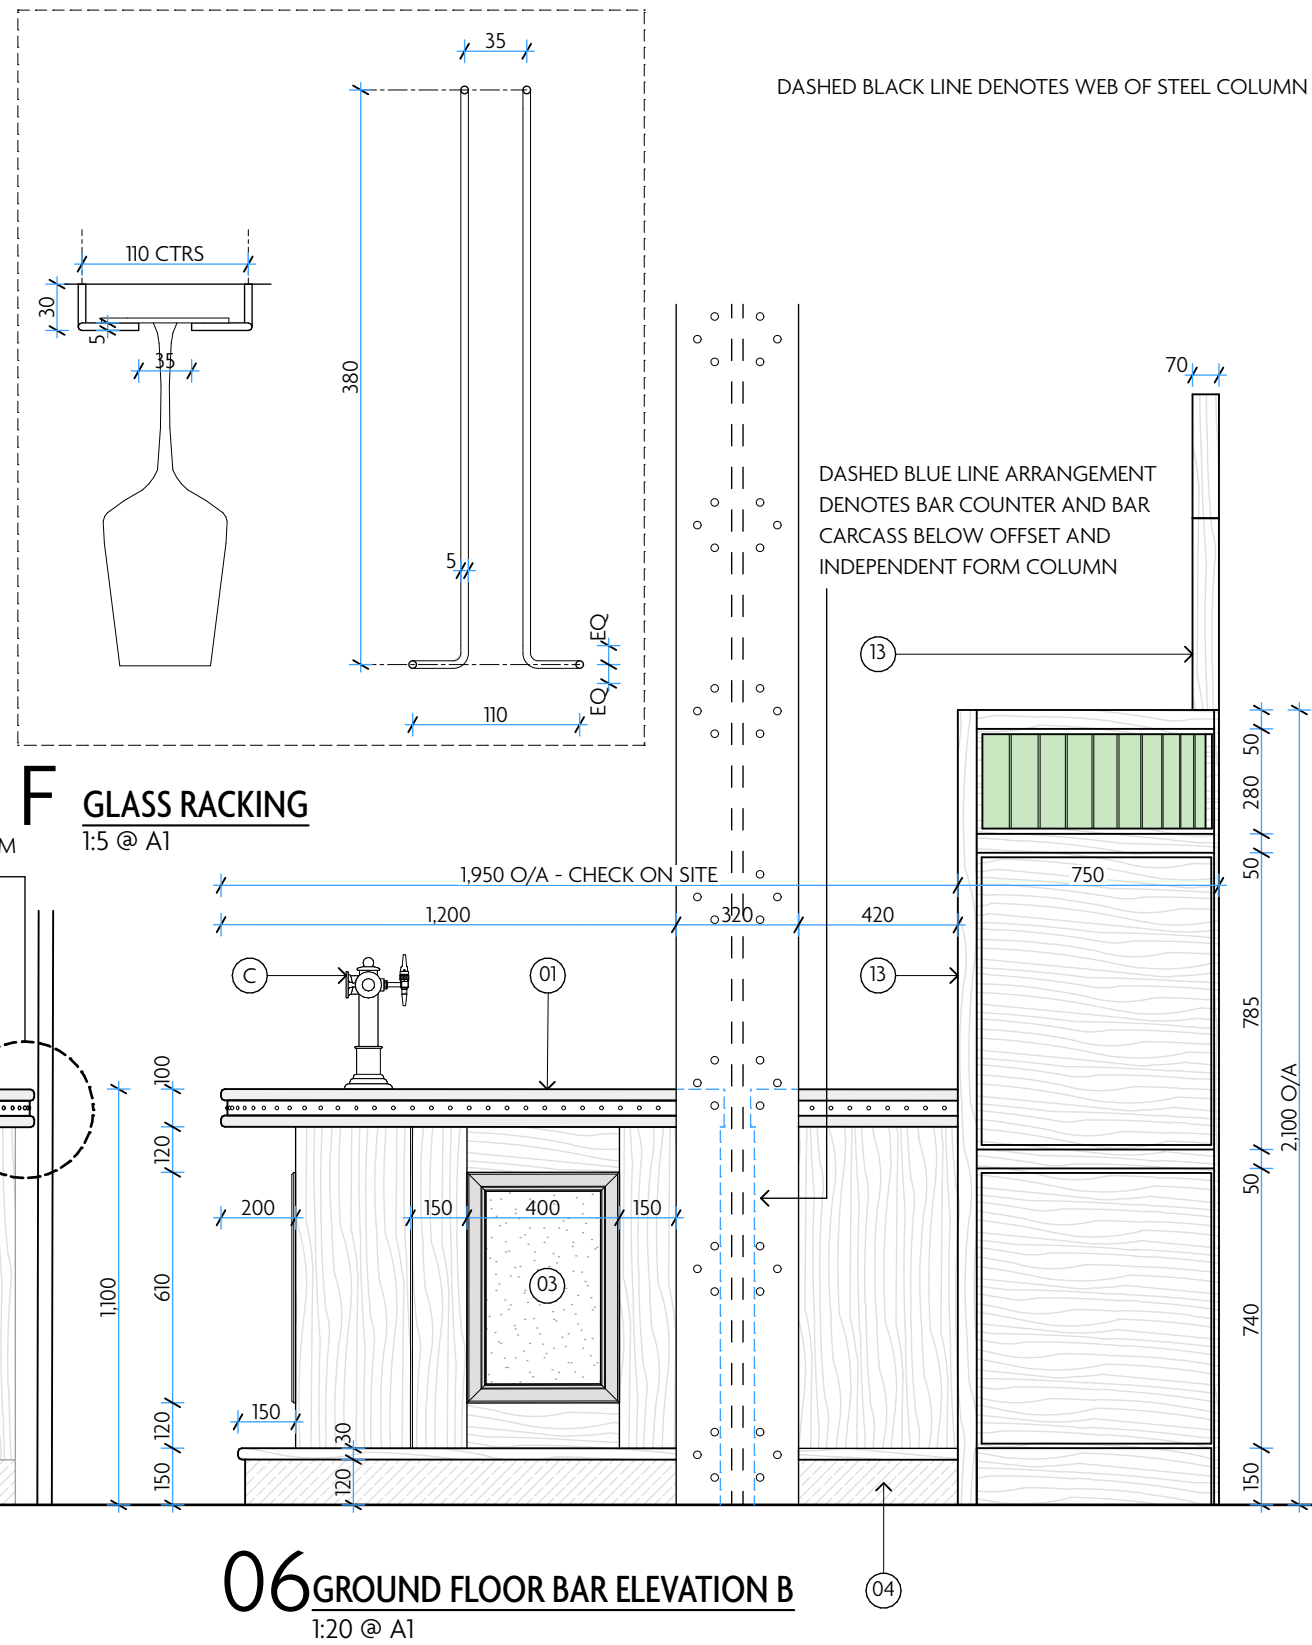
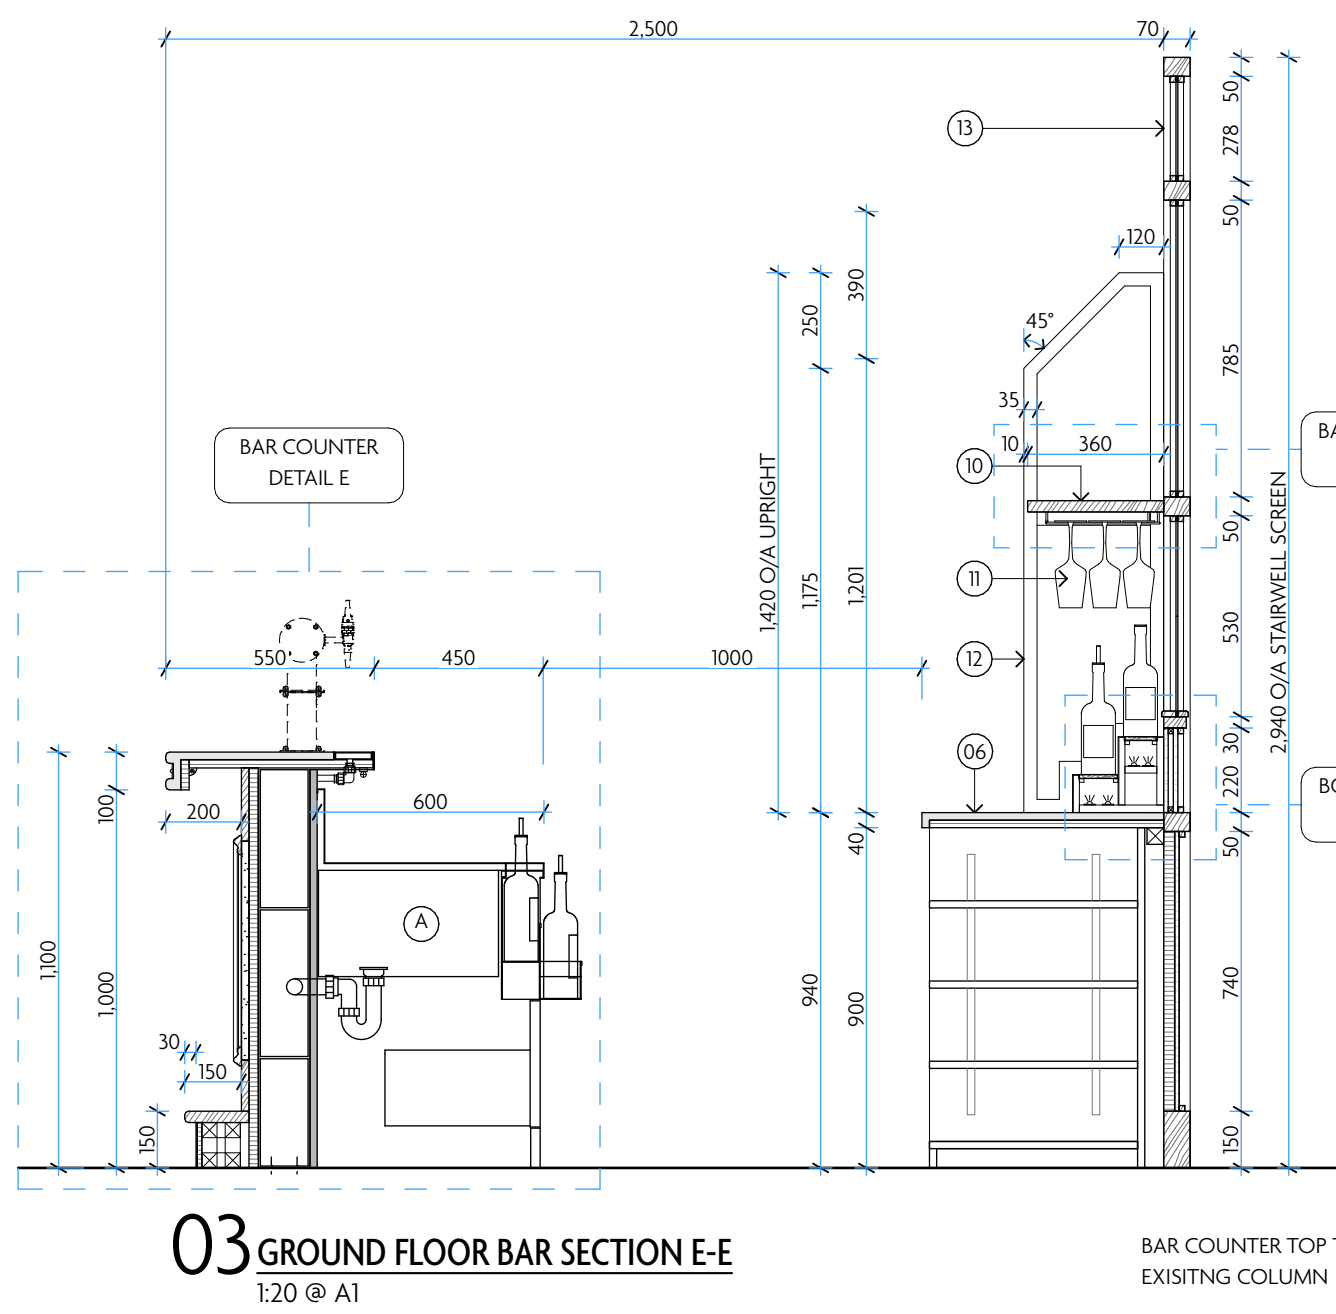
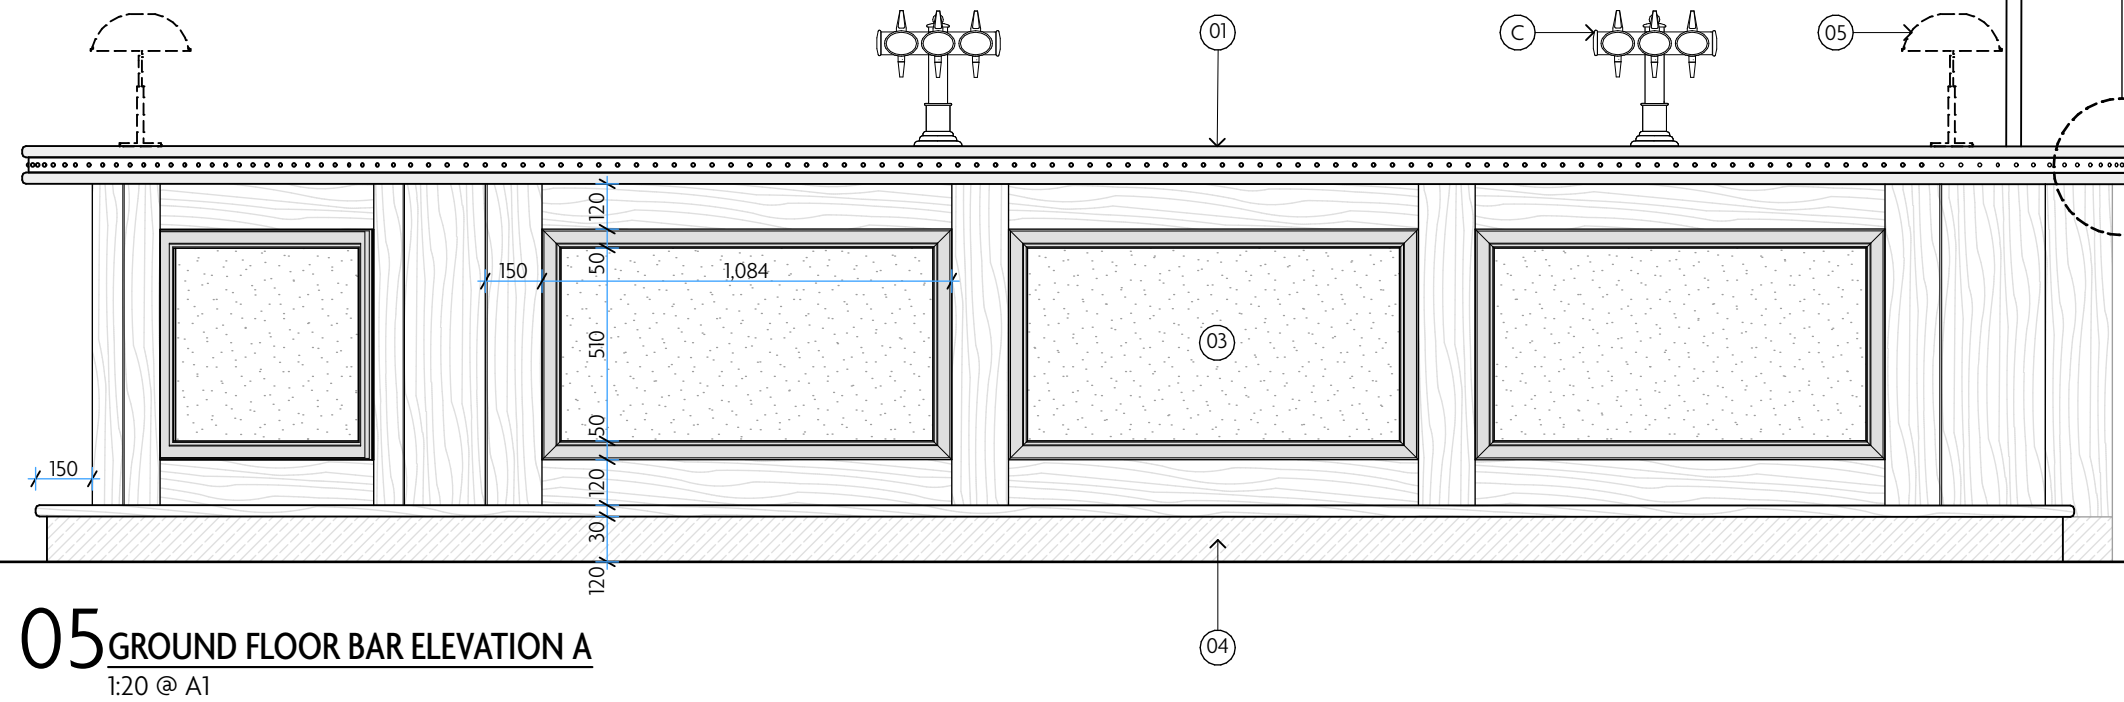
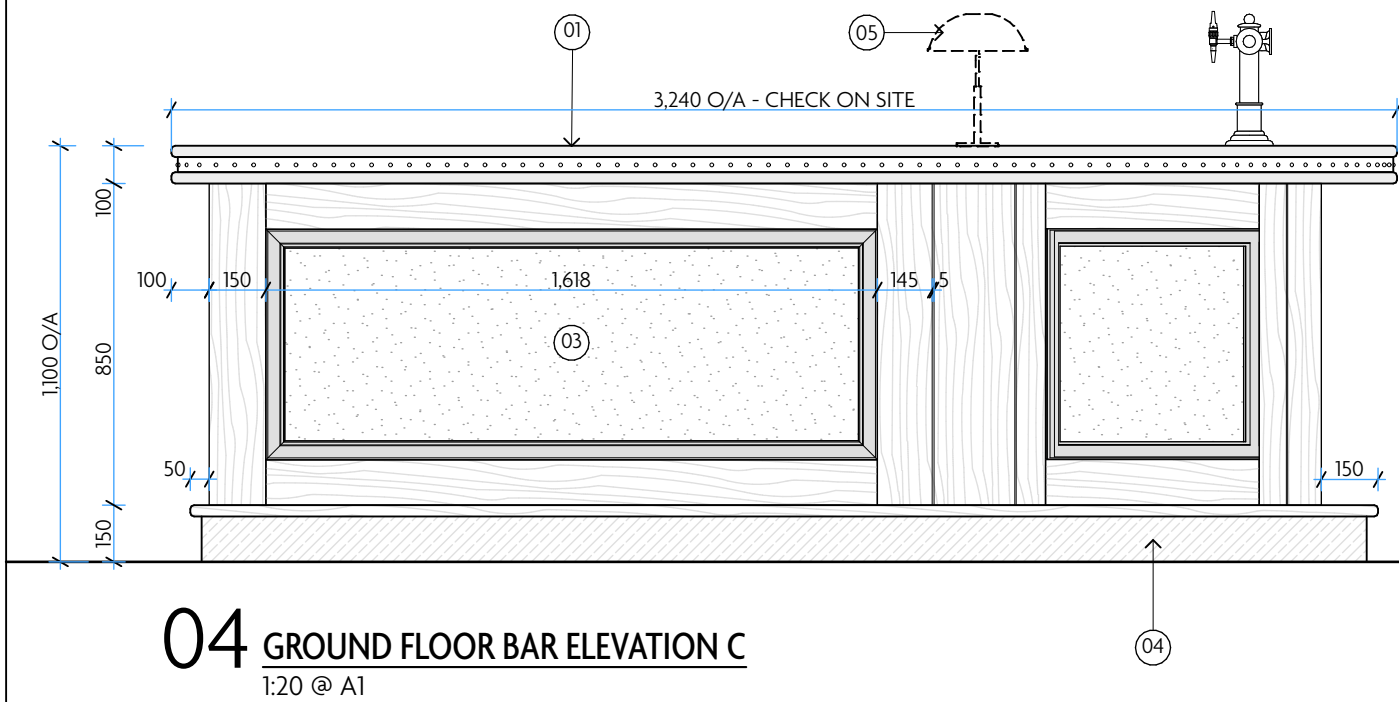
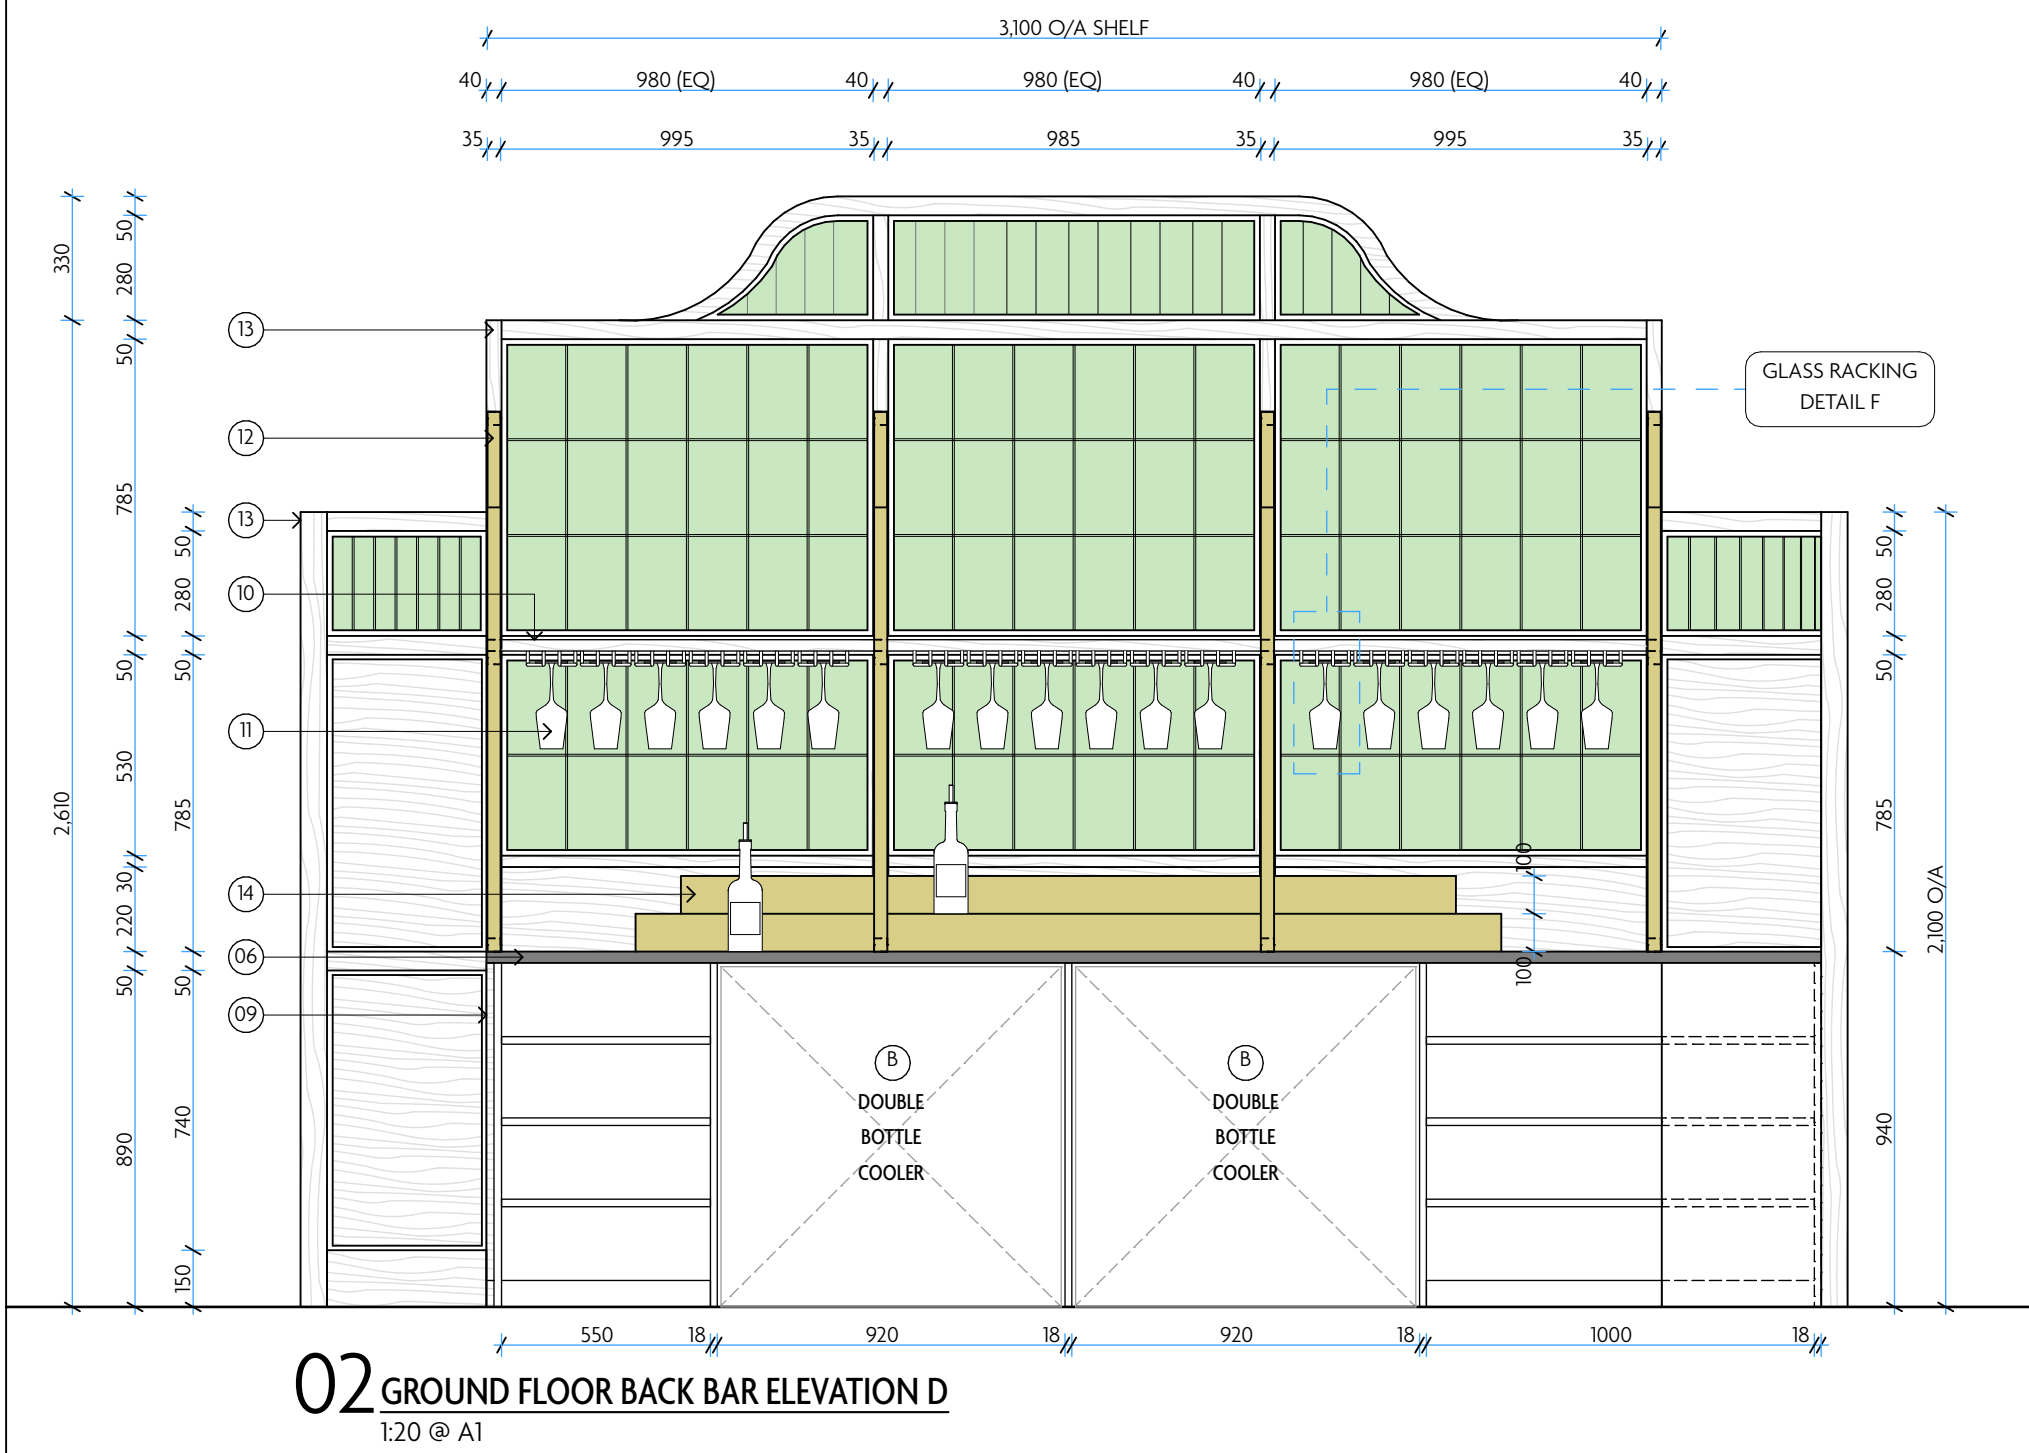


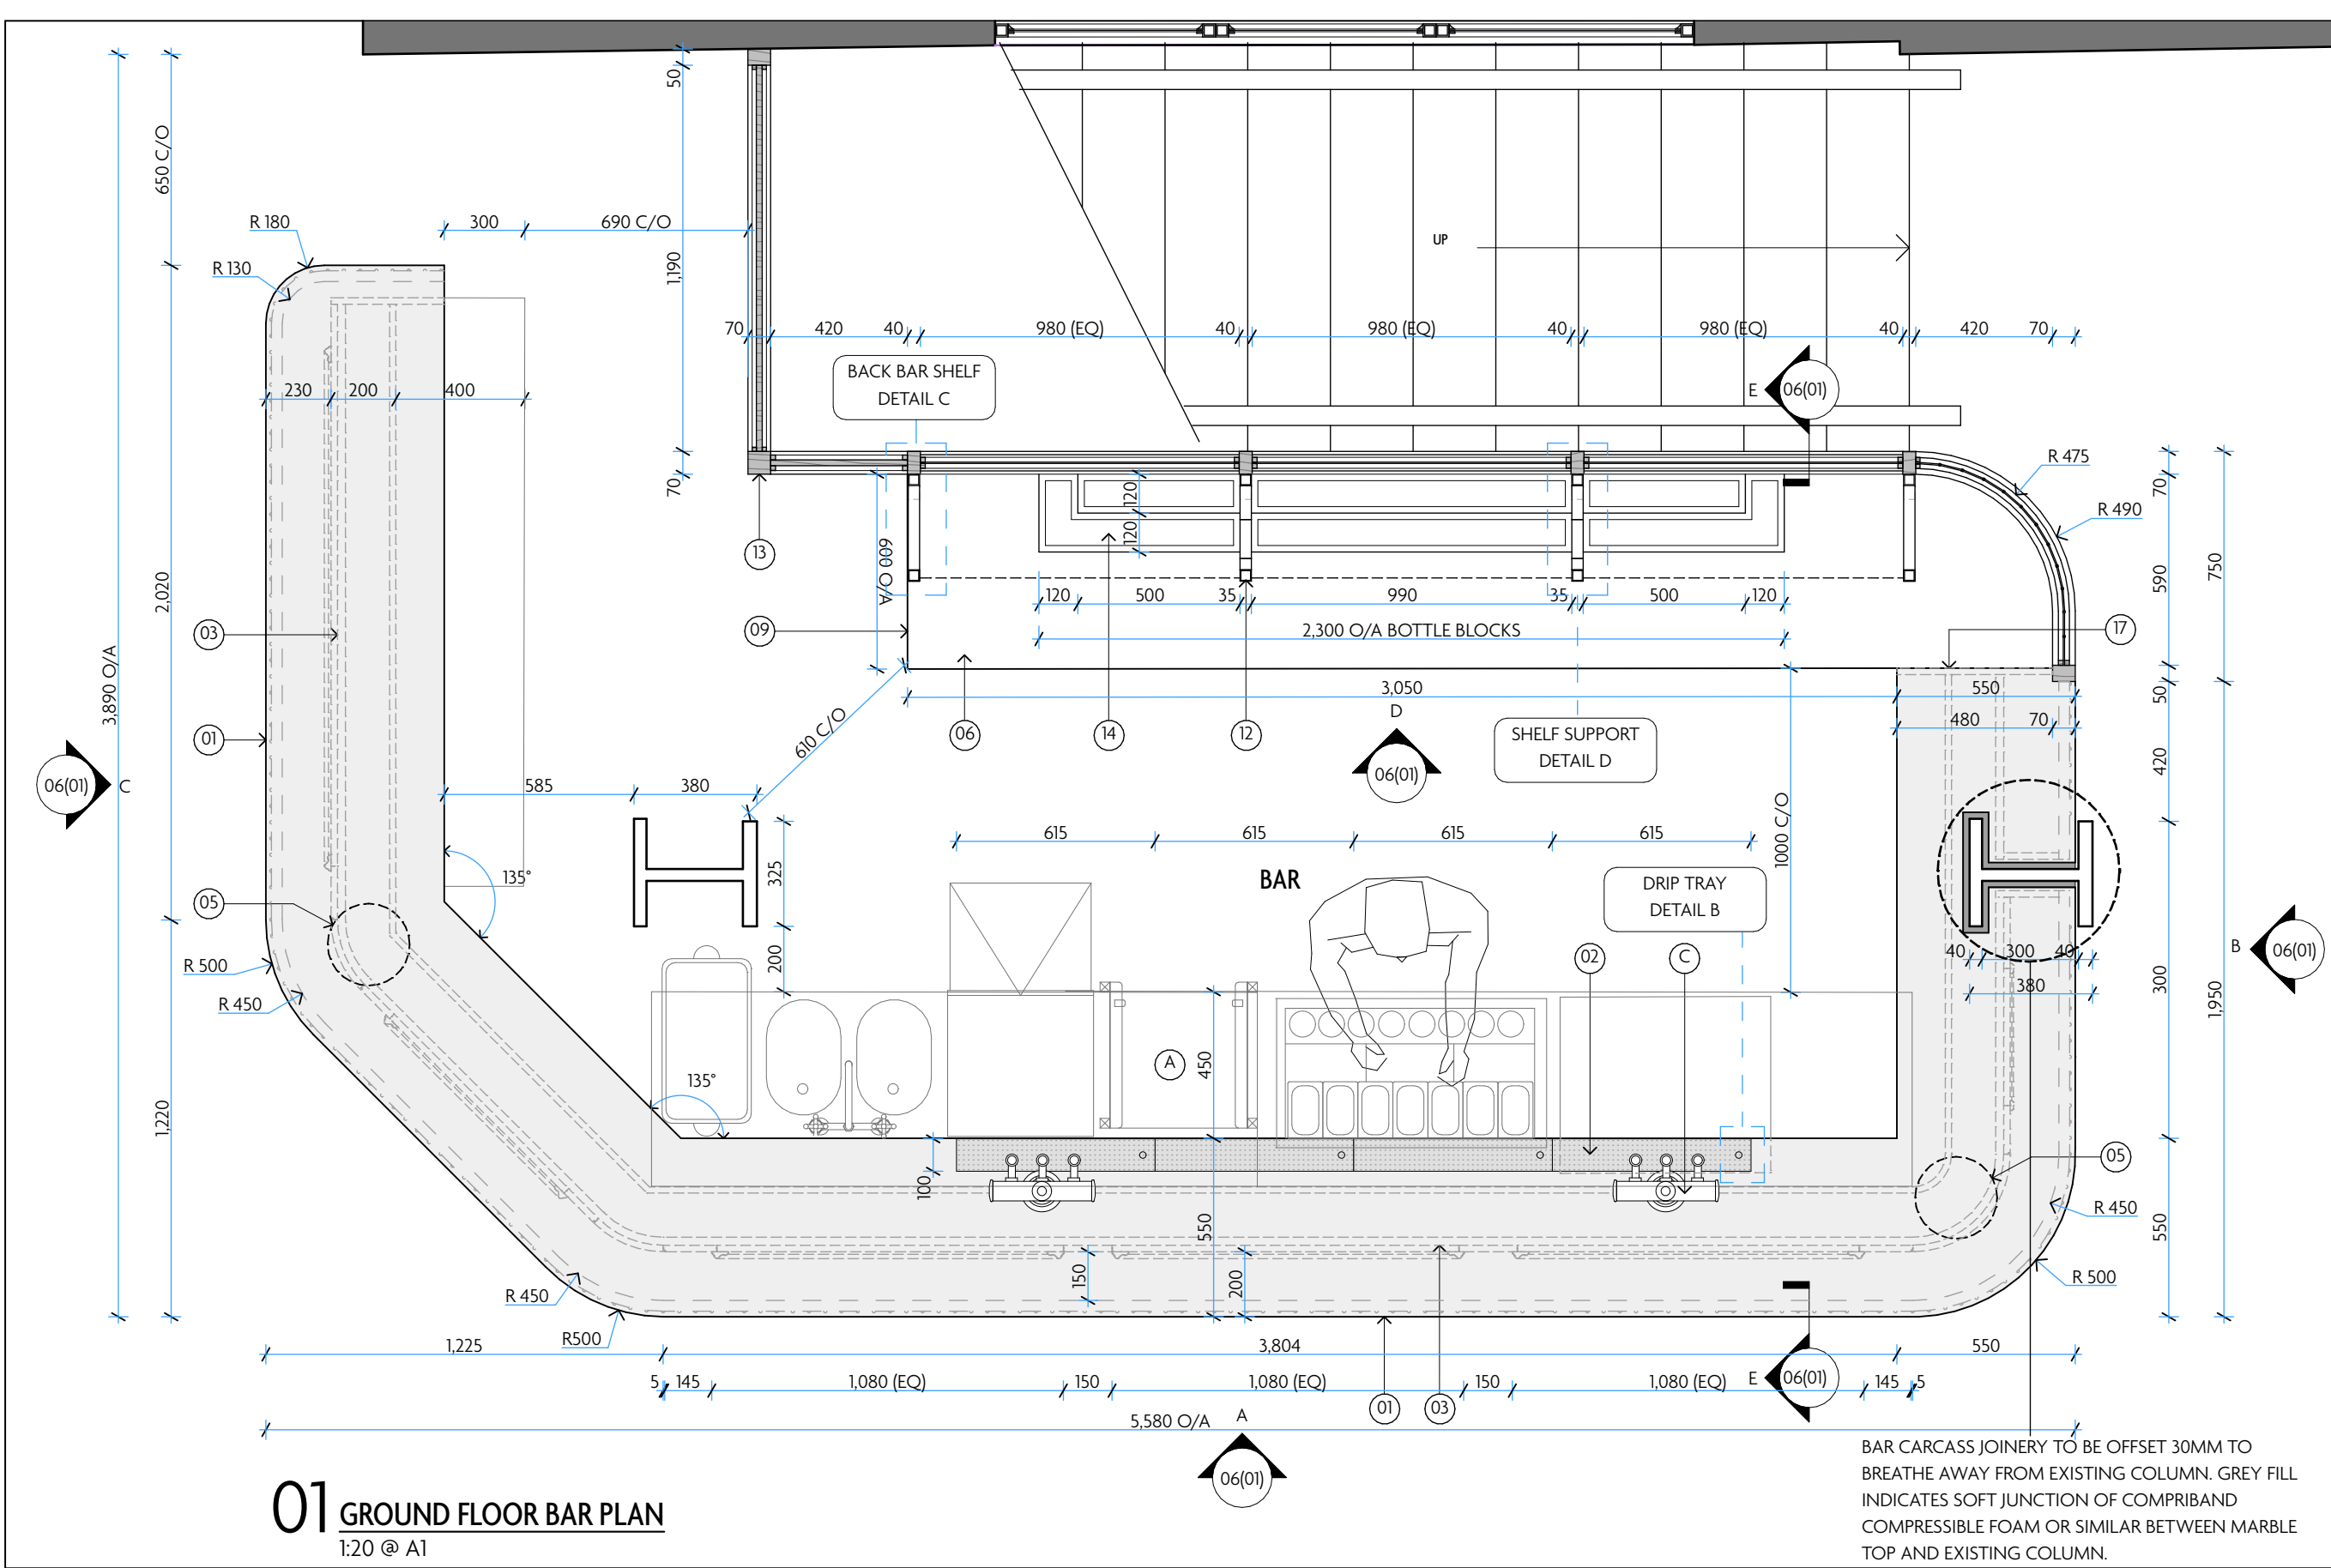


A BOTTLE BLOCK 1:5 @ A1

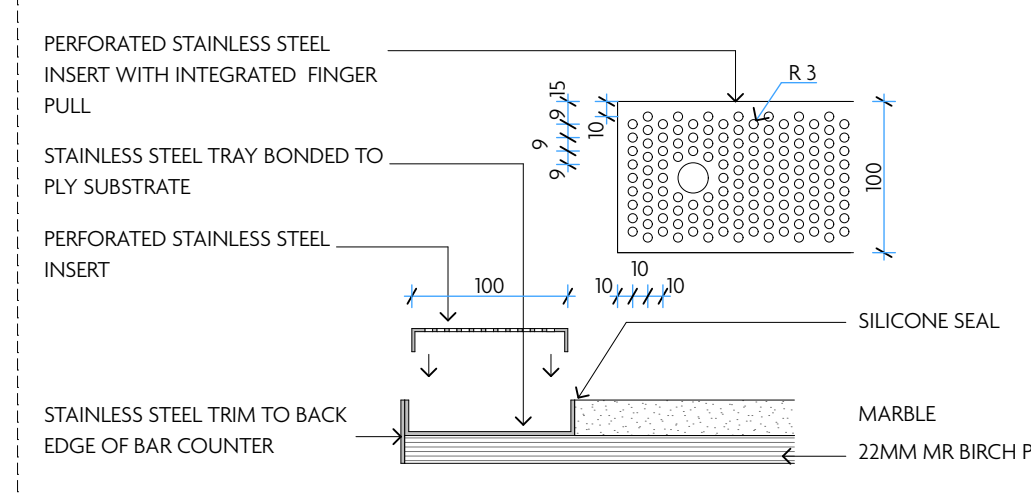


B DRIP TRAY 1:5 @ A1

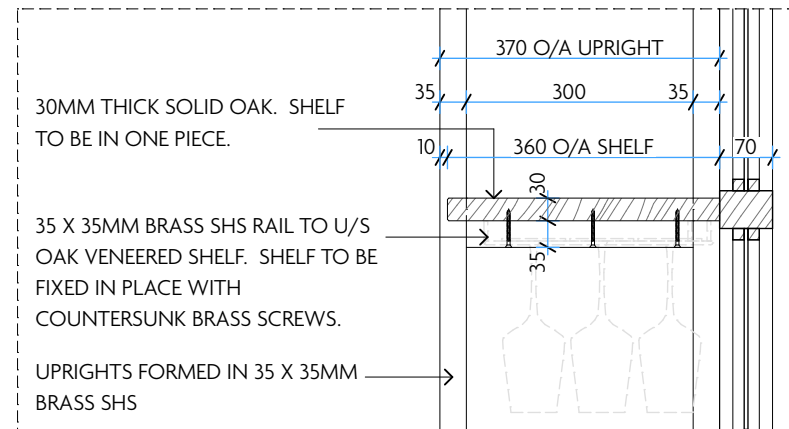


C BACK BAR SHELF 1:10 @ A1

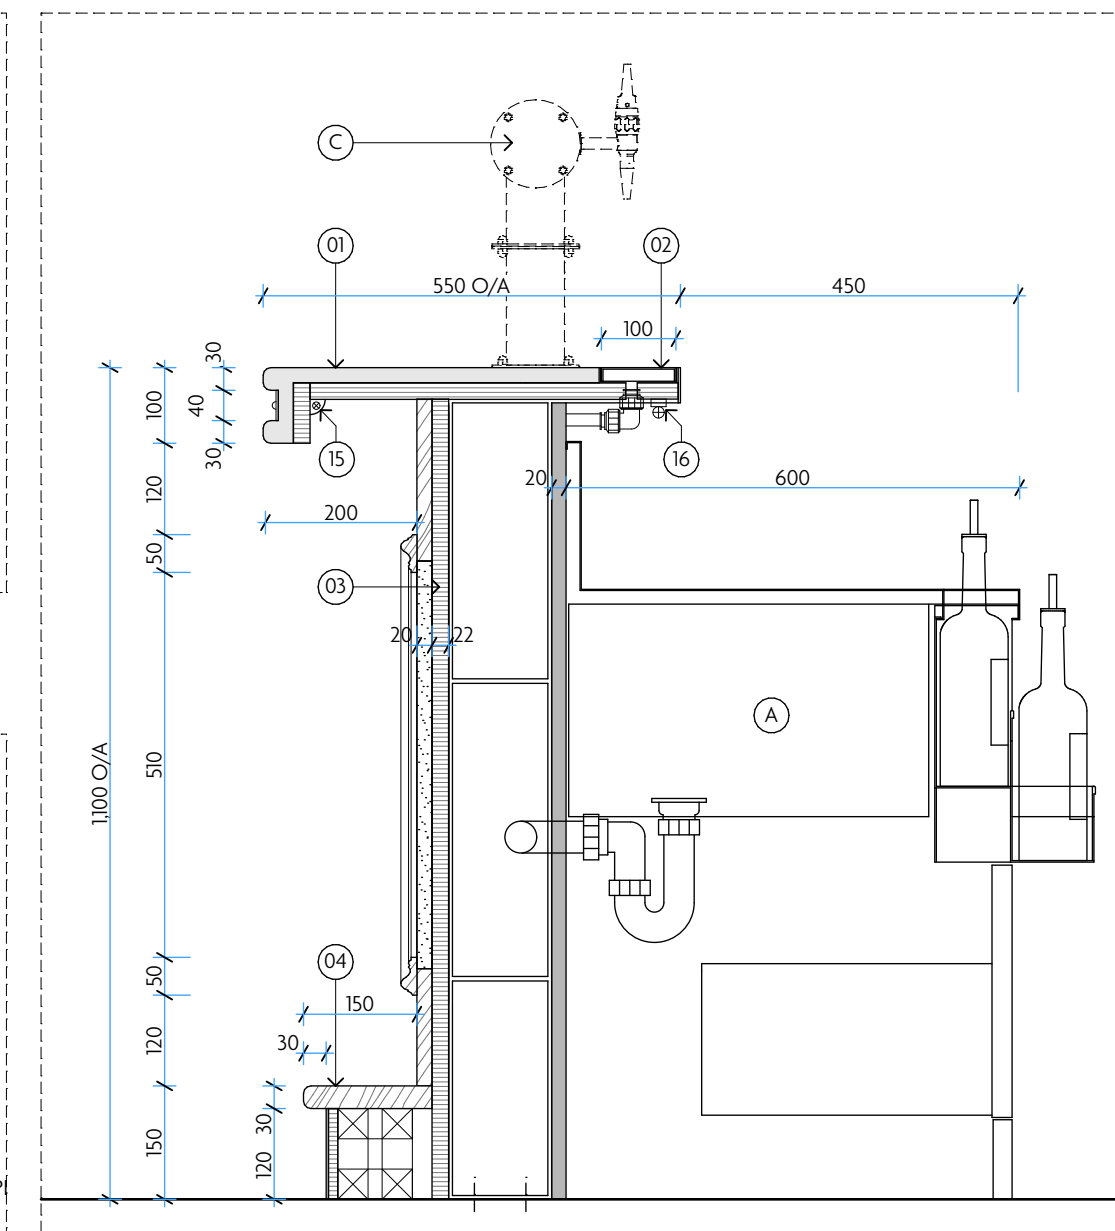

E COUNTER DETAIL 1:10 @ A1

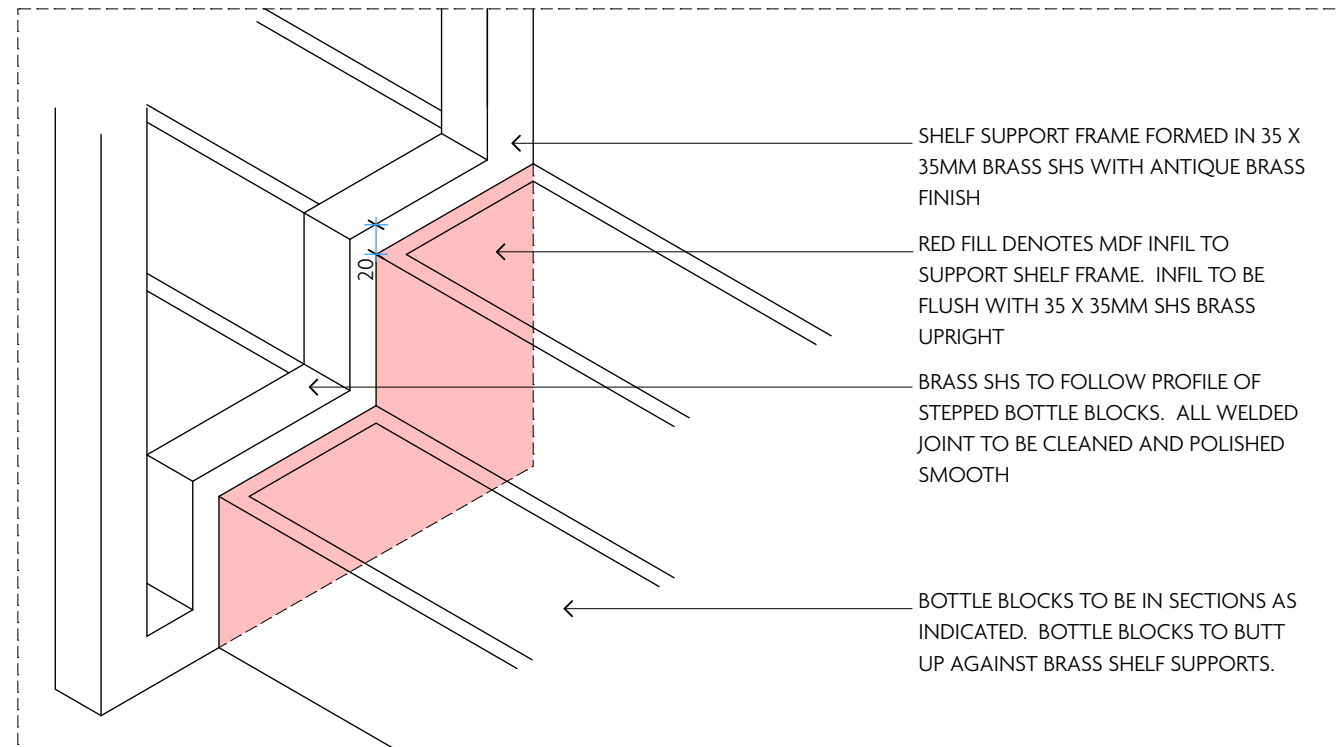

D INTERMEDIATE SHELF SUPPORTS 1:5 @ A1

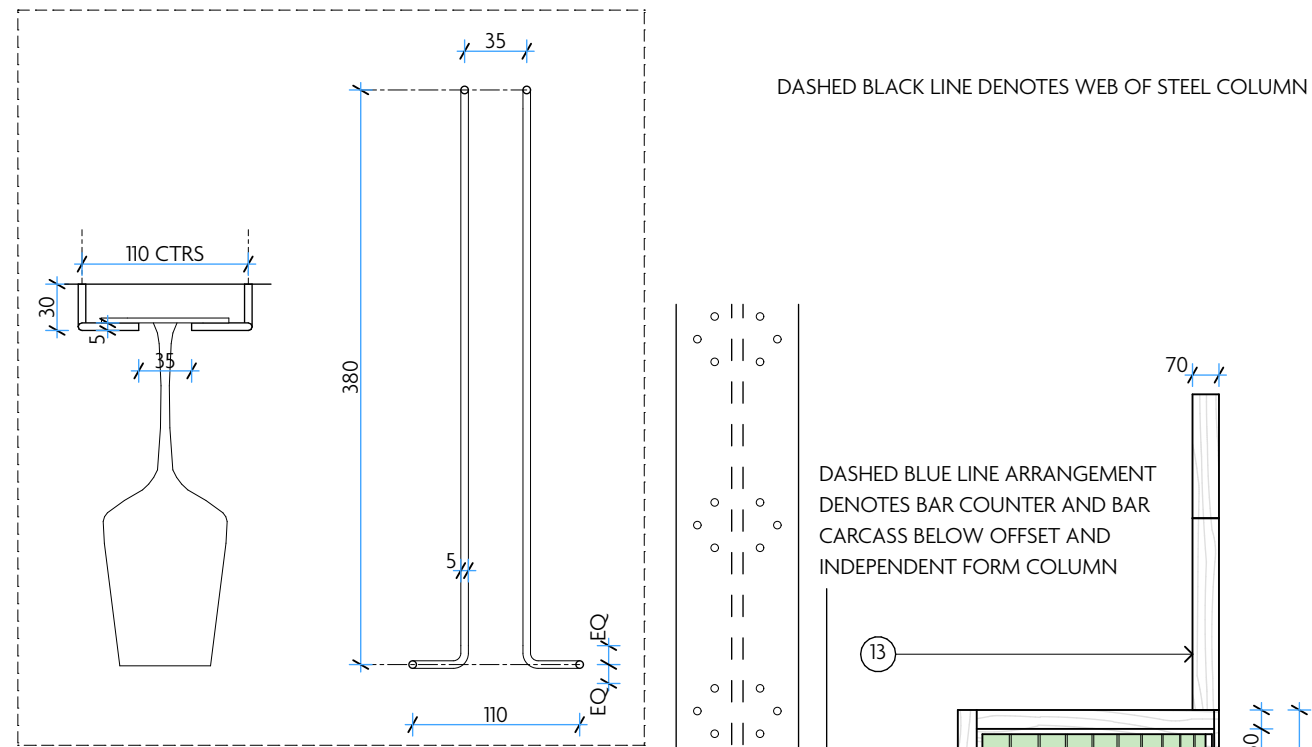

F GLASS RACKING 1:5 @ A1

DETAIL DRAWING NOTES:

- COUNTER TO BE FORMED IN 20MM THICK VERDE PRADA MARBLE, WITH HONED FINISH, FROM SUPERIOR STONE TEL: 01895 633 360 OVER 22MM THICK BIRCH PLY SUBSTRATE. COUNTER DOWN-STAND TO HAVE DOUBLE BULL NOSED PROFILE. CENTRAL RECESS TO HAVE RIVETED BAND FORMED IN 12MM ANTIQUE BRASS SHEET BONDED IN PLACE, SAMPLE TO BE APPROVED.
- 100MM WIDE RECESS TO REAR OF FRONT COUNTER TO ACCOMMODATE DRIP TRAY, WHERE INDICATED, WITH REMOVABLE PERFORATED STAINLESS STEEL INSERT REFER TO DETAIL B. INSERTS TO BE 615MM. TRAY TO HAVE 2No. DRAINAGE OUTLETS.
- BAR COUNTER TO BE SUPPORTED ON M/S SPINE WALL CLAD IN 20MM BLACK MELAMINE FACED MR MDF (STAFF SIDE) AND 22MM THICK PLY (CUSTOMER SIDE). FRONT FACE TO BE CLAD IN HW OAK PANNELLING WITH HW RADIOUS CORNERS, GRAIN DIRECTION AS INDICATED WITH INSET 20MM THICK HONED VERDE PRADA MARBLE PANELS AS INDICATED. DECORATIVE 50 X 20MM SOLID OAK MOULDED BEADING TO FRAME MARBLE PANELS. 5MM VERTICAL SHADOW GAP BETWEEN RADIOUS CORNERS AND PANNELLING STILES AS INDICATED. ALL OAK TO BE STAINED AND POLISHED TO APPROVED SAMPLE.
- COUNTER TO BE COMPLETE WITH 150MM HIGH FOOT REST. FOOT REST TO HAVE 30MM THICK SOLID OAK TOP WITH BULL NOSE PROFILE, DOWN-STAND TO BE FORMED IN 18MM BIRCH PLY CLAD IN 12MM ANTIQUE BRASS. BRASS BONDED TO PLY SUBSTRATE. ALL OAK TO BE STAINED AND POLISHED TO APPROVED SAMPLE. ANTIQUE BRASS FINISH TO APPROVED SAMPLE.
- 2No. DECORATIVE COUNTER TOP LIGHTS FREE ISSUE BY CLIENT, HARD WIRED AND FIXED FROM WITHIN COUNTER SPINE. SETTING OUT BY MACAULAY SINCLAIR.
- BACK BAR COUNTER FORMED IN 20MM THICK SILVESTONE, COLOUR: TEBAS BLACK MYTHOLOGY OVER 18MM BIRCH PLY SUBSTRATE WITH 30MM DOWN-STAND AND SQUARE EDGE PROFILE. COUNTER SAT ON JOINERY CARCASS. 44MM SQ SW WALL BEARER TO REAR UNDER COUNTER EDGE FOR ADDITIONAL SUPPORT.
- CATERING CONTRACTOR TO PROVIDE SETTING OUT FOR FRIDGES AND SERVICE REQUIREMENTS. VOID TO REAR OF FRIDGES TO ACCOMMODATE POWER SUPPLY/DRAINAGE ETC.
- ADJUSTABLE OPEN SHELVING TO BE FORMED IN BLACK MELAMINE FACED MDF WITH HW OAK LIPINGS TO EXPOSED EDGES. SHELVES SUPPORTED ON ANTIQUE BRASS BOOKCASE STRIPS. ALL OAK TO BE STAINED AND POLISHED TO APPROVED SAMPLE.
- EXPOSED GABLE TO BE FORMED IN BLACK MELAMINE FACED MDF WITH DECORATIVE VENEERED OAK PANEL FIXED TO EXPOSED SIDE. ALL EXPOSED EDGES TO BE LIPPED AND EDGED IN OAK TO MATCH. ALL OAK TO BE STAINED AND POLISHED TO APPROVED SAMPLE. COUNTER WITH 70MM 5/5 KICK PLINTH.
- 30MM THICK SOLID OAK HARDWOOD SHELF. SHELF TO BE SCREW FIXED TO SUPPORTING BRASS UPRIGHTS, REFER TO DETAIL C. SHELF TO BE NOTCHED AROUND SUPPORTING UPRIGHTS. OAK TO BE STAINED AND POLISHED TO APPROVED SAMPLE.
- GLASS RACKING FORMED IN 5MM Ø BRASS ROD FIXED TO UNDERSIDE OF OAK SHELF. FINISH: ANTIQUE BRASS UNLACQUERED, SAMPLE TO BE APPROVED BY MACAULAY SINCLAIR. REFER TO DETAIL F.
- BESPOKE UPRIGHTS FORMED IN BRASS 35 X 35MM SHS, FINISH: UN-LACQUERED ANTIQUE BRASS. 35 X 35MM SHS RAIL TO U/S OF OAK SHELF FOR SUPPORT. SHELF TO BE SCREWED IN PLACE, WITH COUNTERSUNK BRASS SCREWS TO UNDERSIDE OF RAIL. UPRIGHTS TO BE FIXED BACK TO TIMBER SCREEN AND BACK BAR COUNTER. ALL FIXINGS TO BE CONCEALED WHERE POSSIBLE. ANY VISIBLE FIXING TO BE UN-LACQUERED ANTIQUE BRASS. INTERMEDIATE UPRIGHTS TO HAVE STEPPED BASE WITH SOLID INFIL, REFER TO DETAIL D. ALL WELDED JOINTS TO BE CLEANED AND POLISHED SMOOTH TO REMOVE ALL SHARP EDGES PRIOR TO FINISHING.
- GLAZED SOLID OAK SCREEN TO FORM BACKDROP TO BACK BAR AND ENCLOSURE TO STAIR BEHIND. SCREEN TO BE FORMED IN SOLID OAK WITH DECORATIVE STAINED GLASS LEAD LIGHT PANELS, IN PATTERN INDICATED. FOR DETAILS REFER TO DRWG 3809/06.06.
- TWO TIER INTERNALLY ILLUMINATED BOTTLE BLOCK FORMED IN 18MM MDF, PAINTED WHITE INTERNALLY CLAD IN ANTIQUE BRASS INCLUDING EXPOSED GABLE ENDS, REFER TO DETAIL A. BOTTLE BLOCKS TO RUN IN SECTIONS BETWEEN BRASS SHELF SUPPORTS AS INDICATED. BRASS TO APPROVED SAMPLE.
- CONTINUOUS DIMMABLE 45° LINEAR LED CHANNEL IN WARM WHITE TO UNDERSIDE OF DOWN-STAND TO WASH BAR FRONT.
- CONTINUOUS WATER-PROOF LINEAR LED. TO UNDERSIDE OF COUNTER TO ILLUMINATE S/S BAR KIT STAFF SIDE.
- BAR COUNTER TO HAVE 160MM DOWN-STAND WITH SQUARE EDGE PROFILE FORMED IN 20MM THICK VERDE PRADA MARBLE OVER 22MM THICK MR BIRCH PLY SUBSTRATE. DOWN-STAND TO TERMINATE AGAINST BACK BAR COUNTER.

THE CONTRACTOR SHALL TAKE THEIR OWN DIMENSIONS AND SHALL BE RESPONSIBLE FOR THE ACCURATE ADJUSTMENT OF ANY FITTING TOGETHER OF VARIOUS PARTS

ALL WORKS TO BE CARRIED OUT IN ACCORDANCE WITH THE CURRENT BRITISH STANDARDS, B.S. CODES OF PRACTICE AND BUILDING REGULATIONS

SAMPLES OF ALL MATERIALS TO BE SUPPLIED BY MAIN CONTRACTOR FOR APPROVAL BY MACAULAY SINCLAIR PRIOR TO ORDER. ANY NATURAL COUNTER FINISHES TO HAVE SUITABLE STAIN IMPREGNATOR

SPECIFICATION LEGEND:

- UNDER-COUNTER S/S BAR KIT BY INTRACAT. REFER TO LATEST DRAWINGS. CATERING CONTRACTOR TO PROVIDE WATER AND POWER SUPPLY REQUIREMENTS, FOR MAIN CONTRACTOR TO INCLUDE.
- UNDER-COUNTER S/S DOUBLE BOTTLE FRIDGES. CATERING CONTRACTOR TO PROVIDE POWER SUPPLY REQUIREMENTS, FOR MAIN CONTRACTOR TO INCLUDE.
- THROUGH BAR COLONETTE 3 OUTLET BAR FONT. FINISH: MATT ANTIQUE BRASS FROM ALAN COURTENAY, TEL: 01202 466383. STANDARD HEIGHT - 280MM FROM COUNTER TO TAP CENTRE. TO BE INSTALLED TO MANUFACTURERS RECOMMENDATION. SETTING OUT TO BE AGREED WITH MACAULAY SINCLAIR PRIOR TO INSTALLATION.


ALL SPECIFIED EQUIPMENT TO BE INSTALLED BY MANUFACTURERS RECOMMENDATIONS.



COLONETTE FONT



BAR COUNTER DESIGN INTENT

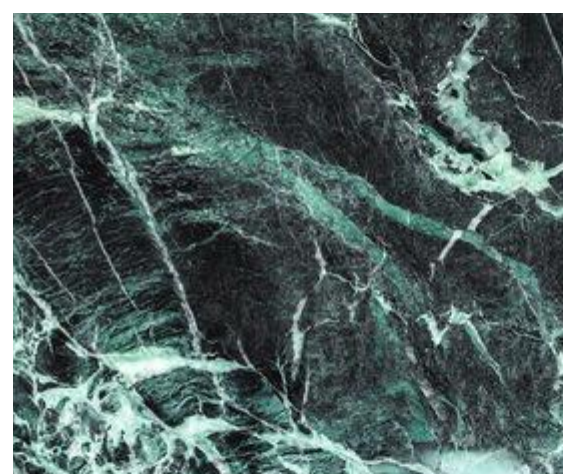

VERDE PRADA MARBLE

REV A DATE 14/08/2023 REASON Offset and soft joint added to junction of bar counter top, bar carcass joinery and existing column

REV DATE REASON

NOTES Do not scale from this drawing. All dimensions to be checked on site prior to any manufacture and construction.

Macaulay Sinclair

Copyright Reserved

4

PROJECT Flat Iron, Manchester
TITLE Proposed Fixed Joinery - Bar Servery & Screen
SCALE @ A1 1:20, 1:10, 1:5
DATE 14.02.23 DRAWN BY NCM
+44 (0)115 950 7313
STUDIO@MACAULAYSINCLAIR.COM
MACAULAYSINCLAIR.COM

PROJ NO. 3809
DWG NO. 03(17)
STATUS PLANNING