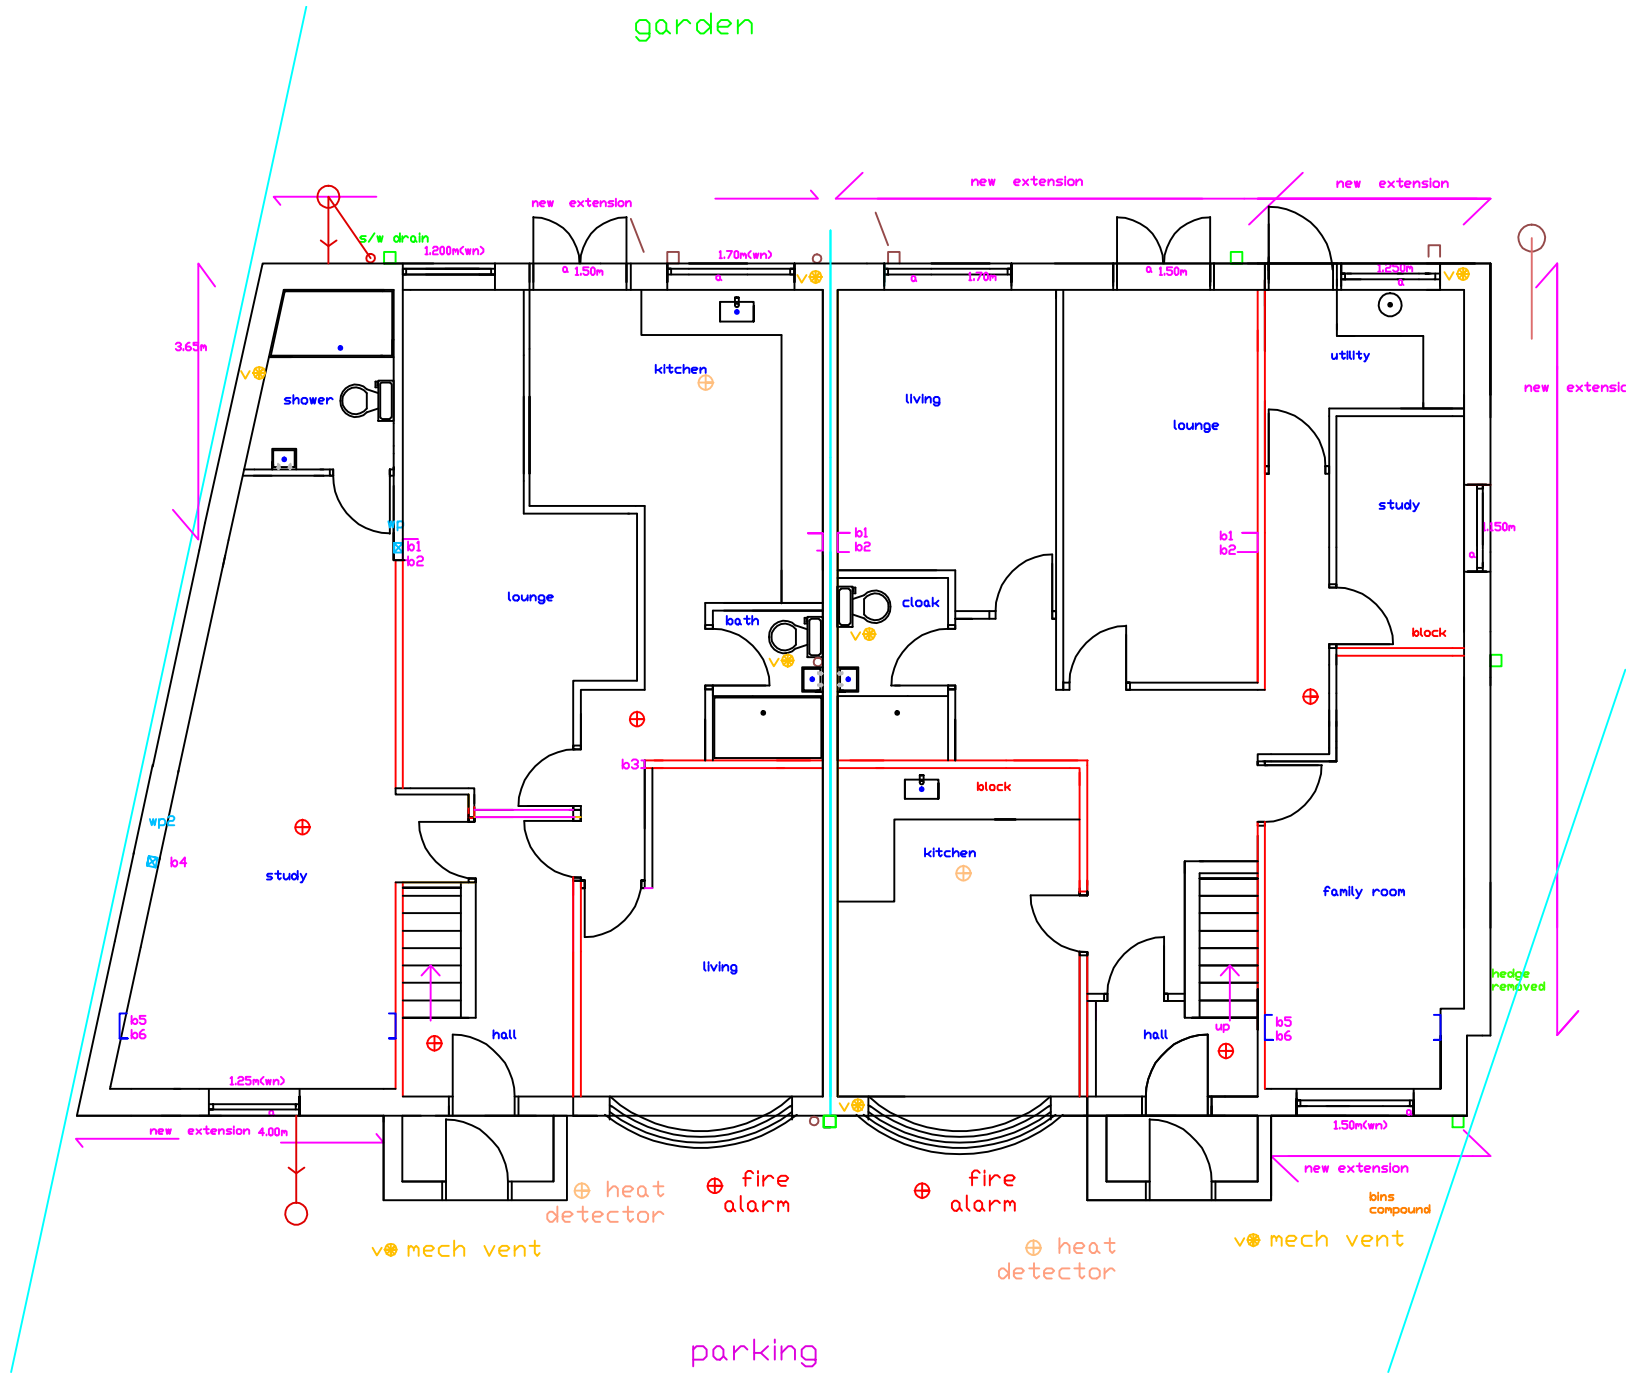

PROPOSED GROUND FLOOR
1: 100

PLEASE DO NOT SCALE OF THIS DRAWING TAKE ALL DIMENSIONS ON SITE
(builders Note)
Do not start any works untill all the approvals have been obtained.
Any discrepancy to be reported to Plans Drawn as soon as possible.

client:
MOHAMMED SARWAR
9 AND 11,PARK CRESCENT ,
VICTORIA PARK,
MANCHESTER
M14 5RE,
TEL 07734514933

date: **NOVEMBER 2023**
drawn: **DRW**

scheme
PROPOSED SIDE AND REAR DOUBLE EXTENSIONS
REAR DORMER LOFT CONVERSION RAISED GABLE
INTERNAL ALTERATIONS
DETACHED HOME OFFICE

project:
MANCHESTER CITY COUNCIL
PLANNING & BUILDING CONTROL APPLICATION

PLANS DRAWN
tel.no
07952934281
07856609593
email
Bawinterbottom
@aol.com
www.plansdrawn.org

project no. **PC09**
drg. no. **120**
A3paper