


All Dimensions should be checked on site.
Do not scale this drawing.
Any drawing errors should be brought to the attention of the architect.
COPYRIGHT DaC Design
REVISIONS:
REV: DETAILS OF REVISION
DATE

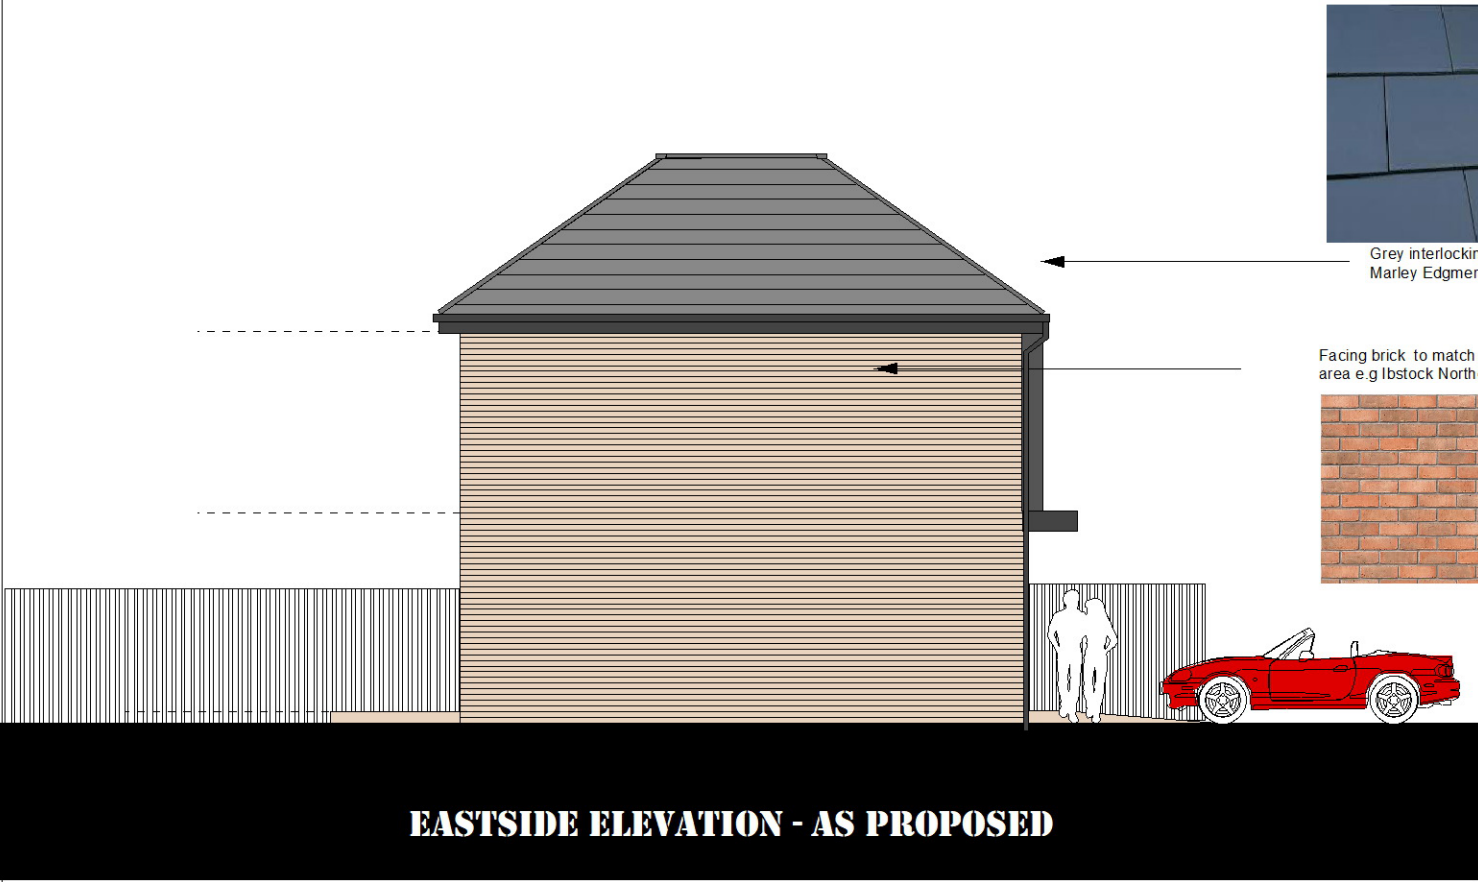

REV B : Site layout changed - Oct 23

P04B

DRAWING: **ELEVATIONS as PROPOSED - Melling Street House**

JOB TITLE: **NEW BUILD HOUSES _ 30 Melling Street, Longsight, M12 4PH**

CLIENT: **Mr Kawa Hossain**

SCALE: **1:100 @ A3**

DATE: **Oct 2023**

0m 2m 4m 5m

SCALE

D@C DESIGN

ARCHITECTURE & PLANNING

0776 452 3545 0161 425 3934