


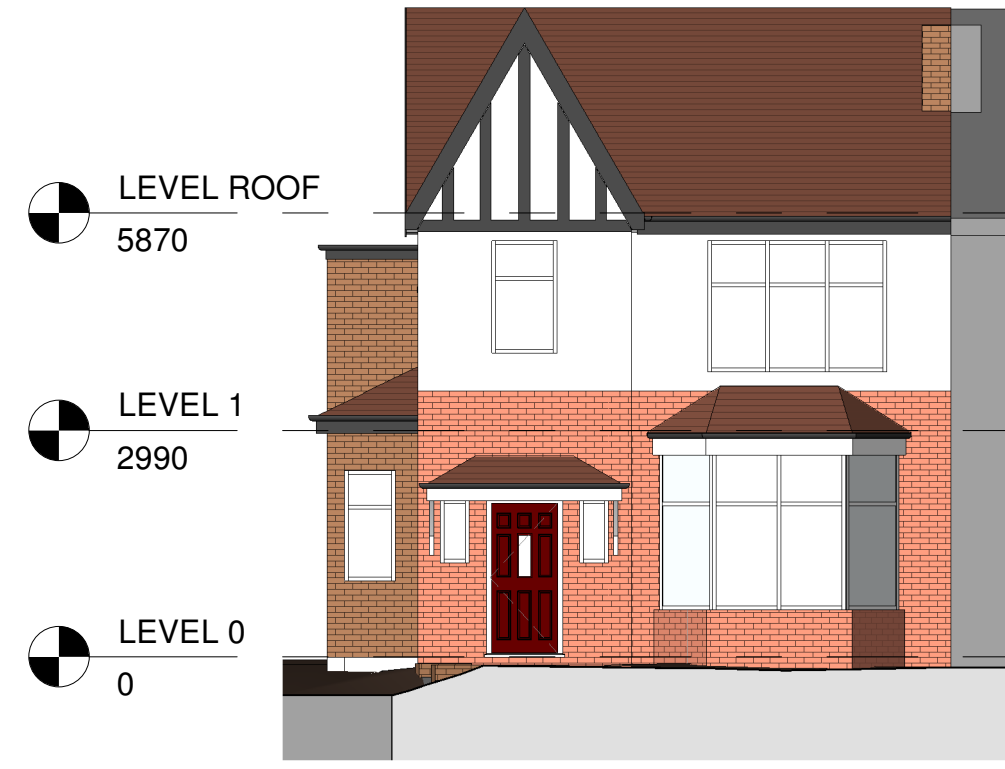

3 Front - Proposed
1 : 100




4 Left Side - Proposed
1 : 100




5 Rear - Proposed
1 : 100



6 Right Side - Proposed
1 : 100

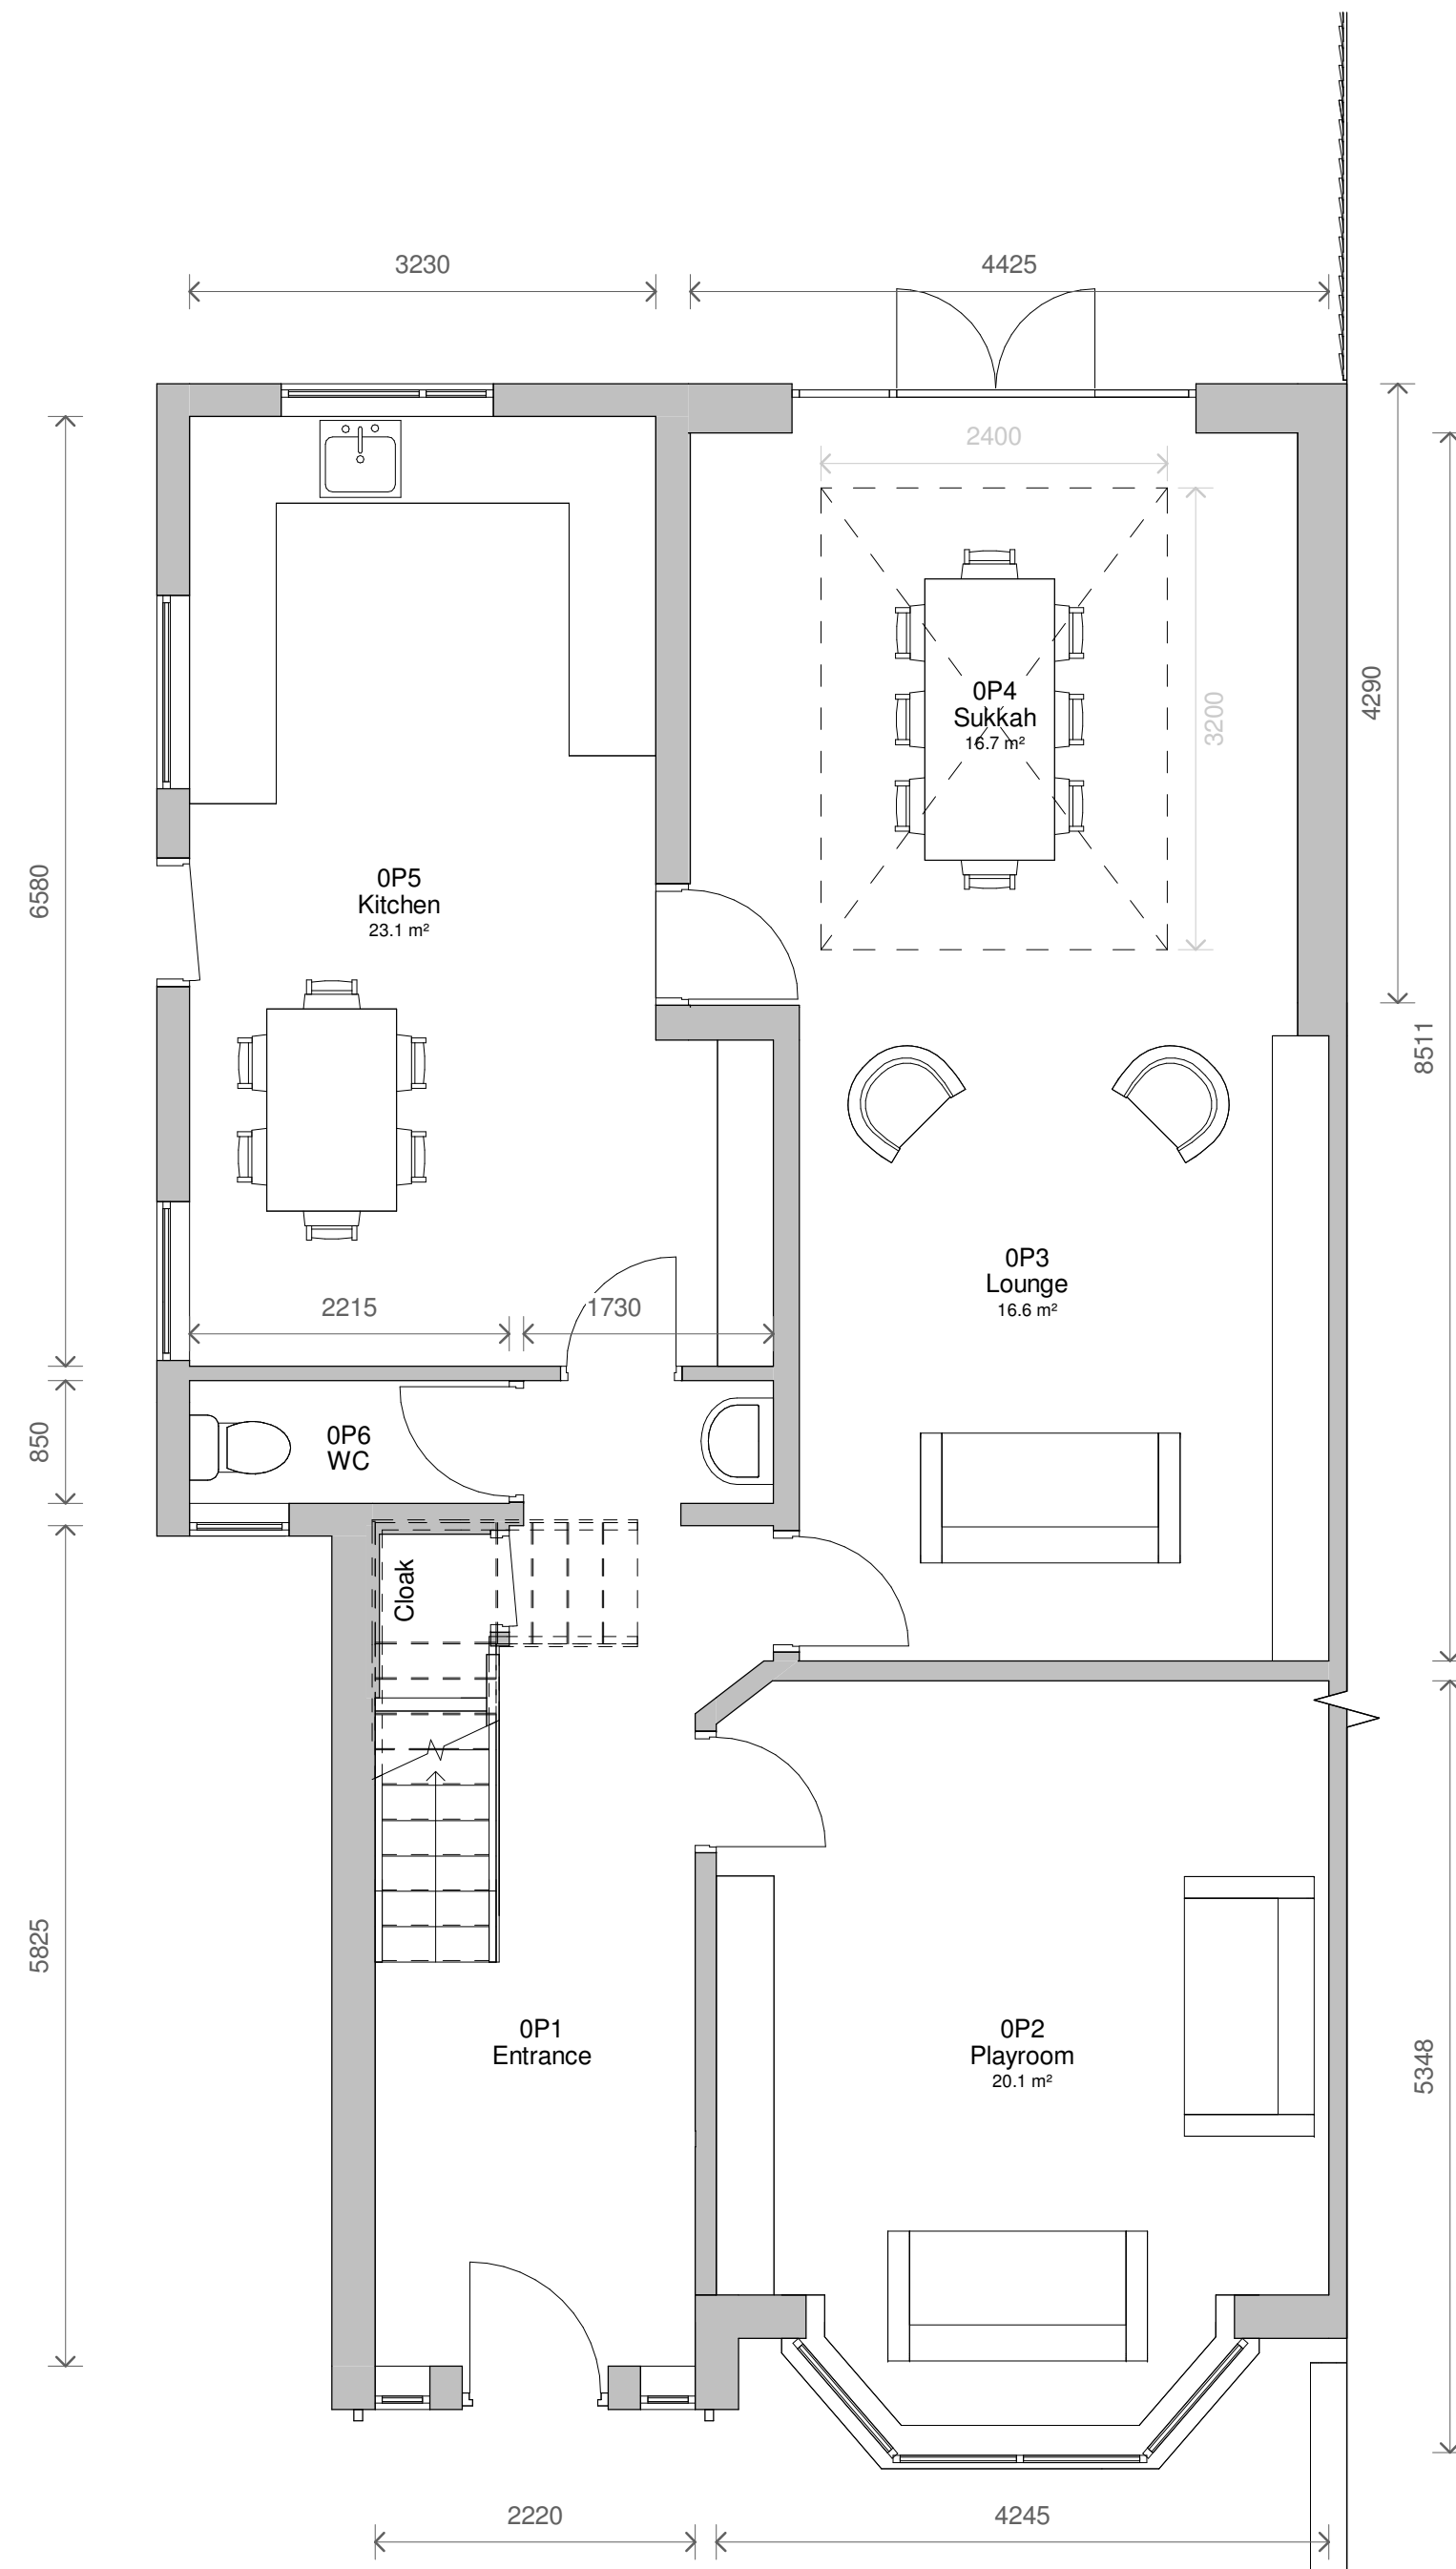

1 Level 0 - Proposed
1 : 50

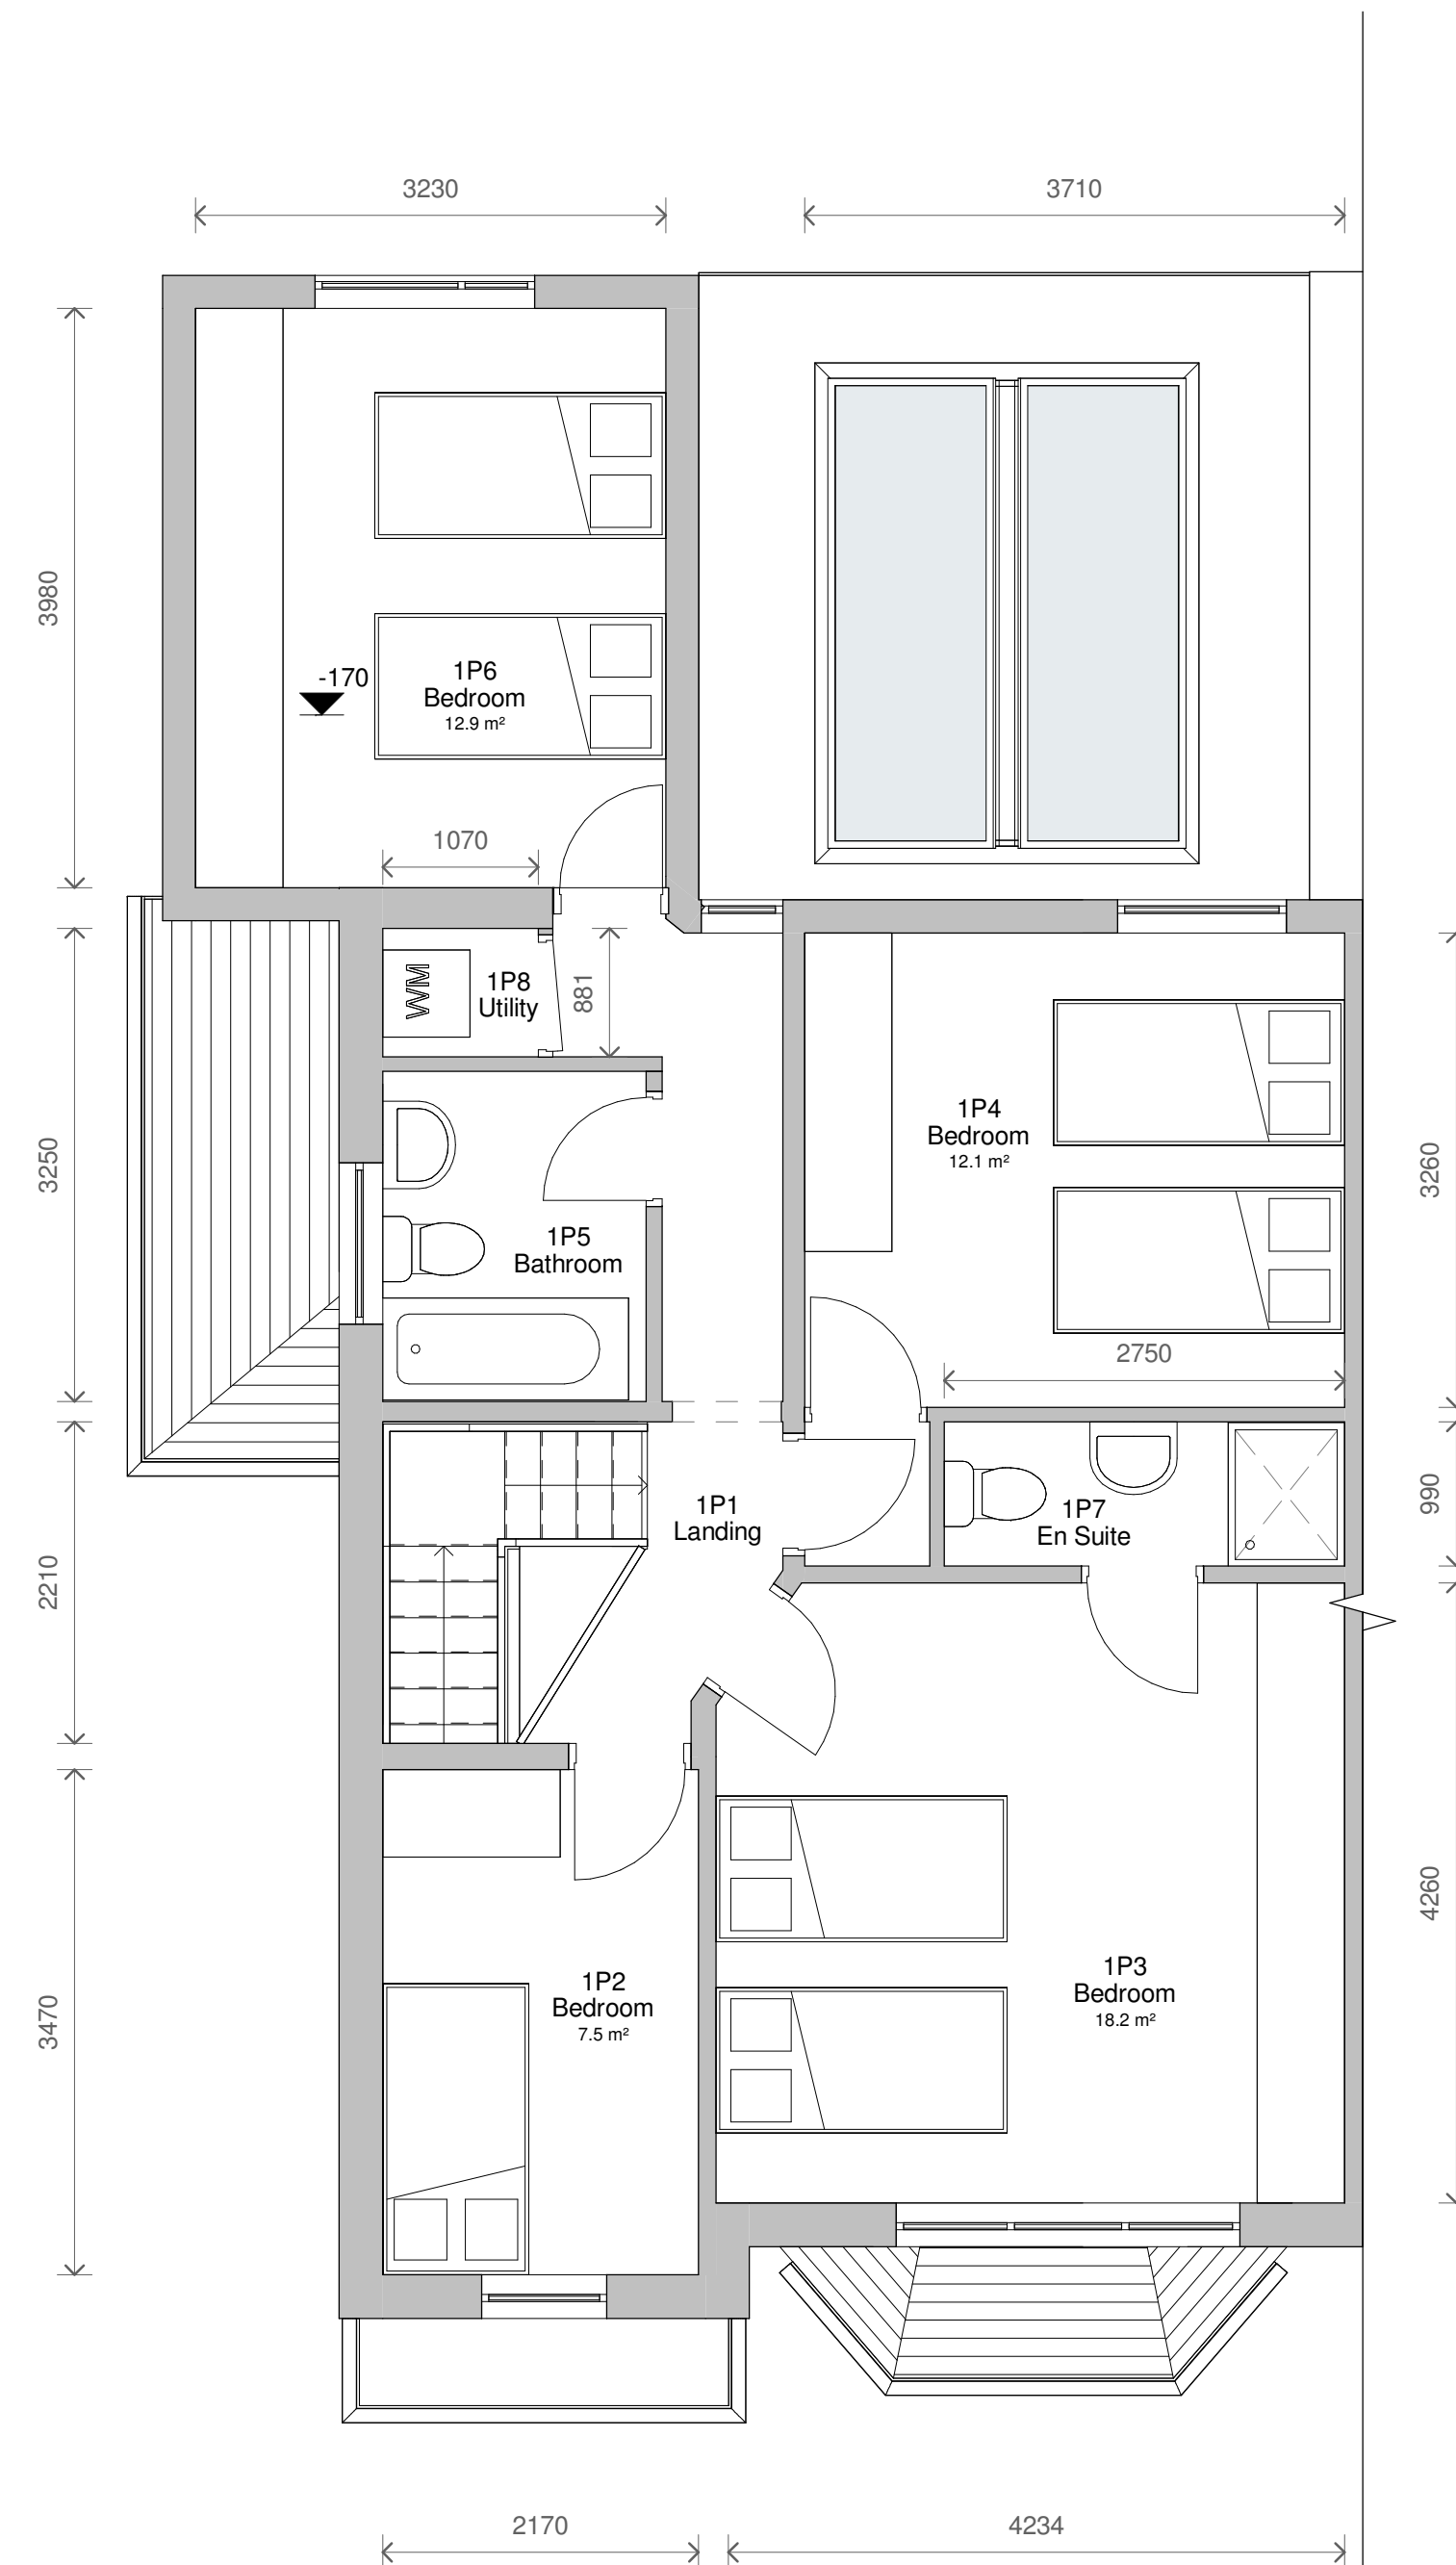

2 Level 1 - Proposed
1 : 50

Conversion from apartments
to original house to be
converted under permitted
development prior to the
extension

1	Revised Design	18/10/2023
No.	Description	Date

PROJECT		28 Park Road	
TITLE			
Proposed Plans and Elevations			
CLIENT			
Sluckis			
STATUS			
DESIGN			
DRAWN BY		SCALE (@ A1)	
CB		10/10/2023 As indicated	
PROJECT NUMBER		DRAWING NUMBER	
GSS23112.1		003	
		REV	
		1	
GOLD SKETCH			
S T U D I O S			
www.goldsketch.co.uk		info@goldsketch.co.uk 0161 792 9595	
NOTES			
© COPYRIGHT: ALL RIGHTS RESERVED. NO PART OF THIS DRAWING MAY BE REPRODUCED WITHOUT PRIOR WRITTEN CONSENT. DRAWING TO BE USED FOR THE EXISTING PROPOSED ONLY. ALL DIMENSIONS ARE OF THE EXISTING TOTAL, BE CHECKED AND CONFIRMED ON-SITE, ANY DISCREPANCIES TO BE REPORTED TO THE ARCHITECT PRIOR TO THE COMMENCEMENT OF ANY WORK. ALL WORK AND MATERIALS TO BE ACCORDING TO CURRENT UK BUILDING REGULATION, RELEVANT CODES OF PRACTICE AND BRITISH STANDARDS. ALL DIMENSIONS ON THIS DRAWING ARE IN MILLIMETRES (UNLESS OTHERWISE STATED).			

