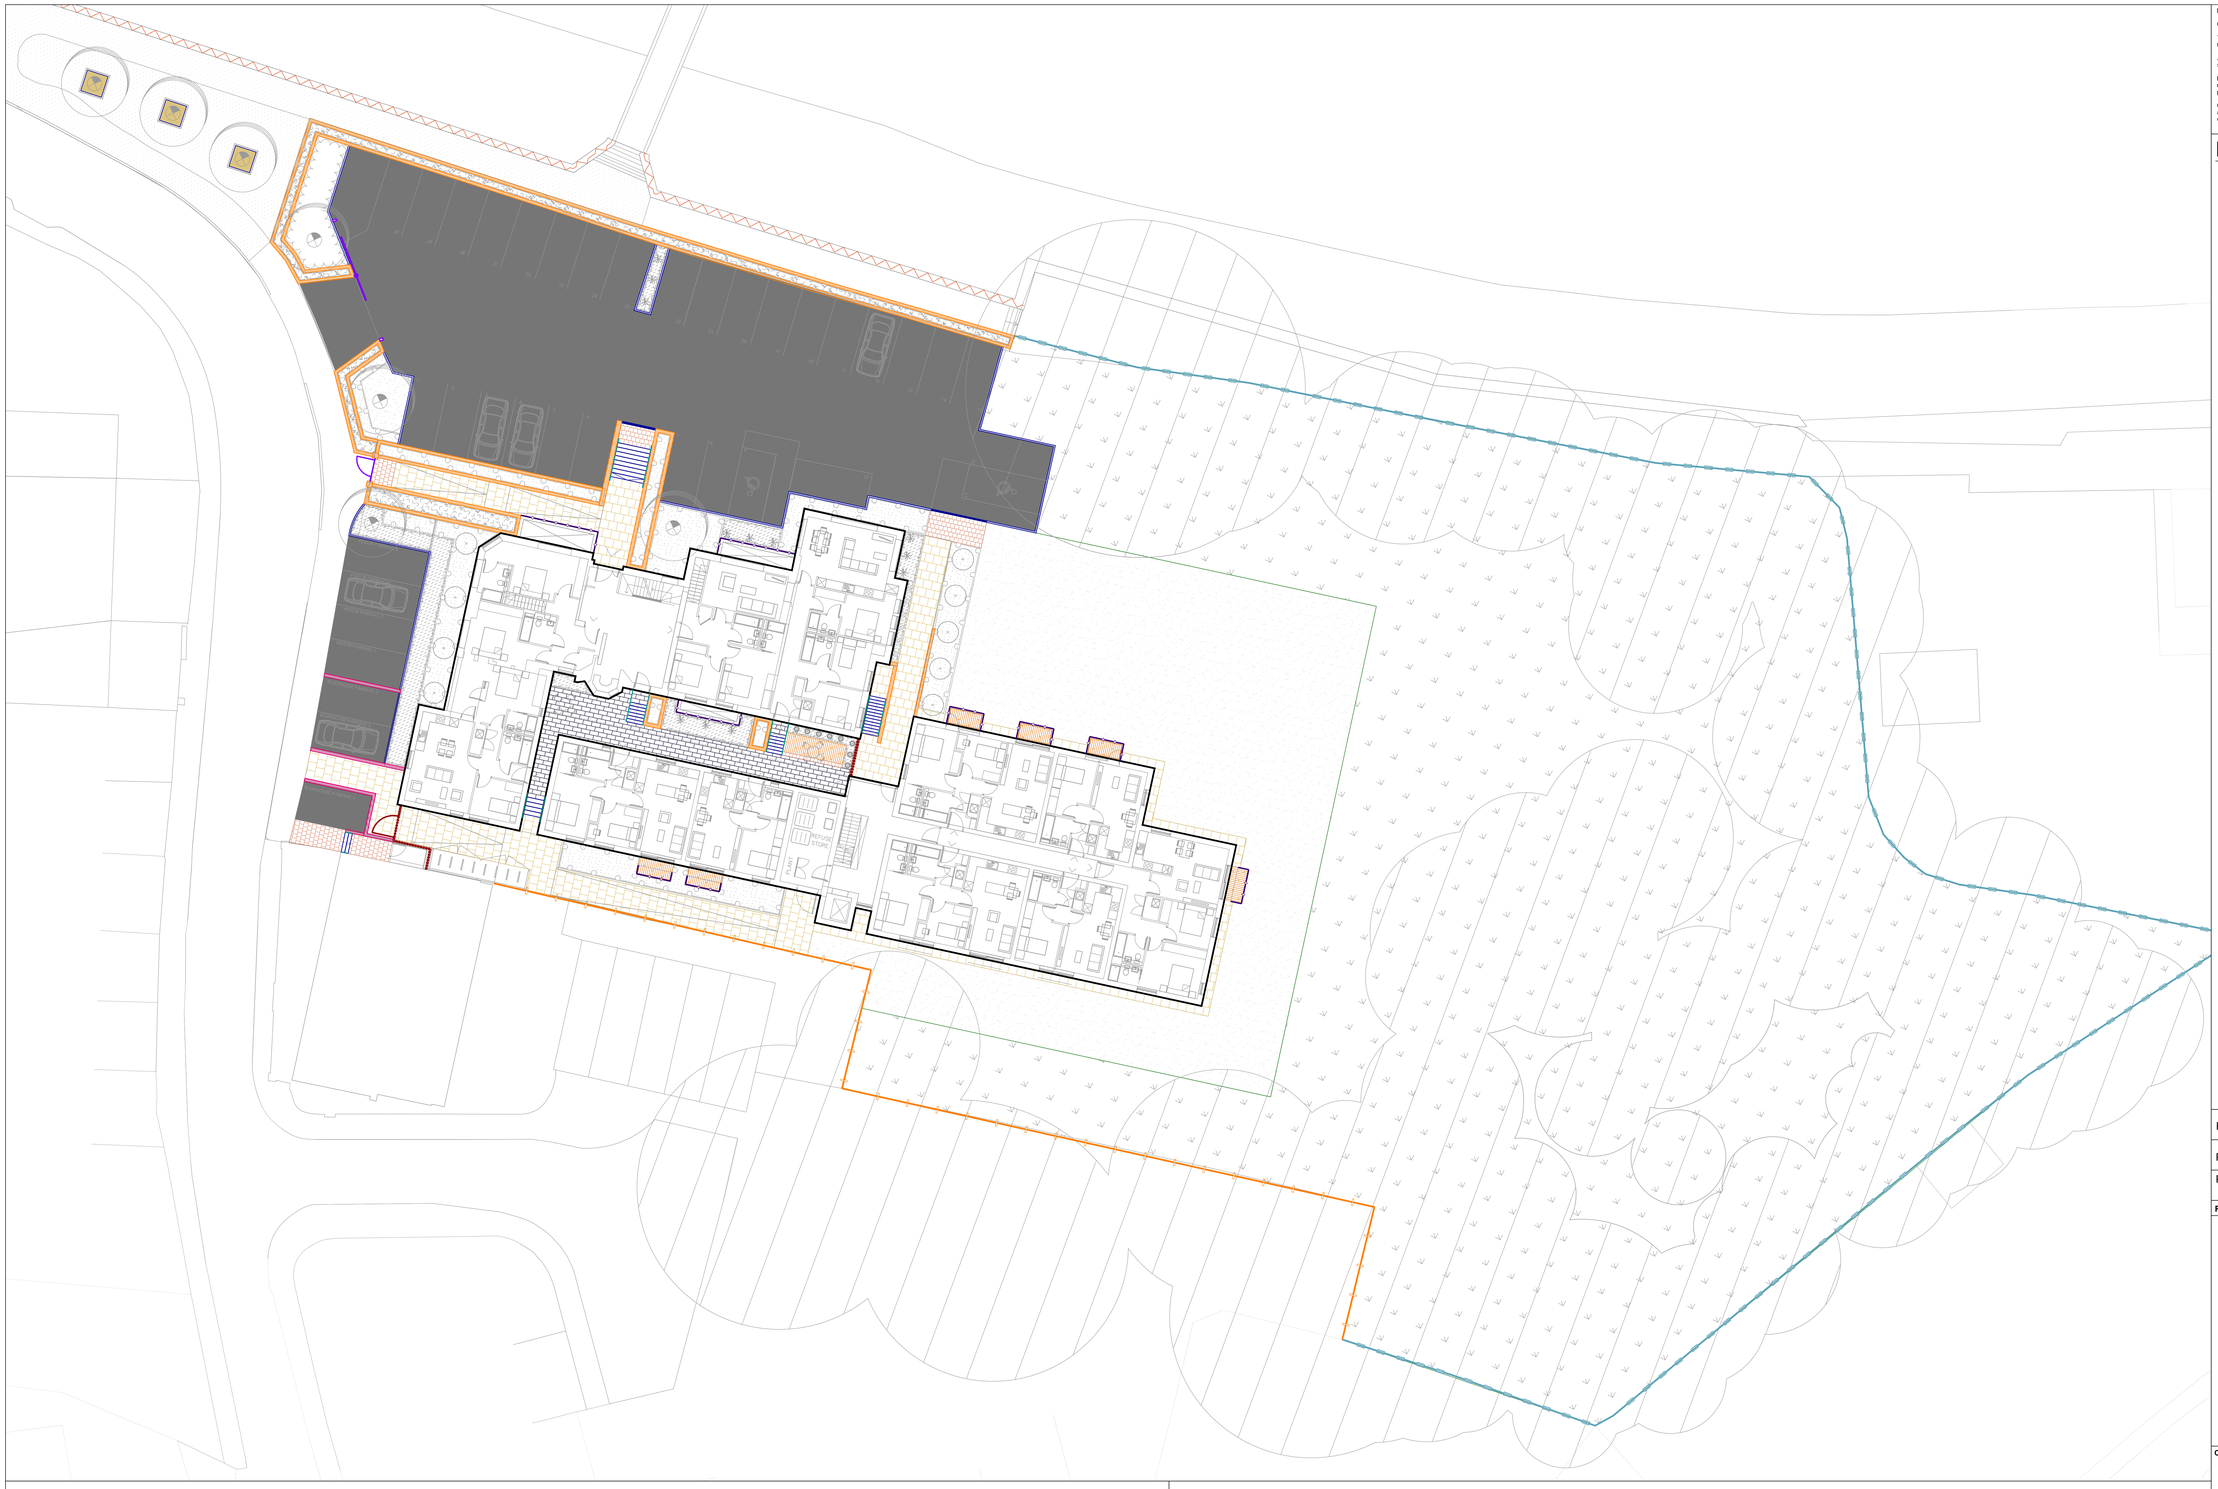


KEY

Hard Works

- Vehicular Asphalt
- Existing asphalt to be resurfaced where required
- Paving type 1 step units to match
- Paving type 2 step units to match
- Block paving setts
- Drop kerb, 6mm upstand
- Pin kerb to tree pit / car park edge
- Steps to match surrounding paving type
- Red brick retaining walls / planters where required to match architecture
- 750mm Red brick walls with 450mm metal railings
- Resin bound gravel tree pit surfacing
- Composite decking to private balcony spaces
- Existing brick wall to be cleaned and repaired where required and identified

Fencing and Furniture

- Fall protection balustrade to light well areas
- 1.5m pedestrian gate & 1.5m vehicular sliding gate
- Powder coated welded mesh fencing Colour TBC, 2.1m
- 2.1m Close board fence
- Handrail balustrade to steps
- 2.1m Vertical metal panel fencing with matching gate

Do not scale this drawing (printed or electronic version).

Contractors must check all dimensions from site

This drawing is copyright and is for use on this site only. This drawing should be read in conjunction with all relevant consultants drawings and specialist subcontractors / supply chain drawings and specifications.

All works to be carried out in accordance with the latest British Standards / Codes of Practice unless specifically directed otherwise in the specification.

Responsibility for the reproduction of this drawing in paper form, or issued in electronic format, lies with the recipient to check that all information has been replicated in full and is correct when comparedto the original paper or electronic image.

Graphical representations of equipment on this drawing have been co-ordinated, but are approximations only. Please refer to the specifications and / or details for actual sizes and / or specific contractor construction information.

Notes:-

REV.	DATE	DESCRIPTION	DRAWN	CHK'D
P03	30/01/23	Updated issue	AL	SA
P02	06/11/19	**FIRST ISSUE**	**AL**	**SA**
P01	23/10/19	**FIRST ISSUE**	**AL**	**SA**

U R B A N
G R E E N

A: Ground Floor, The Tower,
Deva City Office Park, Trinity Way,
Manchester M3 7BF

T: +44 (0) 161 312 3131

weareurbangreen.co.uk

Client:
Britannia Group

Project:
TATTON ARMS

Title:
HARD LANDSCAPE

Issue:
PLANNING

Drawn:	Checked:	Approved:
AL	SA	ME

Project:	Scale @ A0:	Date:
UG265	1:150	23/10/19

Dwg No:	Revision:
UG_265_LAN_HRD_DRW_02	P03