

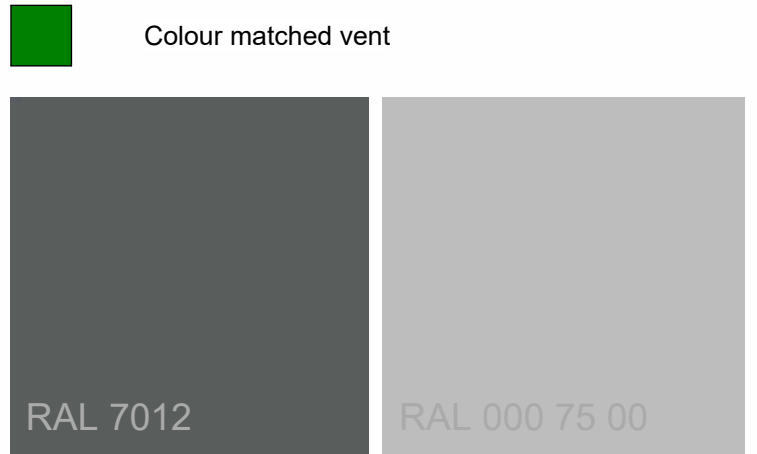


 This drawing identifies examples within the elevations in which the scenarios below occur. Please refer to (20) series for all locations

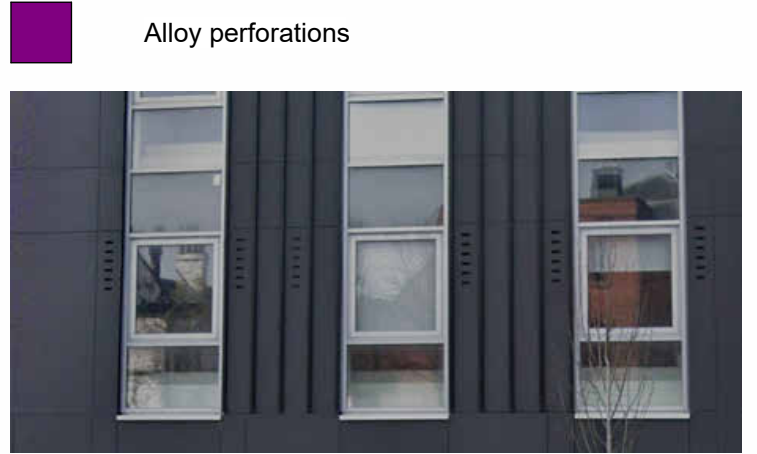

Facade callout 1
1 : 50

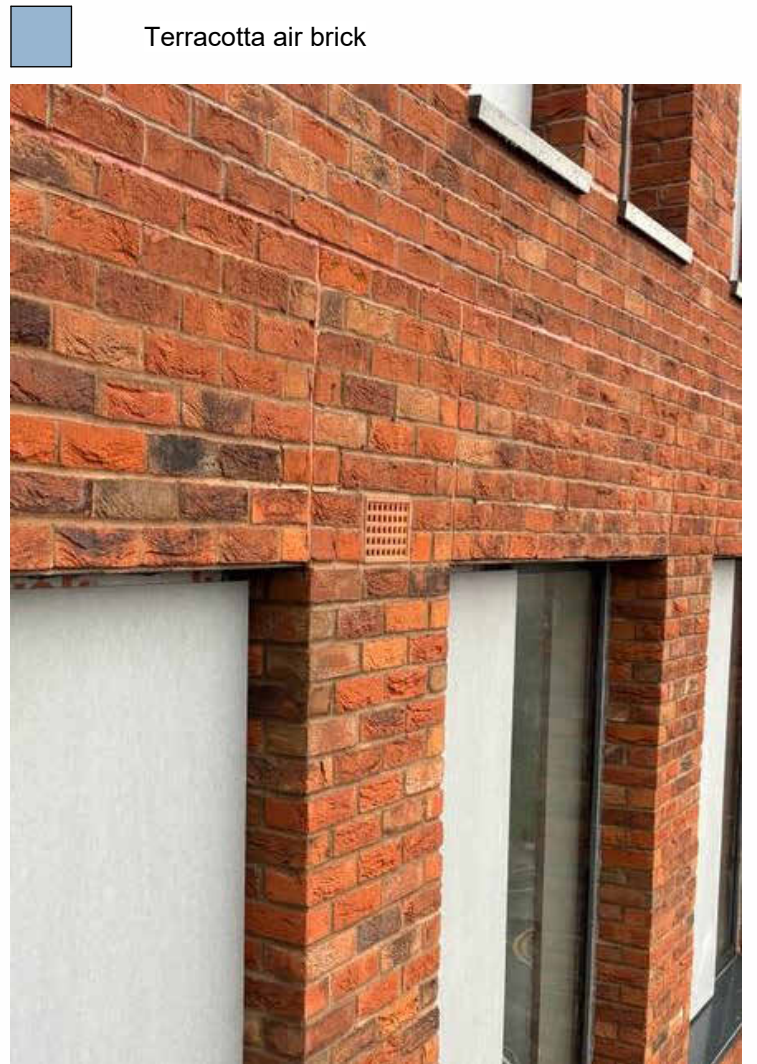

Facade callout 2
1 : 50



REV	DATE	COMMENT
CLIENT: GGC POLYGON MANCHESTER LIMITED		
PROJECT: SONA		
DRAWINGS: Facade Interventions		
DRAWING N°: 2066-ABWA-Z1-ZZ-DR-A(41)-0100	REV:	STATUS:
SCALE: 1 : 50	CHECKED: GW	DRAWN: LT
SHEET: A1	DATE: 14.12.2023	