


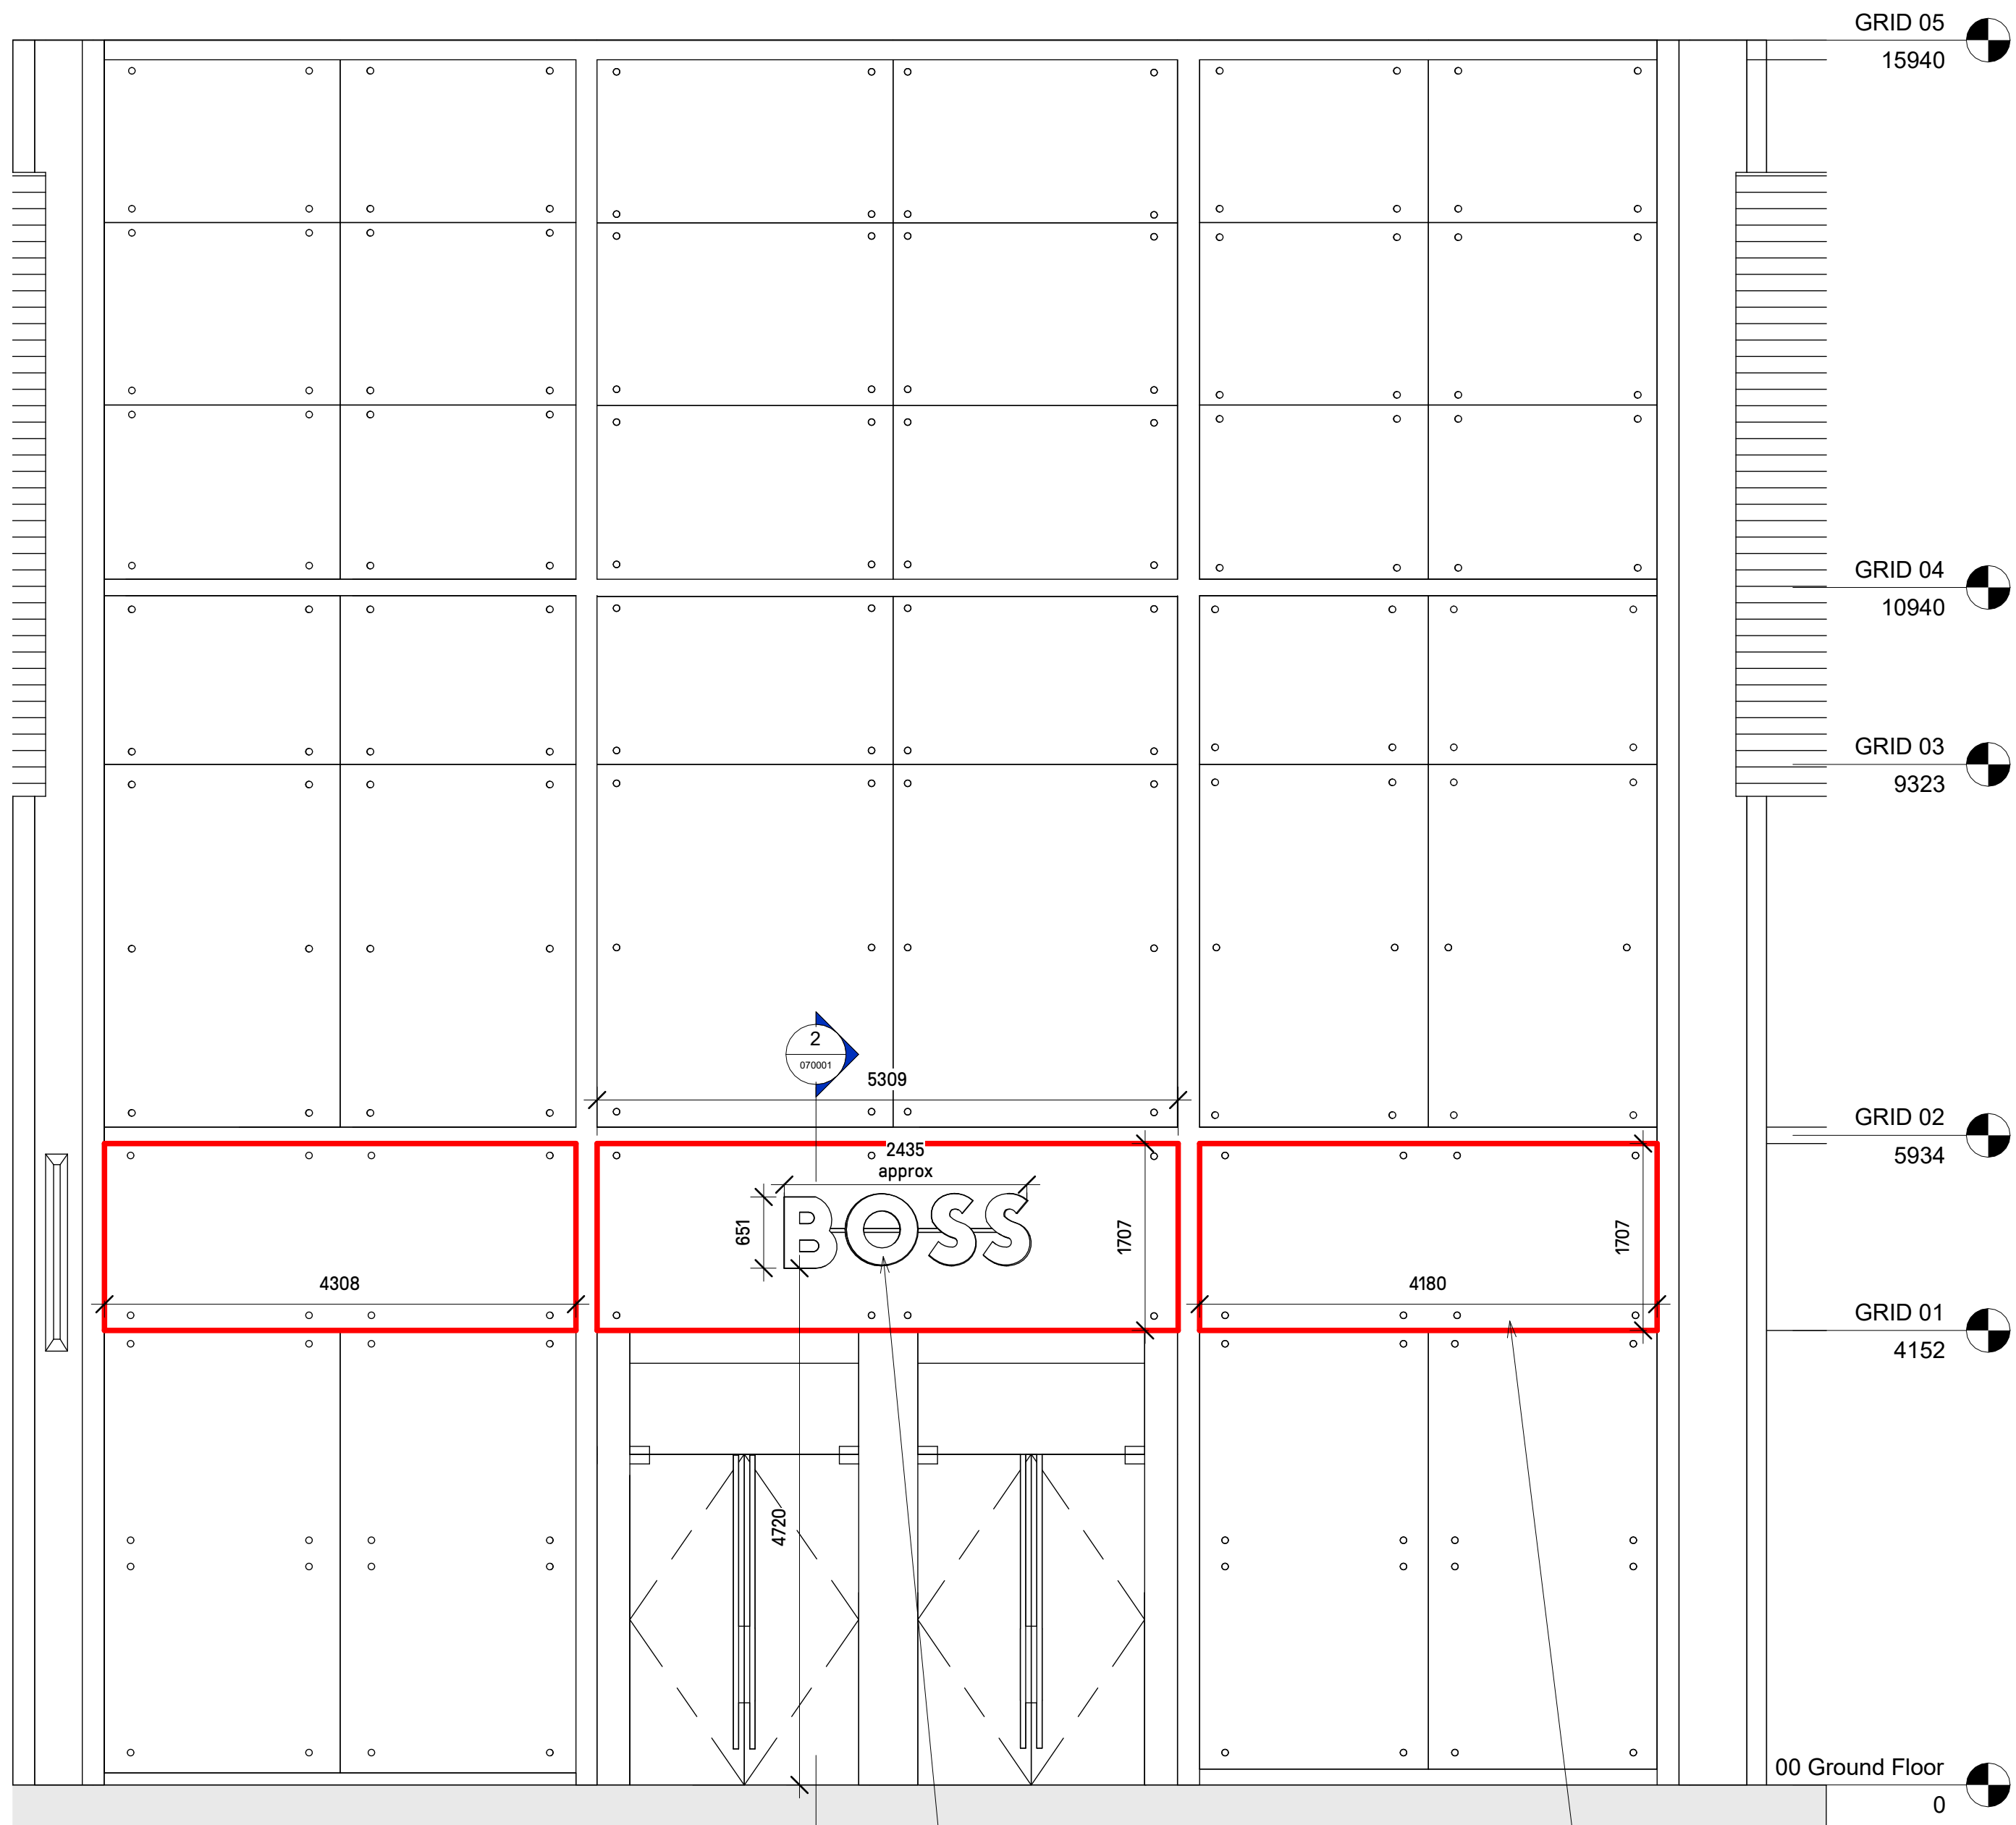


1 Proposed Elevation
1: 50

2
070001

2
070001


Boss logo 3D acrylic letters fixed to rail, mounted onto glazing. Logo internally illuminated, colour white with black edges.

3 x replacement clear glazing panels outlined in red. Installed to replace existing ceramic tiled areas. Glazing fixings to match surrounding fixings. Painted black internal bulkhead behind.

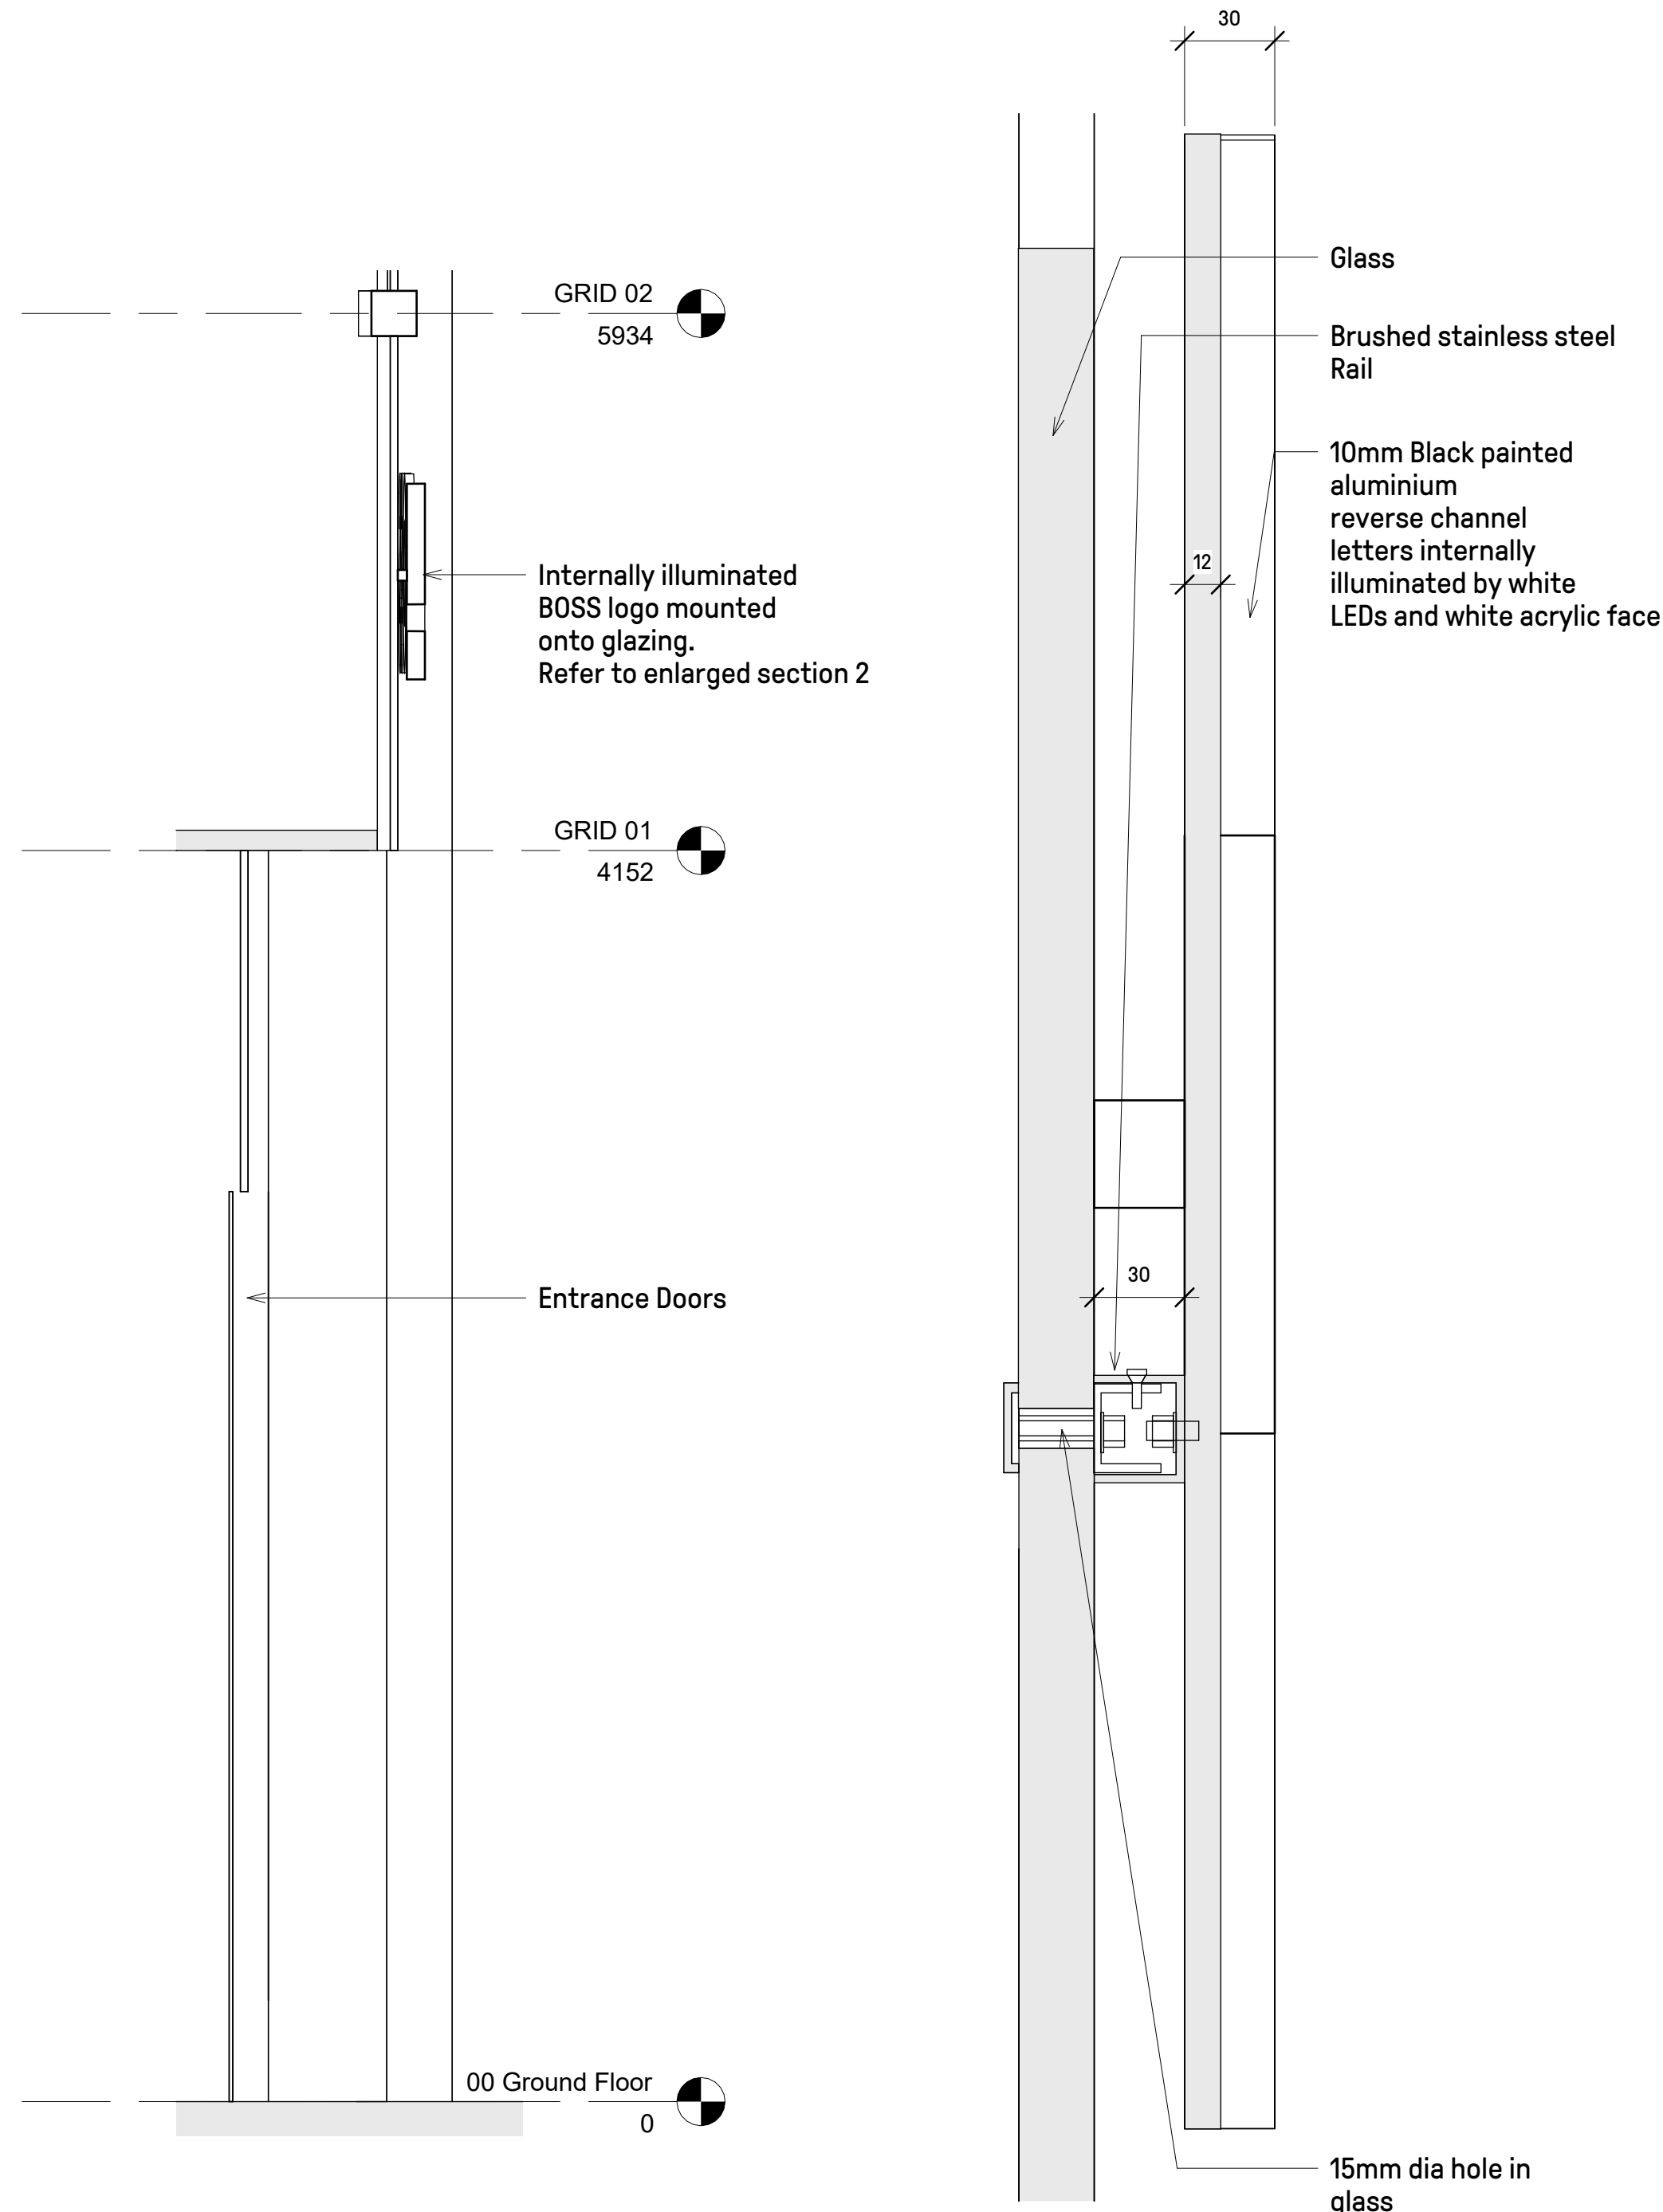

2 Section 1
1: 20

3 Section 2
1: 2

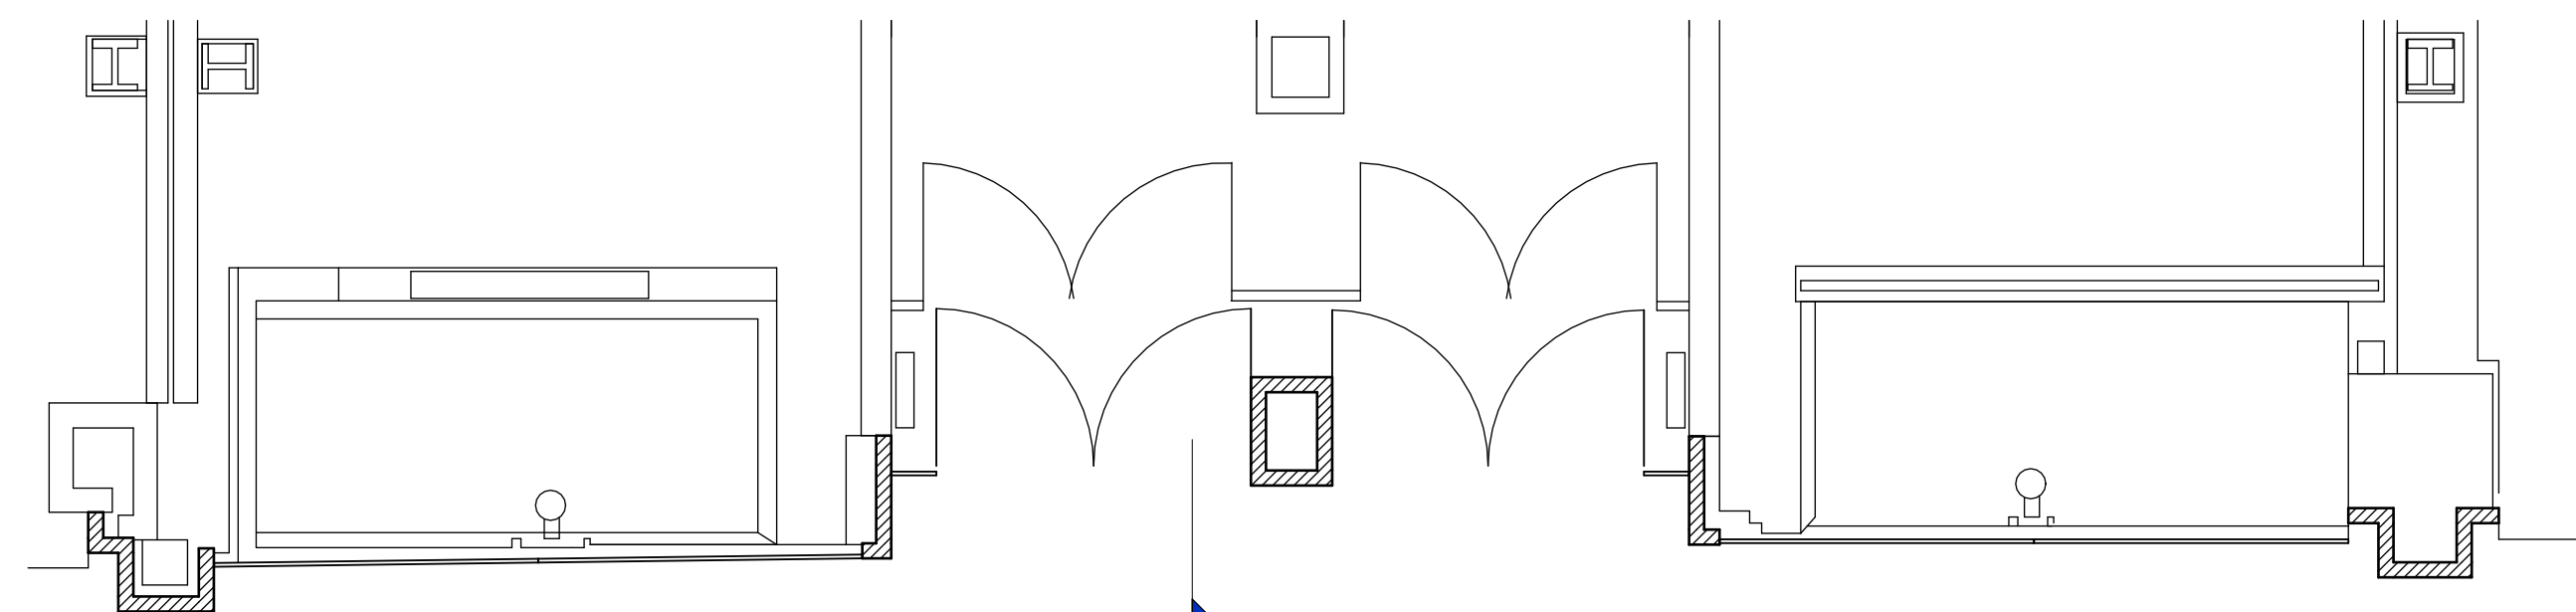


5 00 Ground Floor
1: 50

0m 1m 2m 3m 4m 5m
SCALE BAR 1:50 @ A1

2
070001

1
070001

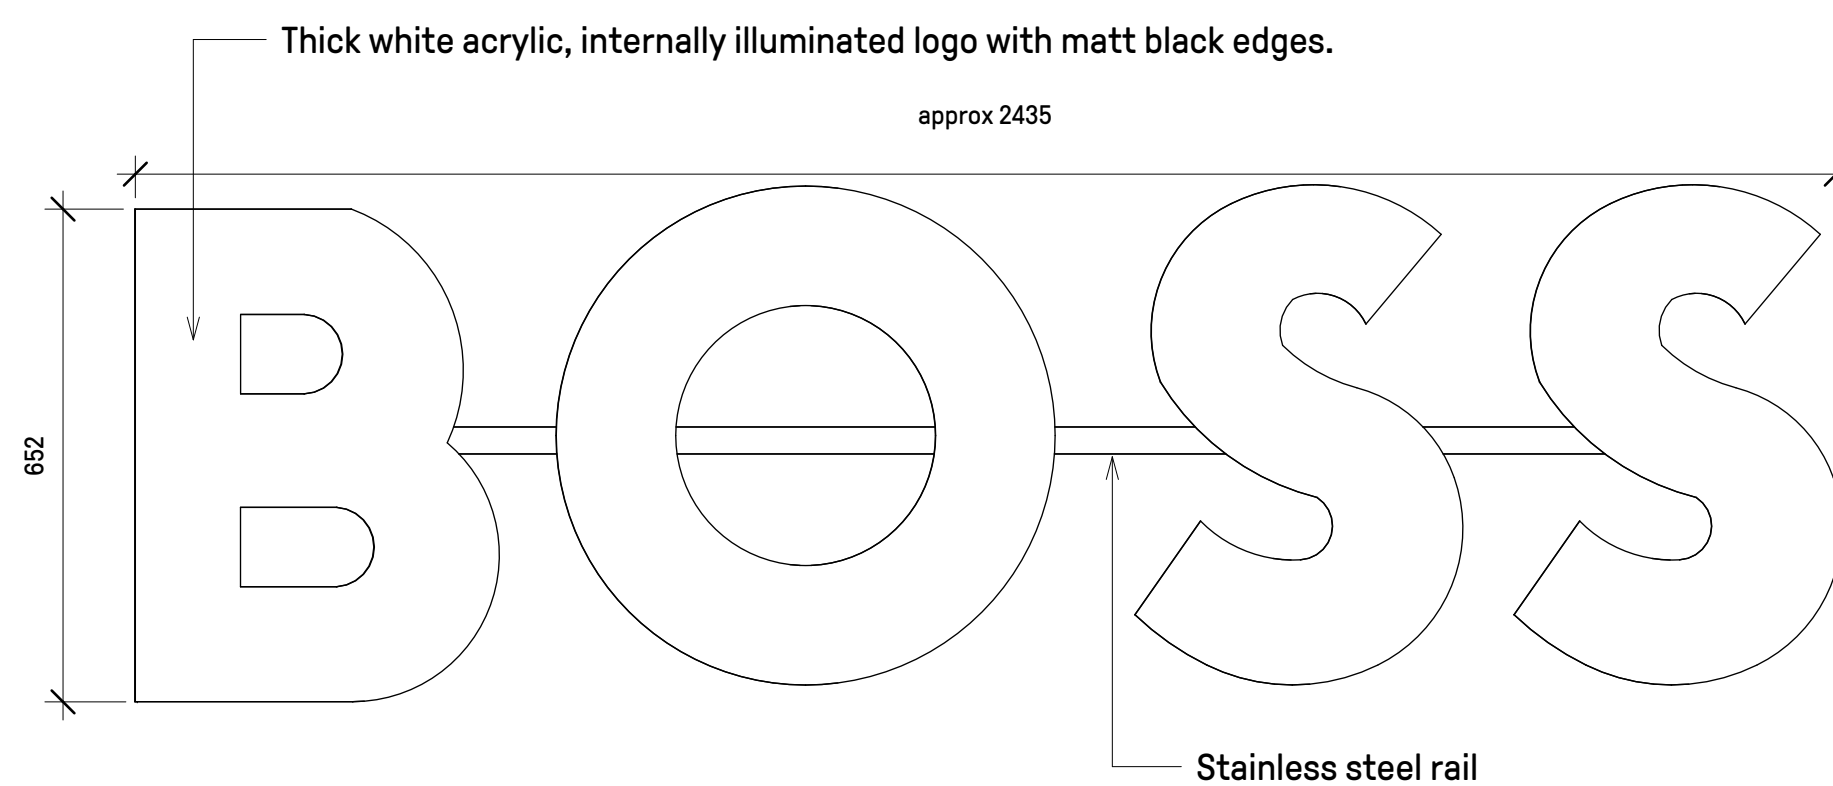

4 Illuminated Storefront Signage Detail
1: 10

- Do not scale from this drawing, except for planning purposes.
- Check all dimensions on site.
- Subject to survey.
- Subject to site inspection.
- Site boundary lines are indicative only.

A	08.12.23	ADV Consent Submission
-	10.08.23	SH Planning Issue
Rev	Date	By Description
Revision Schedule		

HUGO BOSS

project
BOSS
MANCHESTER CATHEDRAL

title
PROPOSED SHOPFRONT DRAWING

sheet number
070001

drawing status
PLANNING

contract no.		client ref. HUGO BOSS		
scale	As indicated @ A1	date AUG 23	drawn by SH	checked by -
project no. P23-029	drawing number CGL-XX-EL-EL-A-070001	originator - zone - level - type - role - sheet number		revision A



Level 2 Irongate House
30 Dukes Place
London EC3A 7LP

T: +44 (0) 20 7539 1200
E: hq@cgluk.com
www.cgluk.com