





Detail Elevation

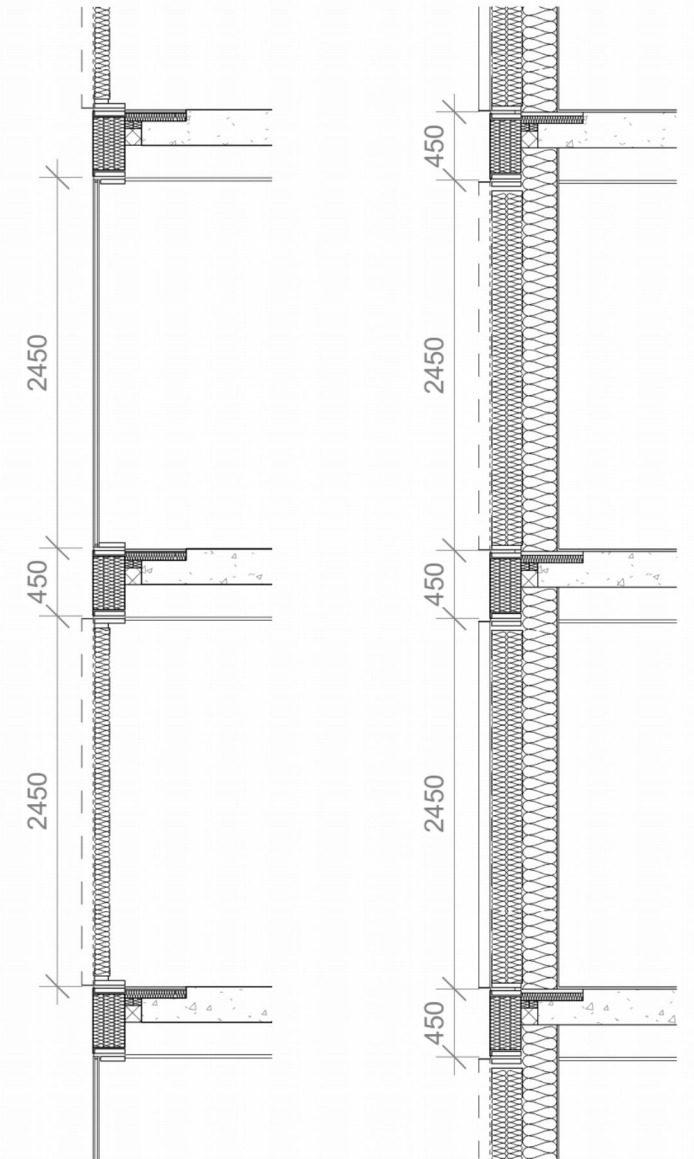

Section AA

Section BB

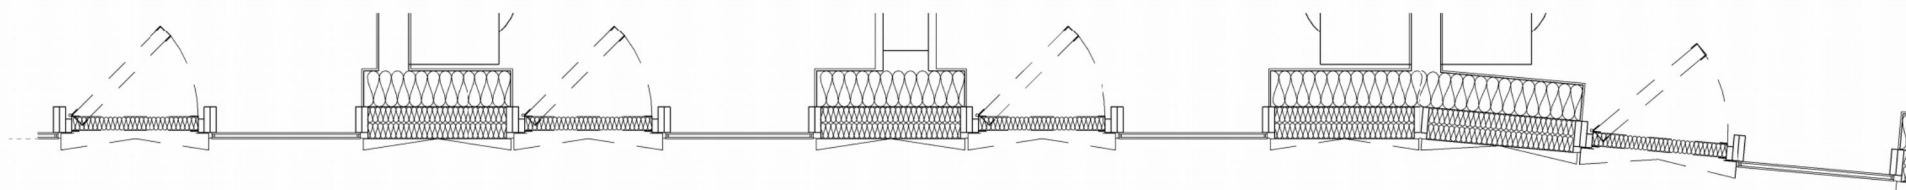

Section CC

MATERIAL KEY

- 01 Clear glazed vision unit
- 02 Blue-grey anodised aluminium folded facing panel
- 03 Blue-grey anodised aluminium perforated and folded facing panel with opening vent to rear
- 04 Blue-grey anodised aluminium perforated and folded facing panel with solid or glazed panel to rear
- 05 Blue-grey anodised aluminium spandrel
- 06 Dark grey back painted glass spandrel
- 07 Dark grey anodised aluminium louvres
- 08 Dark grey anodised aluminium perforated facing panel
- 09 Dark grey back painted glass
- 10 Concrete columns
- 11 Blue-grey anodised aluminium panel
- 12 Signage
- 13 Blue-grey anodised aluminium spandrel covering amenity level raised access floor service zone and/or external terrace