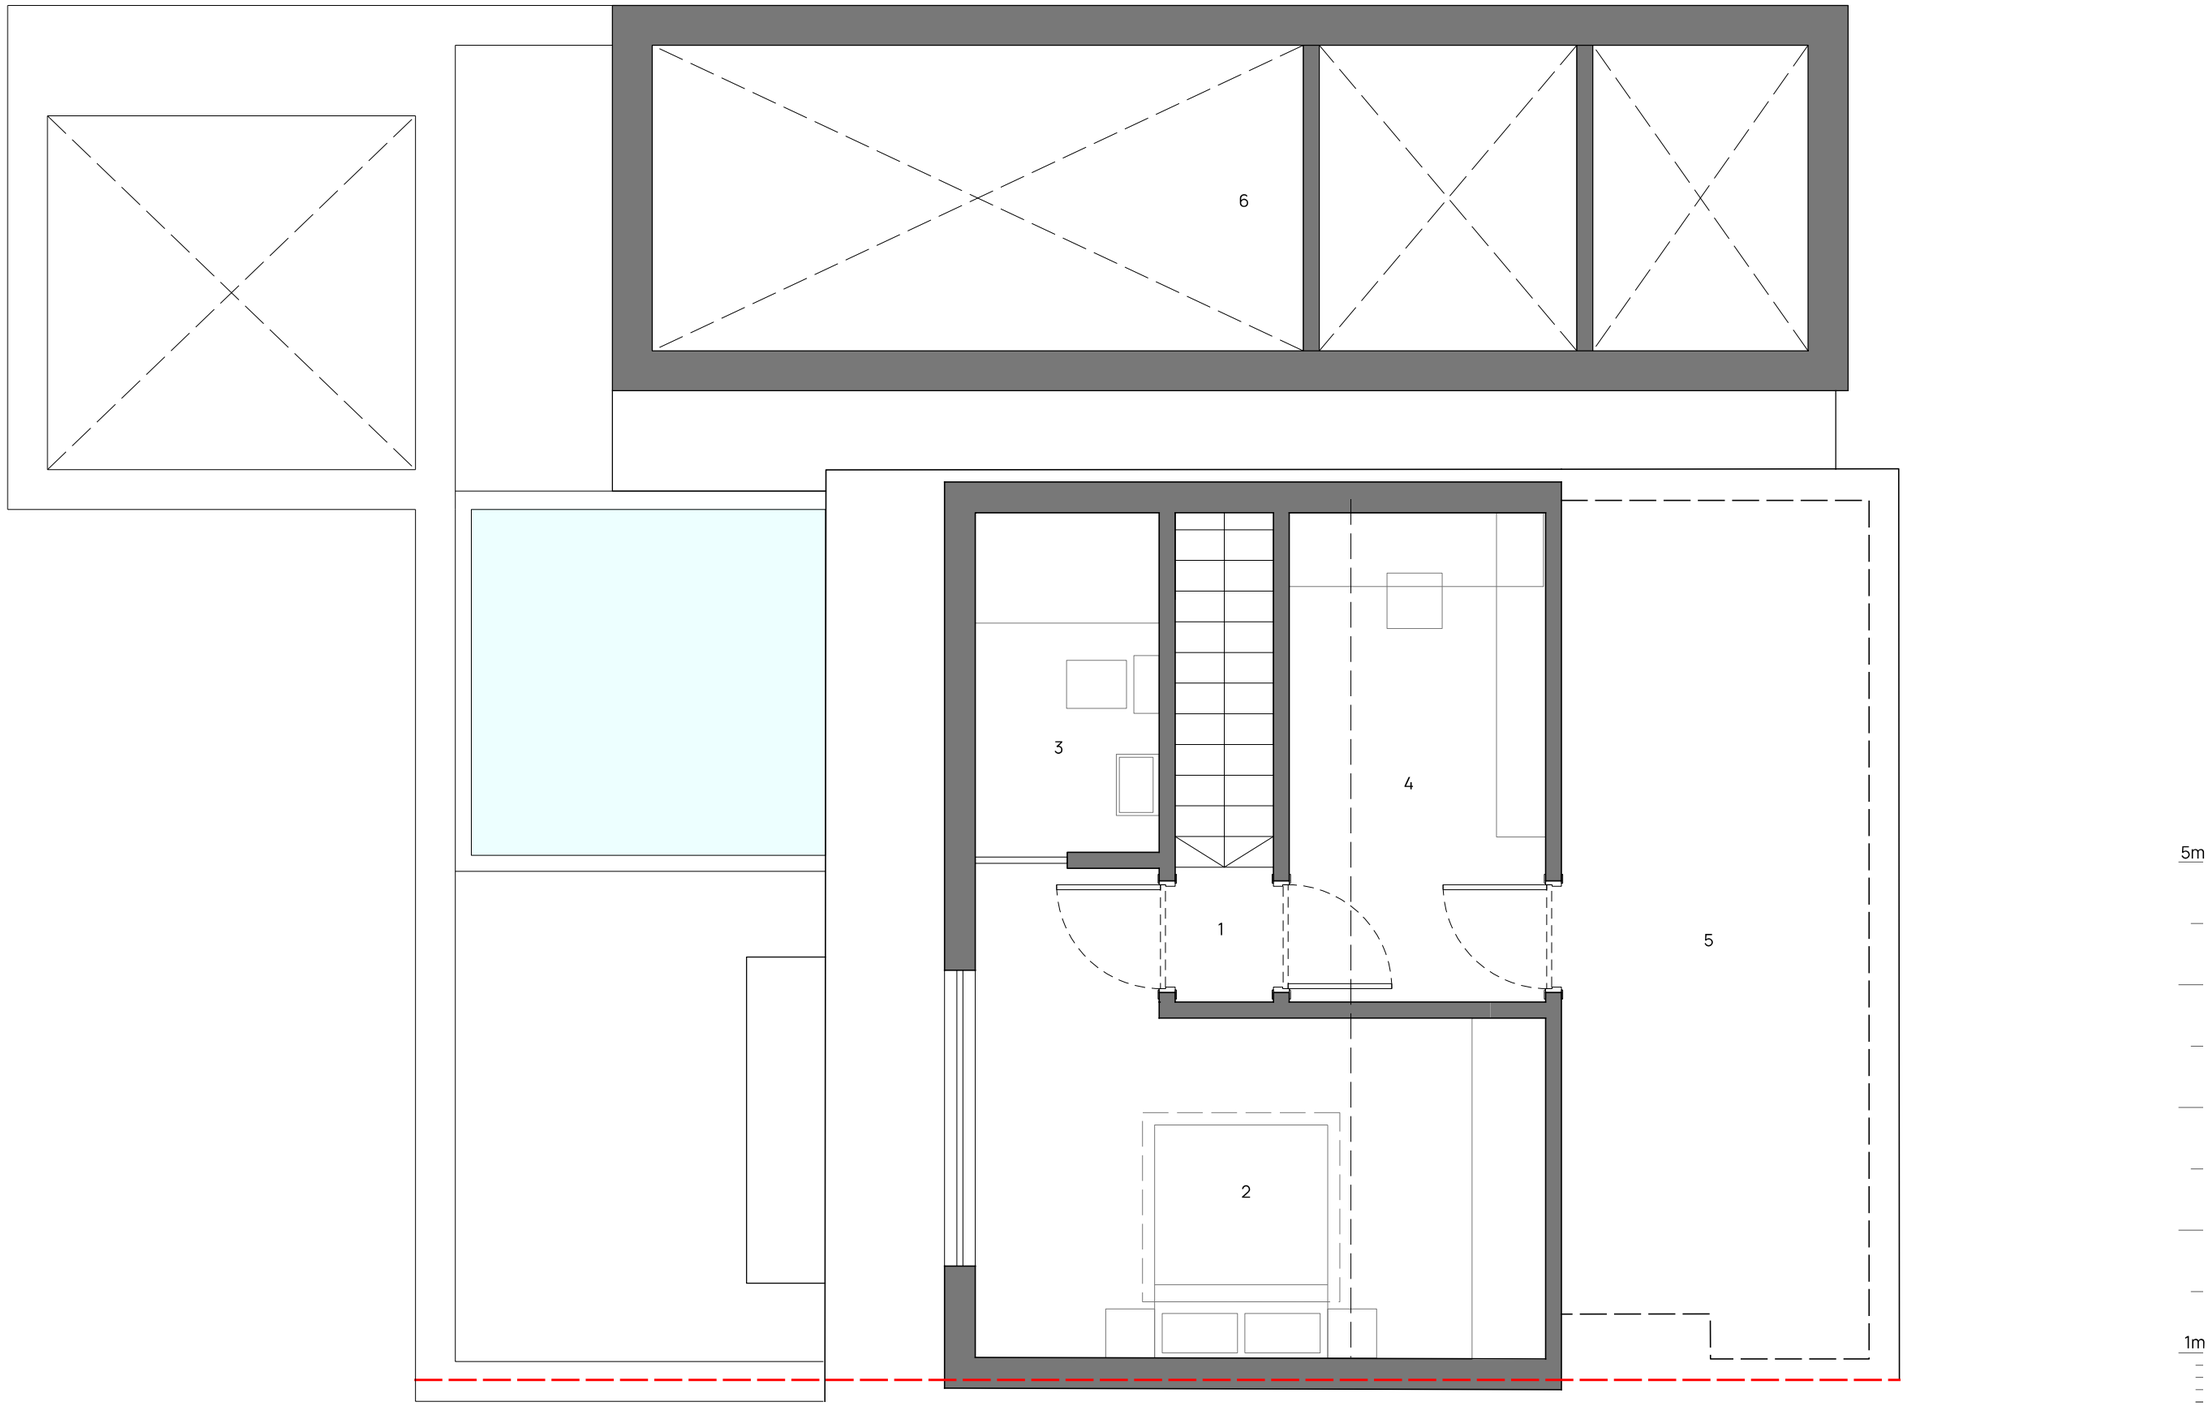


1. Landing.
2. Bedroom.
3. En-Suite.
4. Study/ games room.
5. Storage in roof space.
6. Vaulted ceilings to master suite.

rev	date	description
02	08-12-2023	Updated following planners comments
01	25-08-2023	Room types added following planner comment

Project: **ST BRANNOCKS ROAD, CHORLTON**

Title: SECOND FLOOR AS PROPOSED

Project No.: 23-02 | Drawing No.: L(-2)031 | Status: PLANNING

Scale: 1:50@A3 | Date: JULY 2023 | Rev: 02

ARCDARC.COM

ARCD ARCHITECTS & DESIGNERS