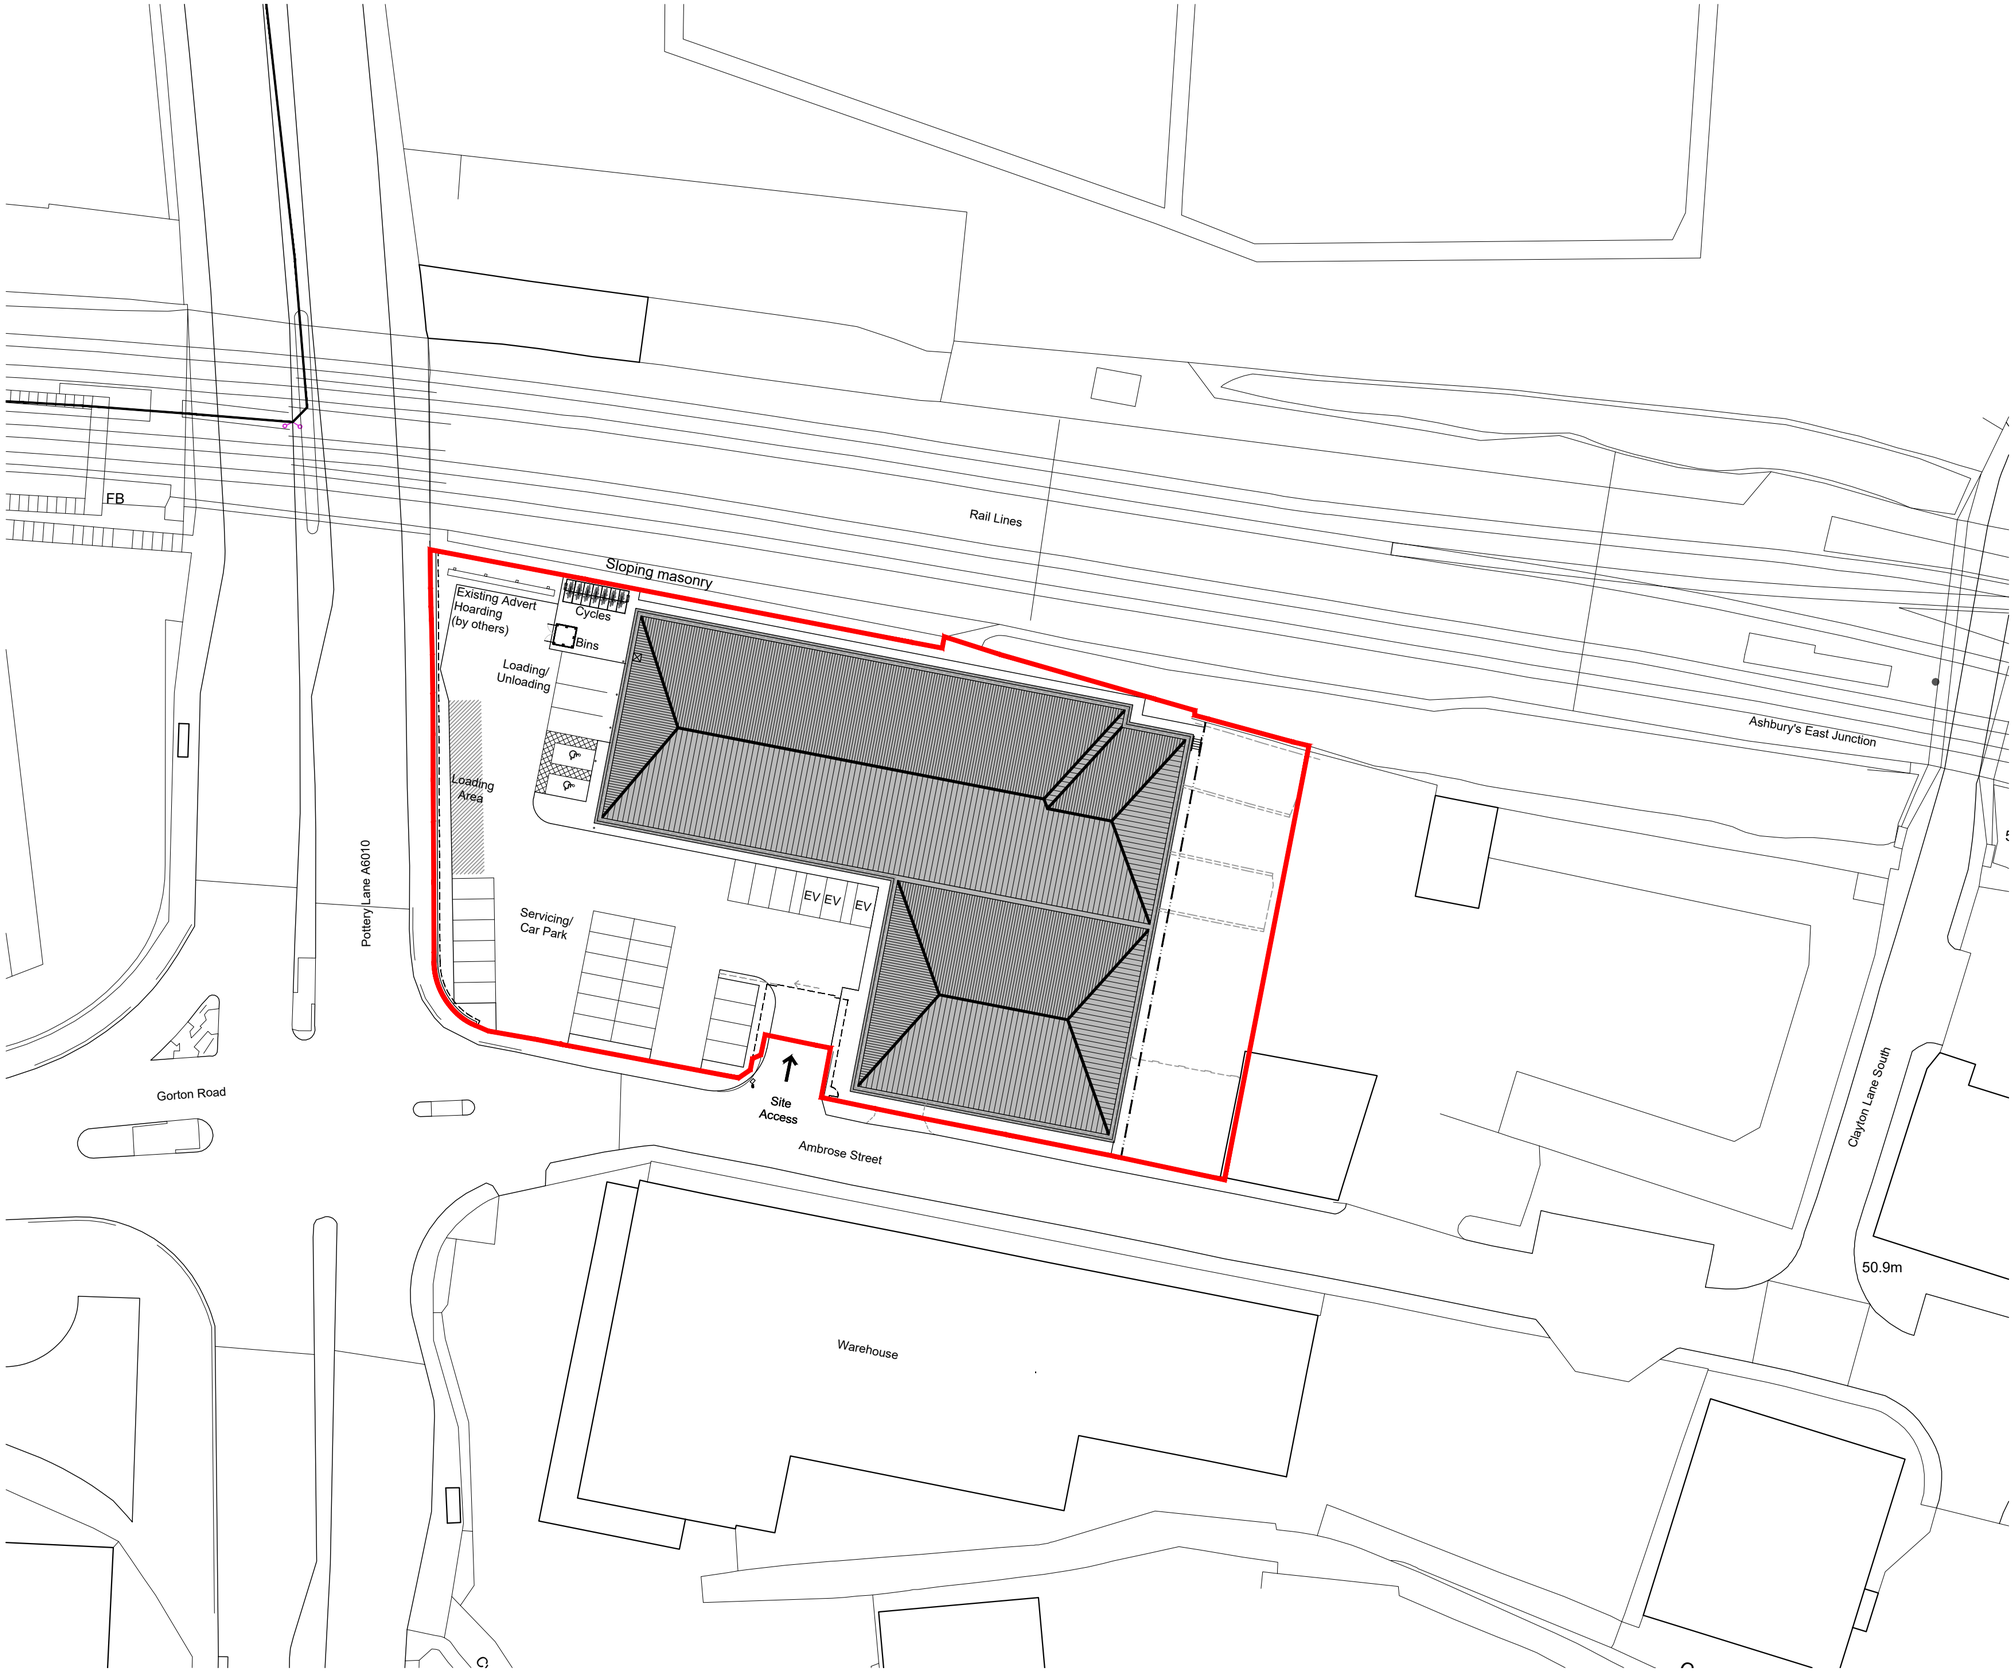

01 Proposed Master Plan
Scale 1:500 @ A2

N

SCHEDULE OF ACCOMMODATION:

SITE AREA 1.27 Acres
0.52 Hectares

LINE OF 2400MM HIGH PALADIN FENCING AND GATES

LINE OF 2400MM PALADIIN FENCE ON RETAINING WALL

Rev	Description	Date	By	Chk
E	UPDATED NORTH EAST CORNER	06.09.23	LT	GB
D	PATH BY EV SPACES, PAVEMENT FILLED	21.04.23	PS	GB
C	ROOF PROFILE UPDATED	02.11.22	DC	GB
B	BINSTORE ADDED	10.10.22	PS	GB
A	ROOF PLAN AMENDED	03.10.22	PS	GB

Status
Planning ■ Tender ☐
Construction ☐ As Built ☐

Purpose for Issue
PLANNING

Client
STORAGE WORLD

Contract
PROPOSED WORKS
STORAGE WORLD, AMBROSE STREET, MANCHESTER

Drawing
PROPOSED MASTER PLAN

bateandtaylor architects
www.bate-taylor.co.uk
macintosh house
4a cambridge street
manchester m1 5gg
tel: 0161 236 0999
fax: 0161 236 0404
mail@bate-taylor.co.uk

Drawing No. MH1314-06 Revision E
Scales 1:500 @ A2 Date SEPT' 22
Drawn PS Checked GB

0 5 10 15 20 25
Scale 1:500 in Metres

This drawing is the copyright of the Architect and may not be reproduced without licence.
DO NOT scale from this drawing.