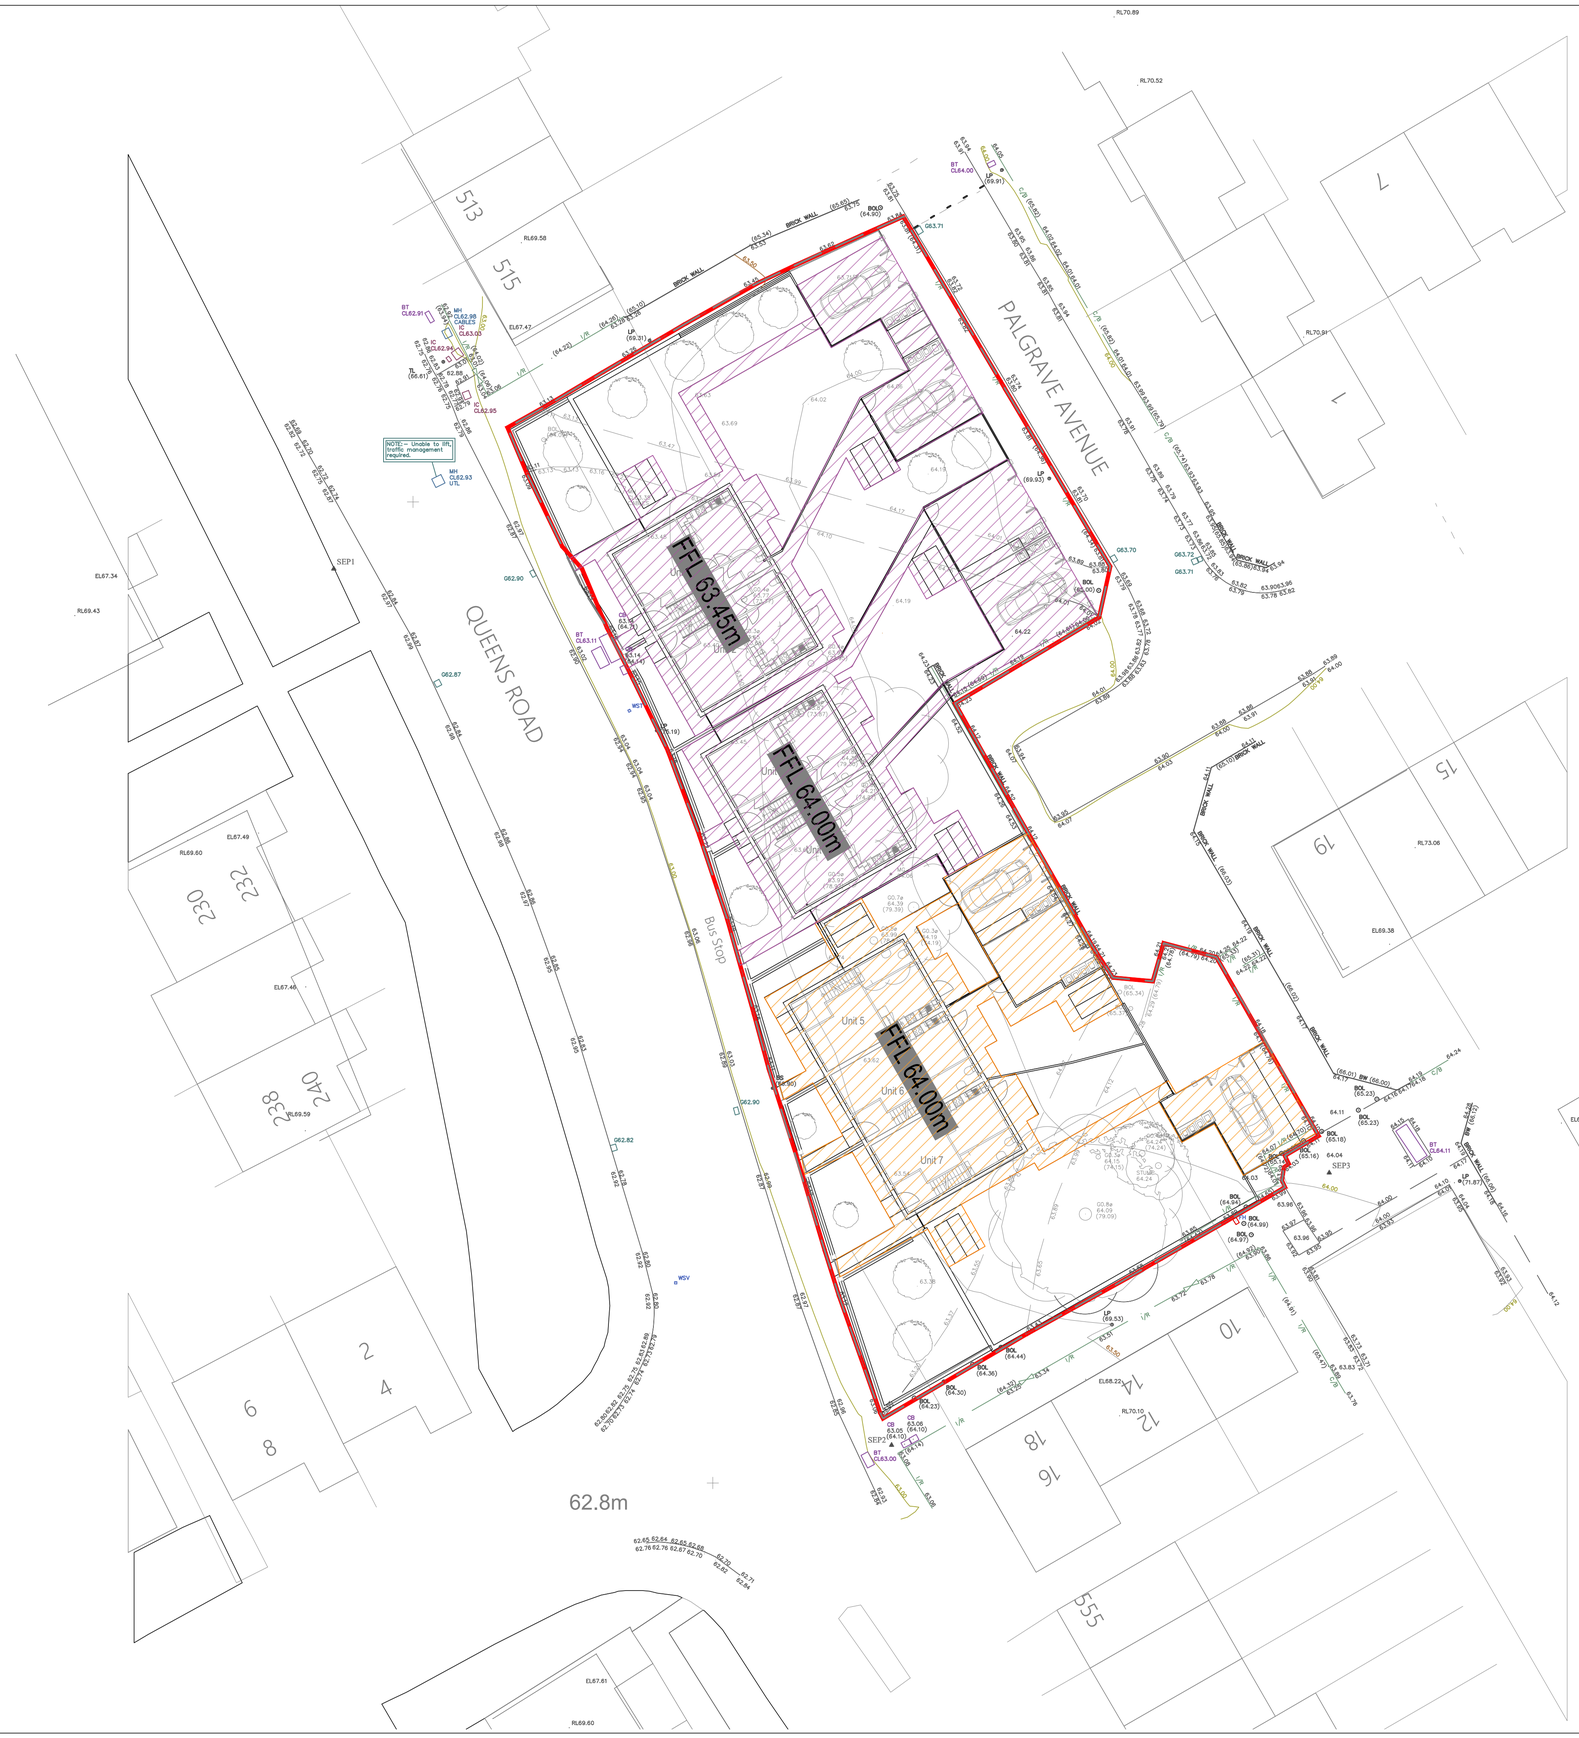


2.000		0.0
1.002		0.0
1.003		0.0
3.000		0.0
3.001		0.0
1.004		0.0
1.005		0.0
1.006		0.0
1.007		0.0
TOTAL		0.1040

REV	DATE	DESCRIPTION	BY	CHK	APP
P01	13.12.2023	PRELIMINARY ISSUE	JPR	JCM	JCM

DRAWING STATUS:

PRELIMINARY

CLIENT:

CASEY

ARCHITECT:

JOHN MCCALL ARCHITECTS

PROJECT:

PALGRAVE AVENUE P500
MANCHESTER

TITLE:

S.W CATCHMENT PLAN

STATUS:	PROJECT No.	PROJECT	ORIGINATOR	VOL/SYS	LEVEL	TYPE	ROLE	DRAWING No.	REV:
S2	223-150	PAL - AJP - ZZ - 00 - DR - **C - 1040**							**P01**

SCALE @ A1:	DESIGNED:	DRAWN:	CHECKED:	APPROVED:	DATE:
1:200	JPR	JPR	JCM	JLS	13.11.2023

AJP consulting engineers
est. 1976
0151 227 1462 info@ajpltd.co.uk 01 Dale Street, Liverpool, L2 2ET