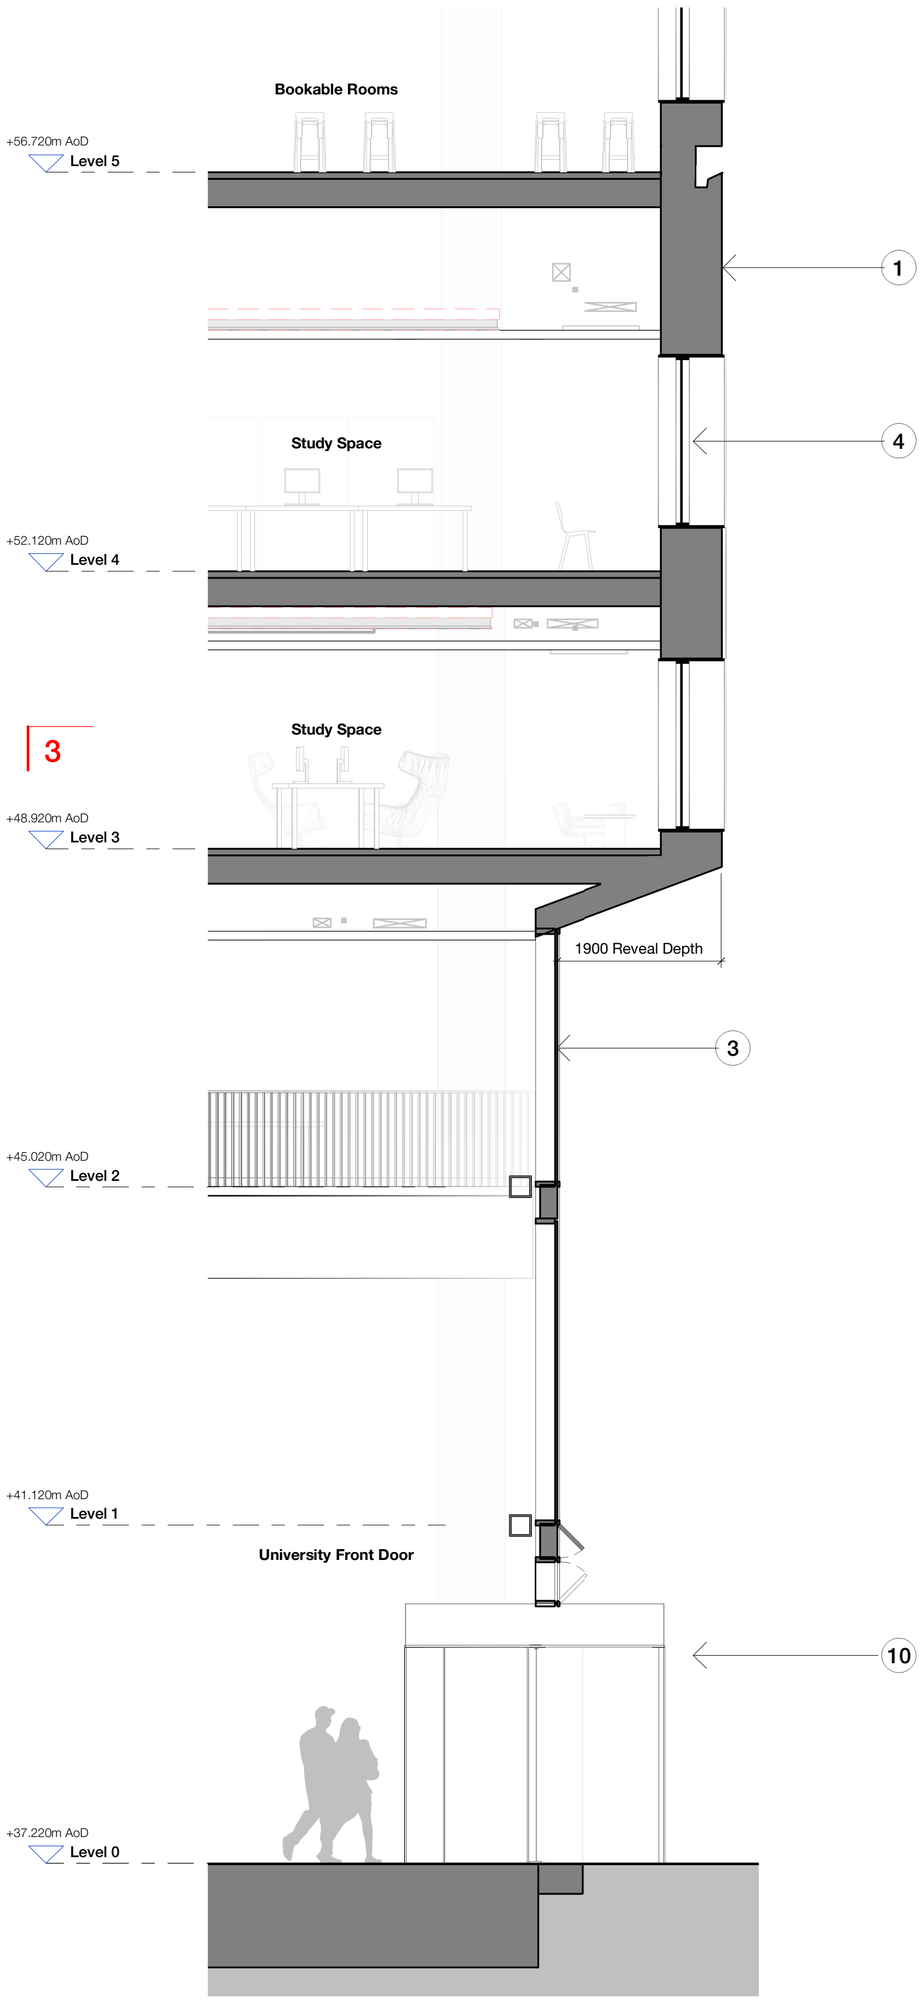

1 Bay Study 01 - Tail Section
1 : 50

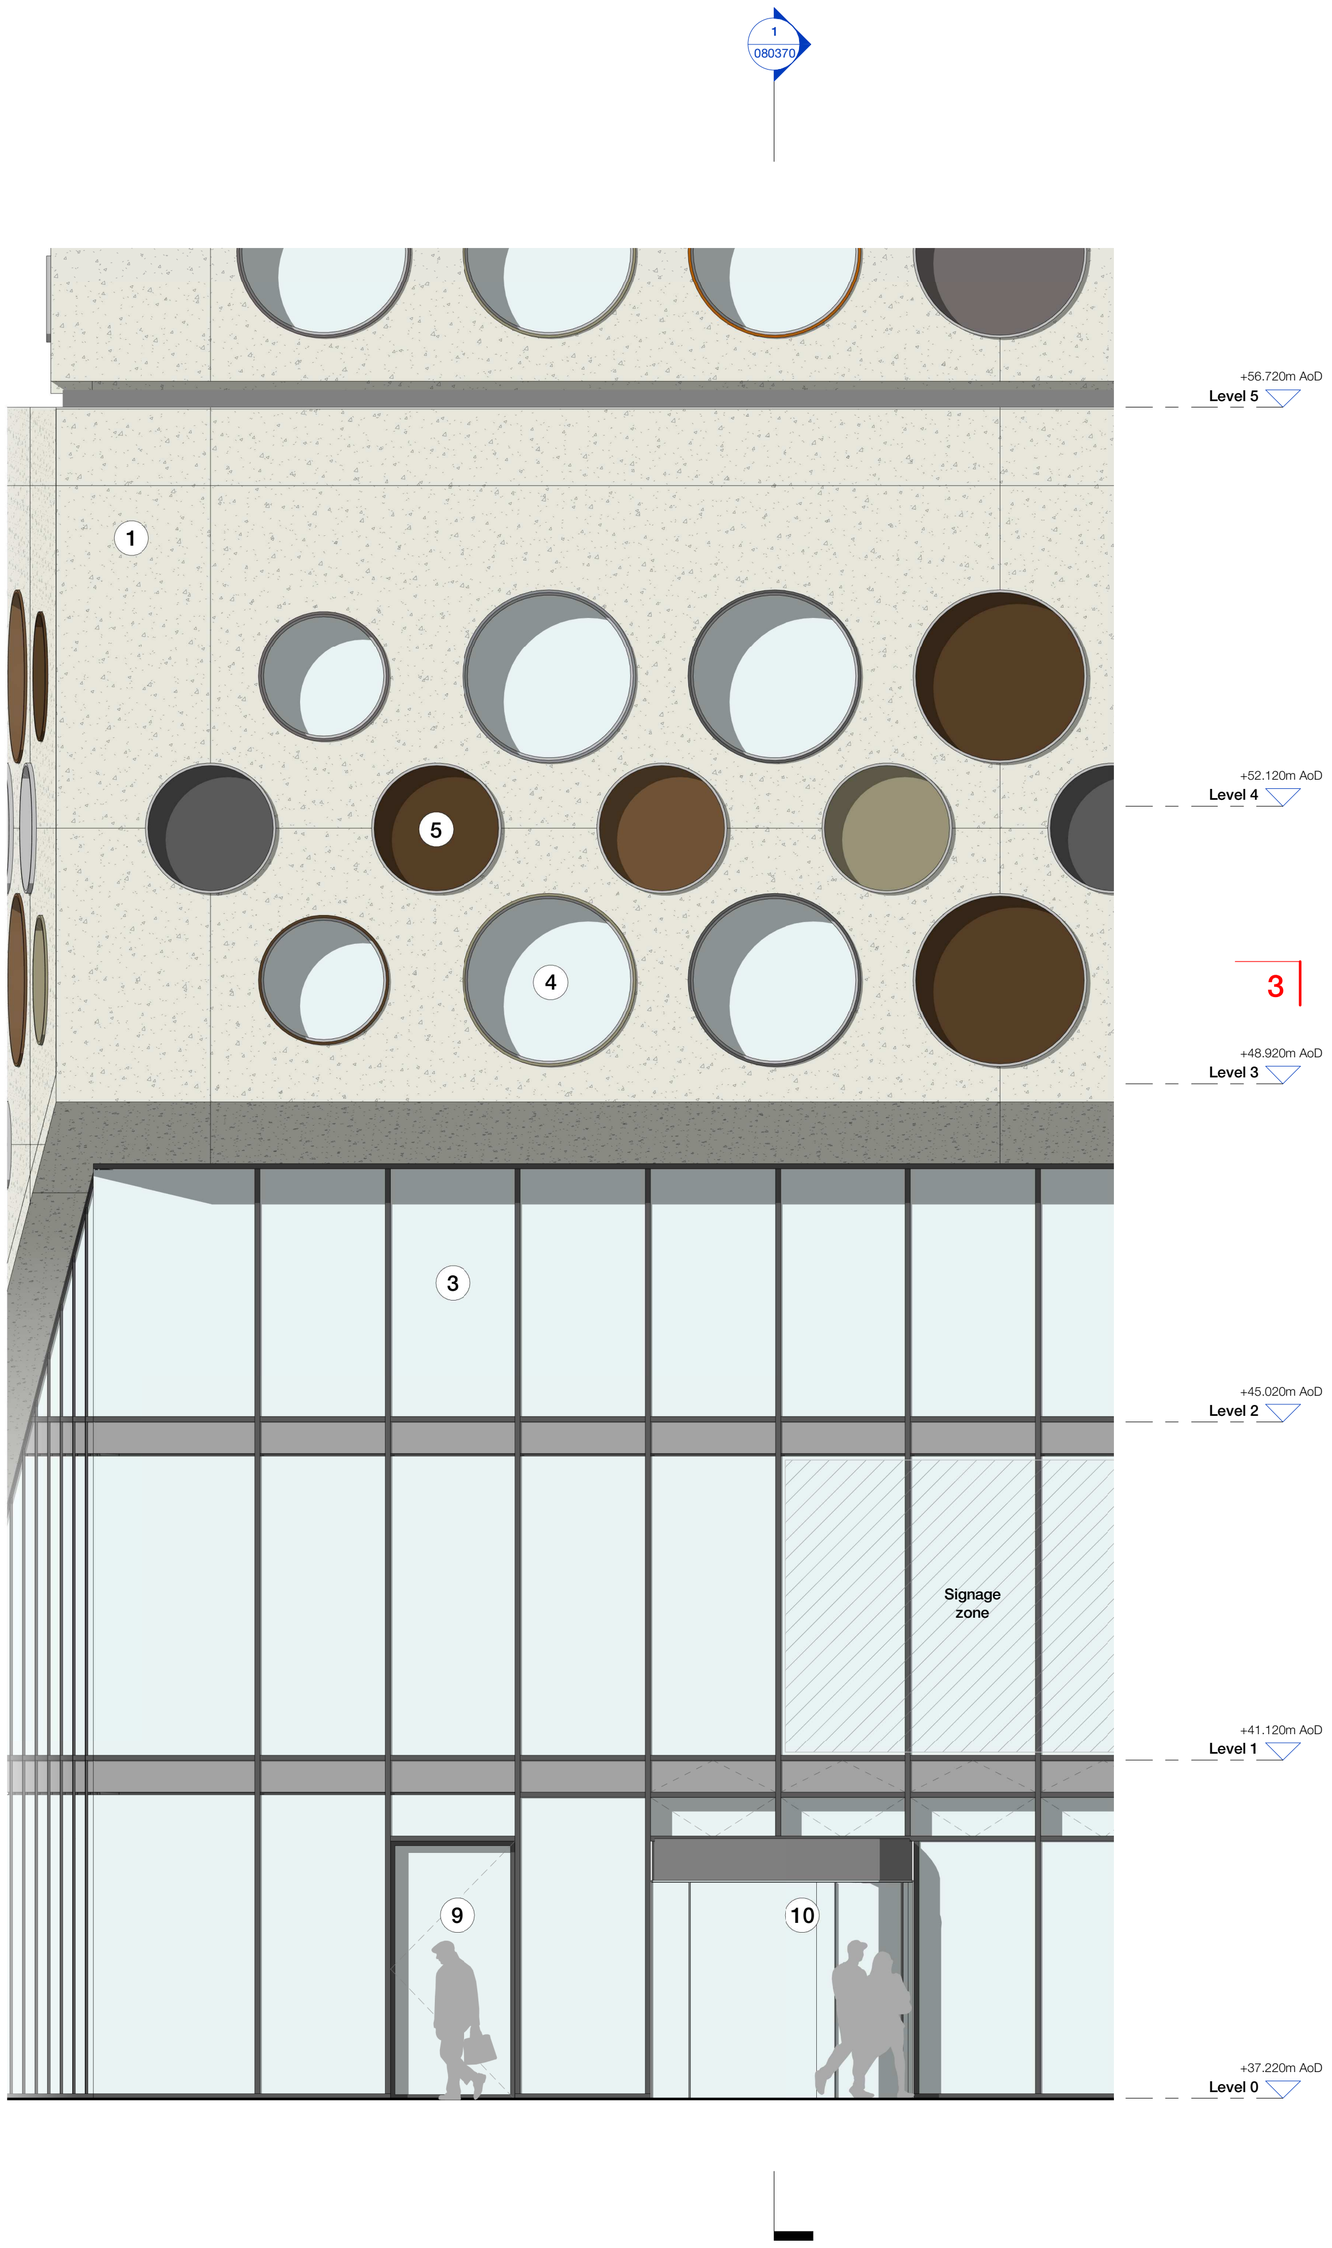

2 Bay Study 01 - Tail Elevation
1 : 50

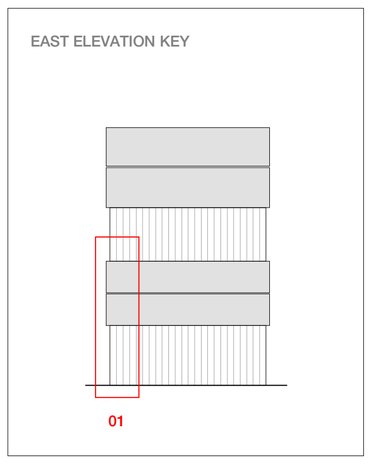

MATERIAL KEY:

1. Precast concrete cladding. Colour: TBC. Finish / Texture: TBC
2. Metal louvres. Colour: TBC. Finish: TBC
3. Anodised metal framed glazing system with ceramic frit, including glazed spandrel panels. Frame colour: TBC. Frit Pattern: TBC
4. Anodised metal framed circular windows. Frame colour: TBC
5. Anodised metal circular indents. Colour: TBC
6. Perforated metal panel. Colour: TBC. Profile: TBC Finish: TBC
7. Metal panel rainscreen. Colour: TBC. Profile: TBC
8. Metal railing. Colour: TBC. Finish: TBC
9. Anodised metal framed glazed door. Colour: TBC
10. Anodised metal framed revolving door. Colour TBC
11. Metal canopy frame with PV array fixed to top. Colour: TBC. Finish: TBC
12. Metal single / double door. Colour: TBC. Finish: TBC
13. Glazed railing with metal toprail. Colour: TBC. Finish: TBC
14. Anodised metal cill and flashings. Colour: TBC
15. Flat roof. Colour: TBC
16. Metal roof. Colour: TBC
17. Back illuminated building signage surface mounted. Colour: TBC. Finish: TBC
18. Glazed rooflight
19. Metal double door louvred. Colour: TBC. Finish: TBC
20. Section door. Colour: TBC. Finish: TBC

3 Bay Study 01 - Level 03 Plan
1 : 50

Rev	Description	Date
P01	Planning Issue - For Review	20.10.23
P02	Planning Submission	27.10.23

Copyright Hawkins\Brown Architects
No implied licence exists. This drawing should not be used to calculate areas for the purposes of valuation. Do not scale this drawing. All dimensions to be checked on the site by the contractor and such dimensions to be their responsibility. All work must comply with relevant British Standards and Building Regulations requirements. Drawing errors and omissions to be reported to the architect. To be read in conjunction with Architect's specification and other consultant information.

Scale @ A1: 1 : 50	Date: 20.10.23	Job Number: 220159	Project: The Library Transformation Project, All Saints Campus, Manchester, M15 6BH
Drawn By: PS	Checked By: PD	Status: S2	
Drawing No.: 1044B-HBA-ZZ-ZZ-DR-A-080370	Rev: P02	Purpose of Issue: For Planning	Drawing: Bay Study 01

26-28 Hilton Street
Manchester M1 2EH
mail@hawkinsbrown.com
hawkinsbrown.com
Hawkins\Brown
schmidt/hammer/lassen/
architects/