




PROPOSED PLANS

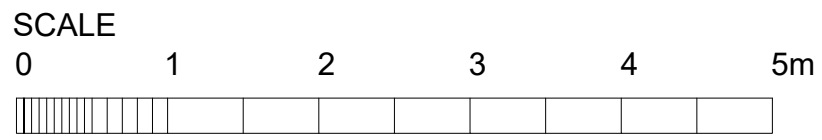

GROUND FLOOR PLAN

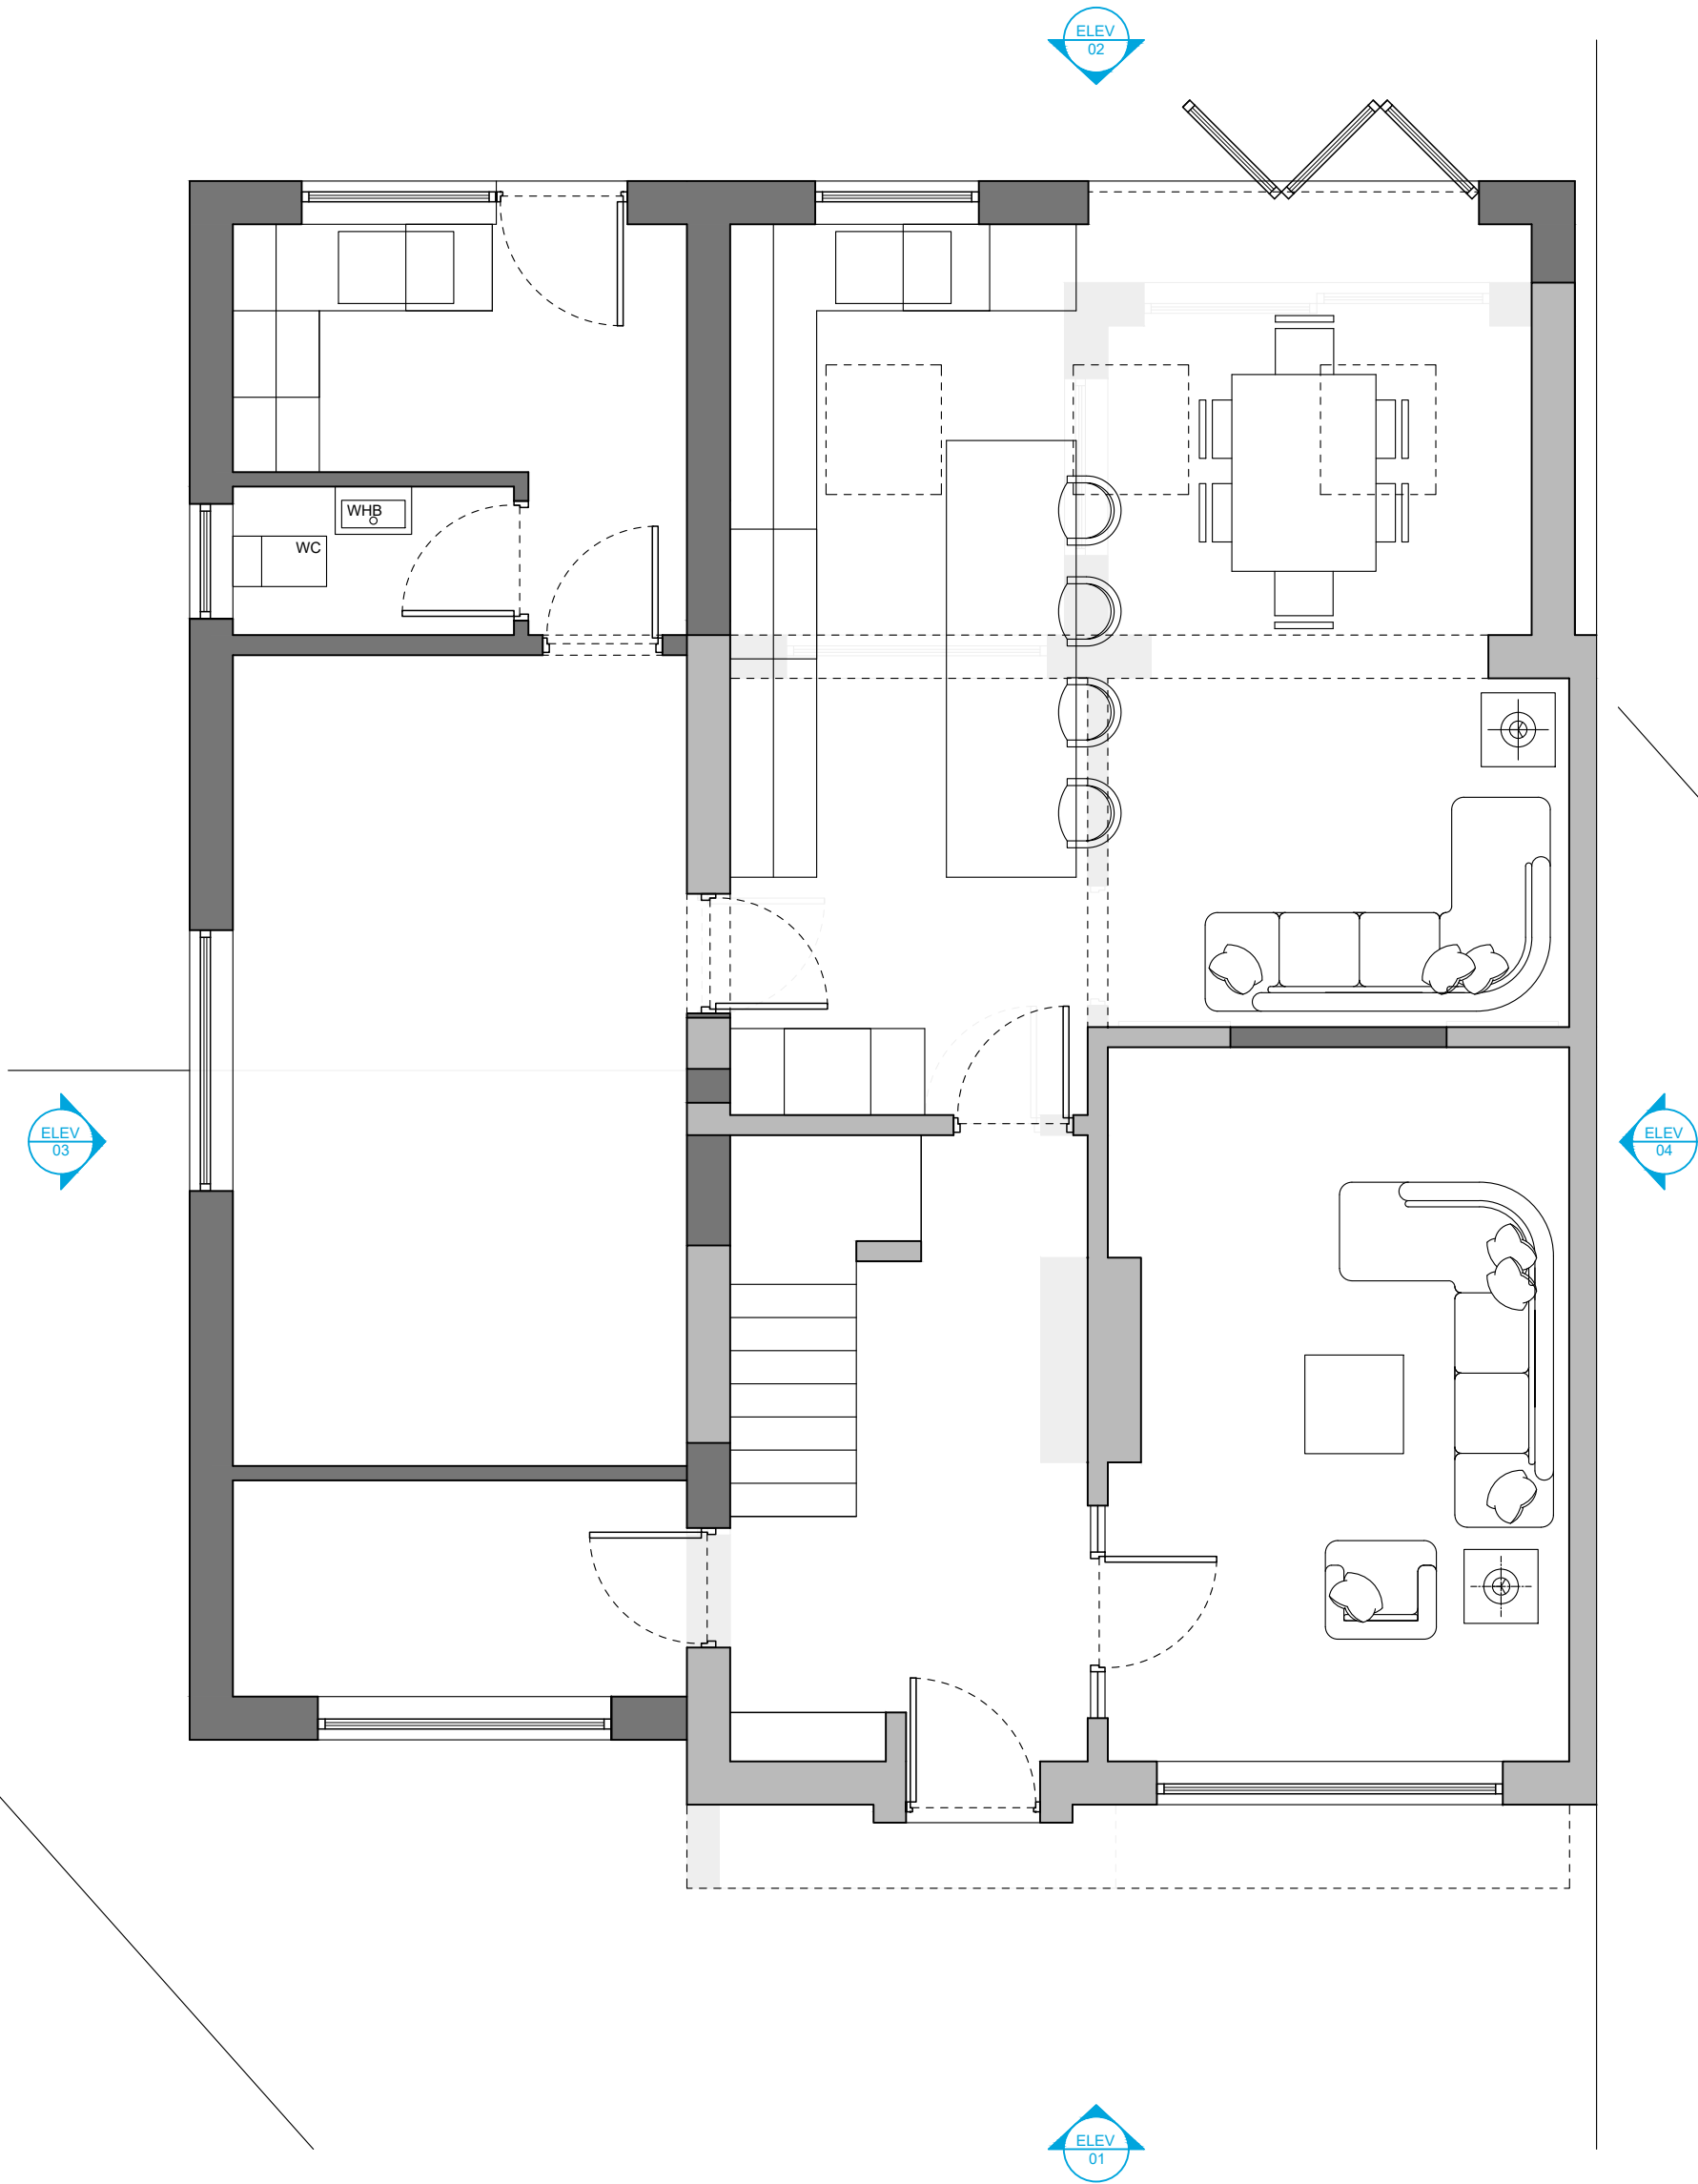

FIRST FLOOR PLAN

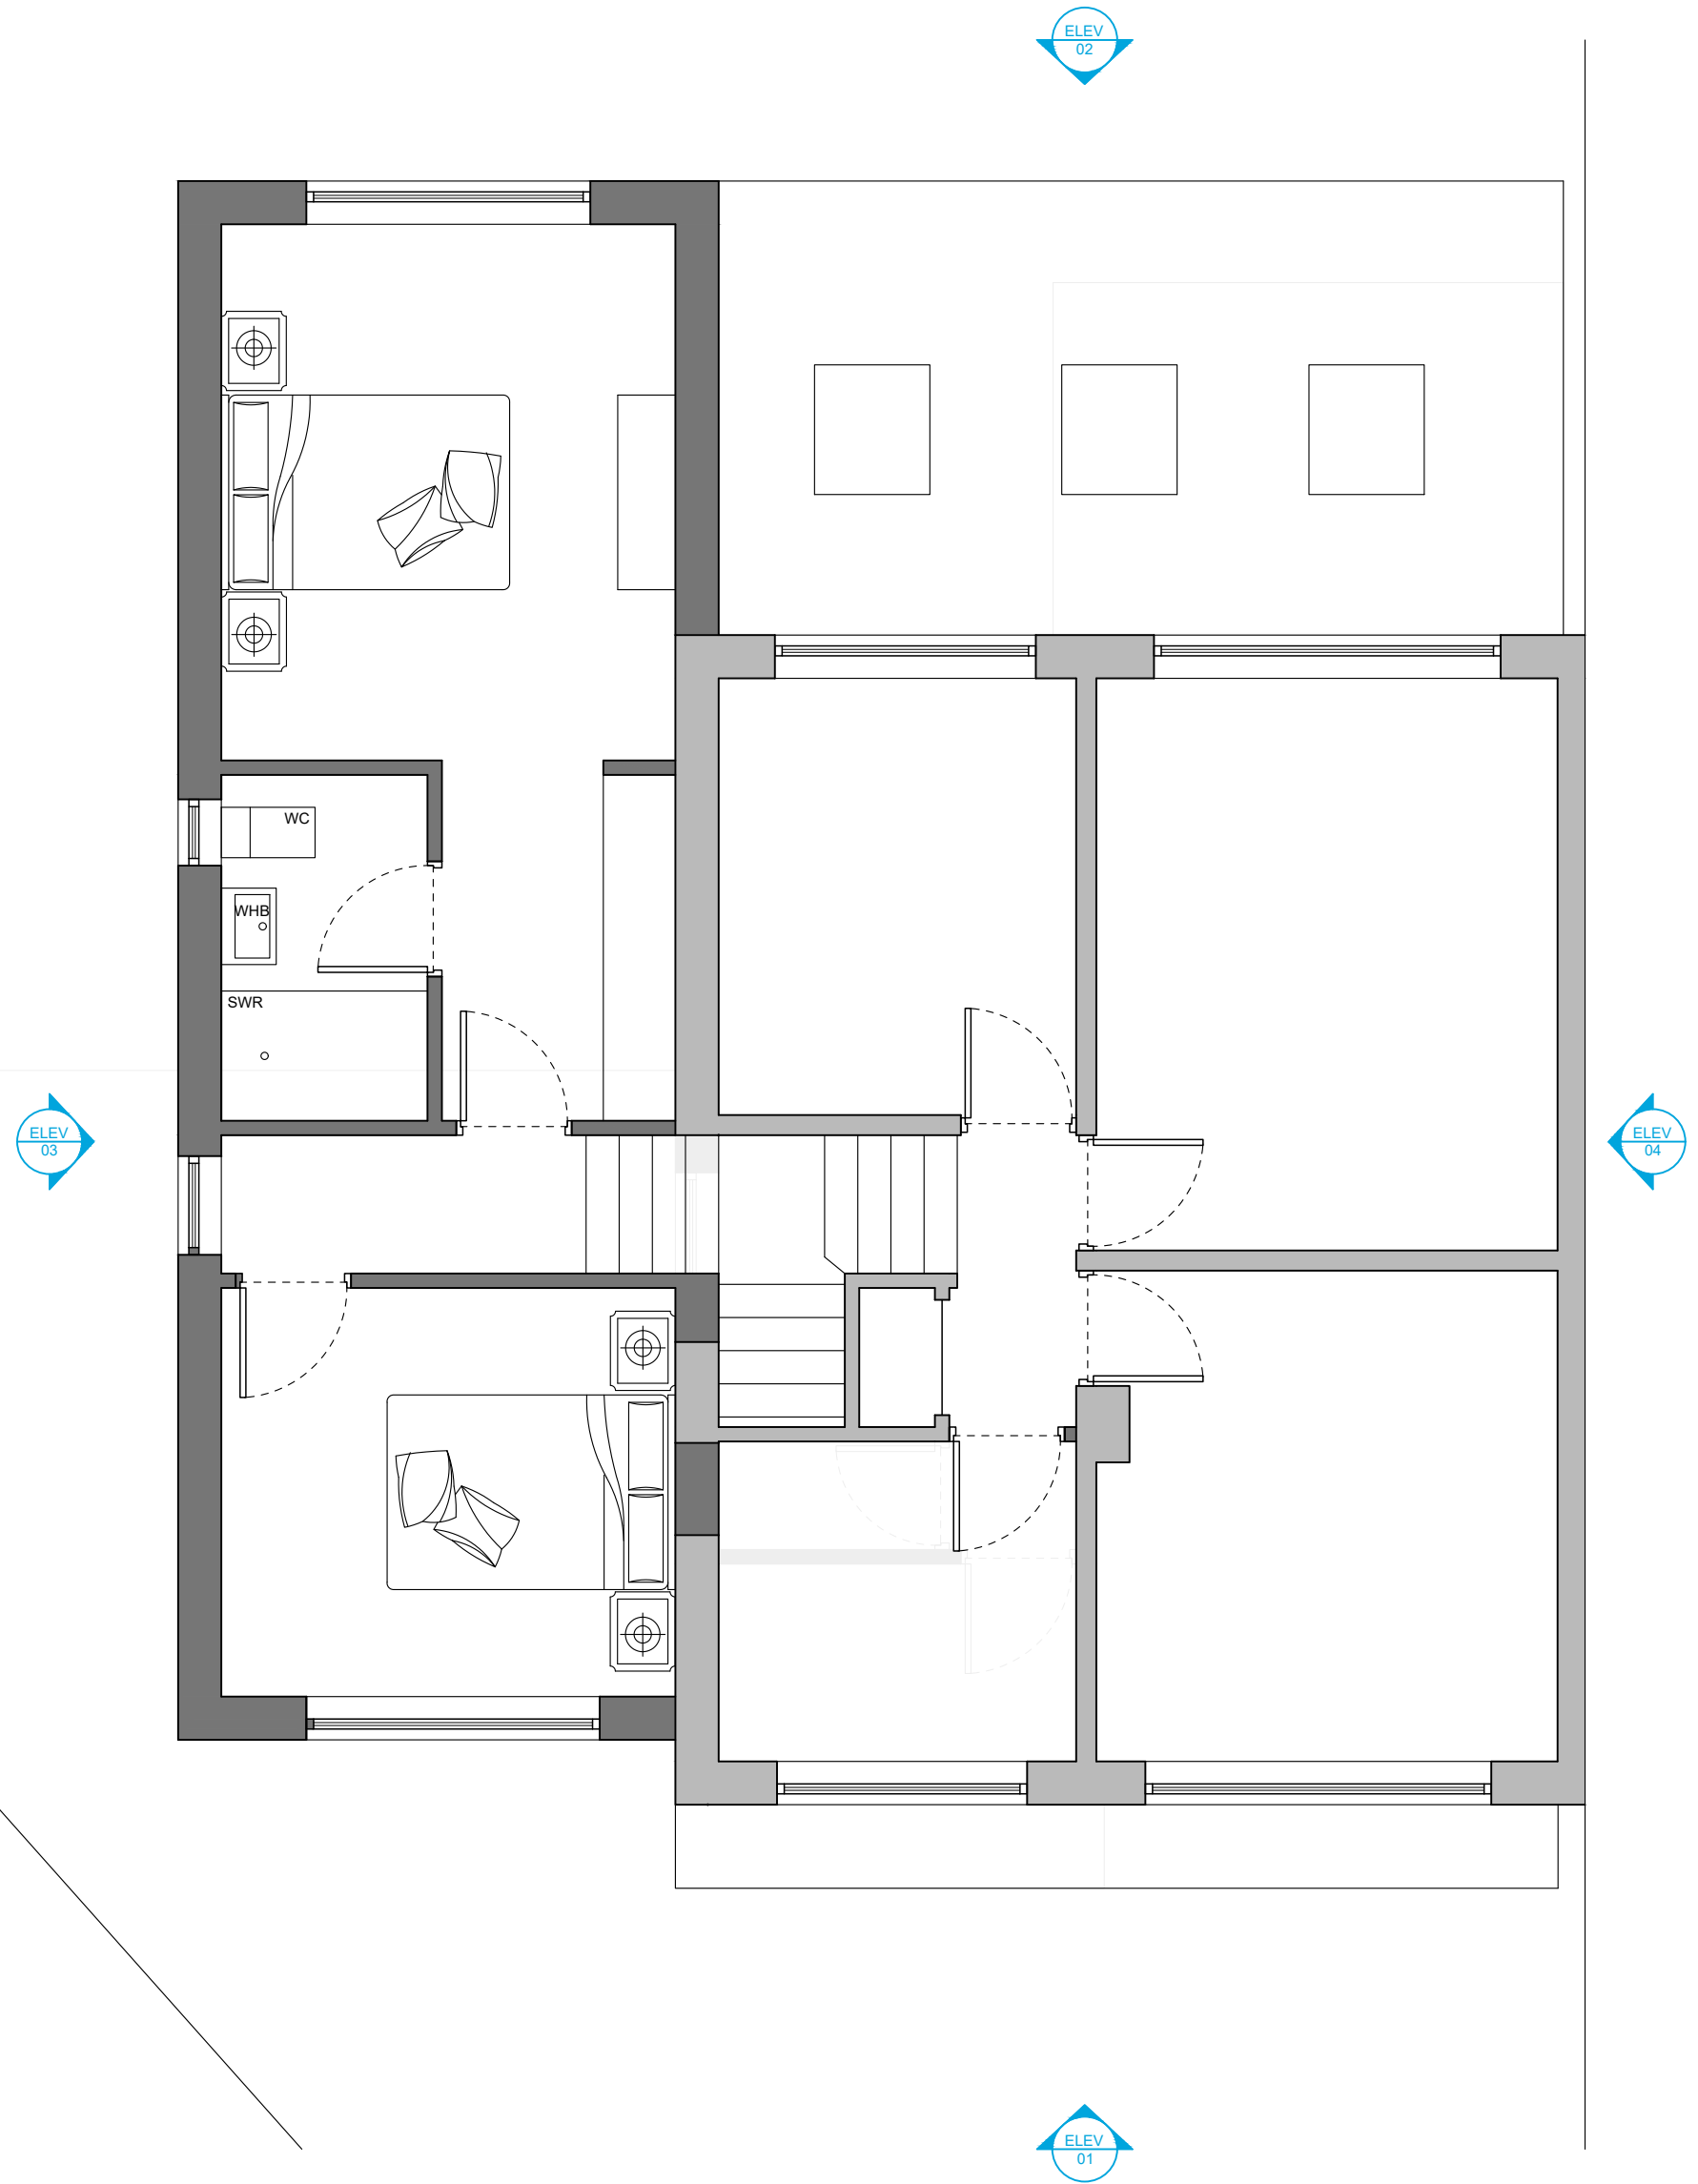

Rev	Date	In1	Description
B	20.10.23	DB	PLANNING UPDATES
C	05.12.23	DB	MINOR DESIGN UPDATES

PROJECT			
No57 SANDACRE ROAD, BAGULEY, MANCHESTER			
TITLE			
PROPOSED PLANS			
DRAWING STATUS			
☐ FEASIBILITY	☒ PLANNING	☐ CONTRACT	
☐ TENDER	☐ BUILDING CONTROL	☐ AS BUILT	
SCALE	CONTRACT	DRWG No.	REV
1:50 @ A1		(10).001	C