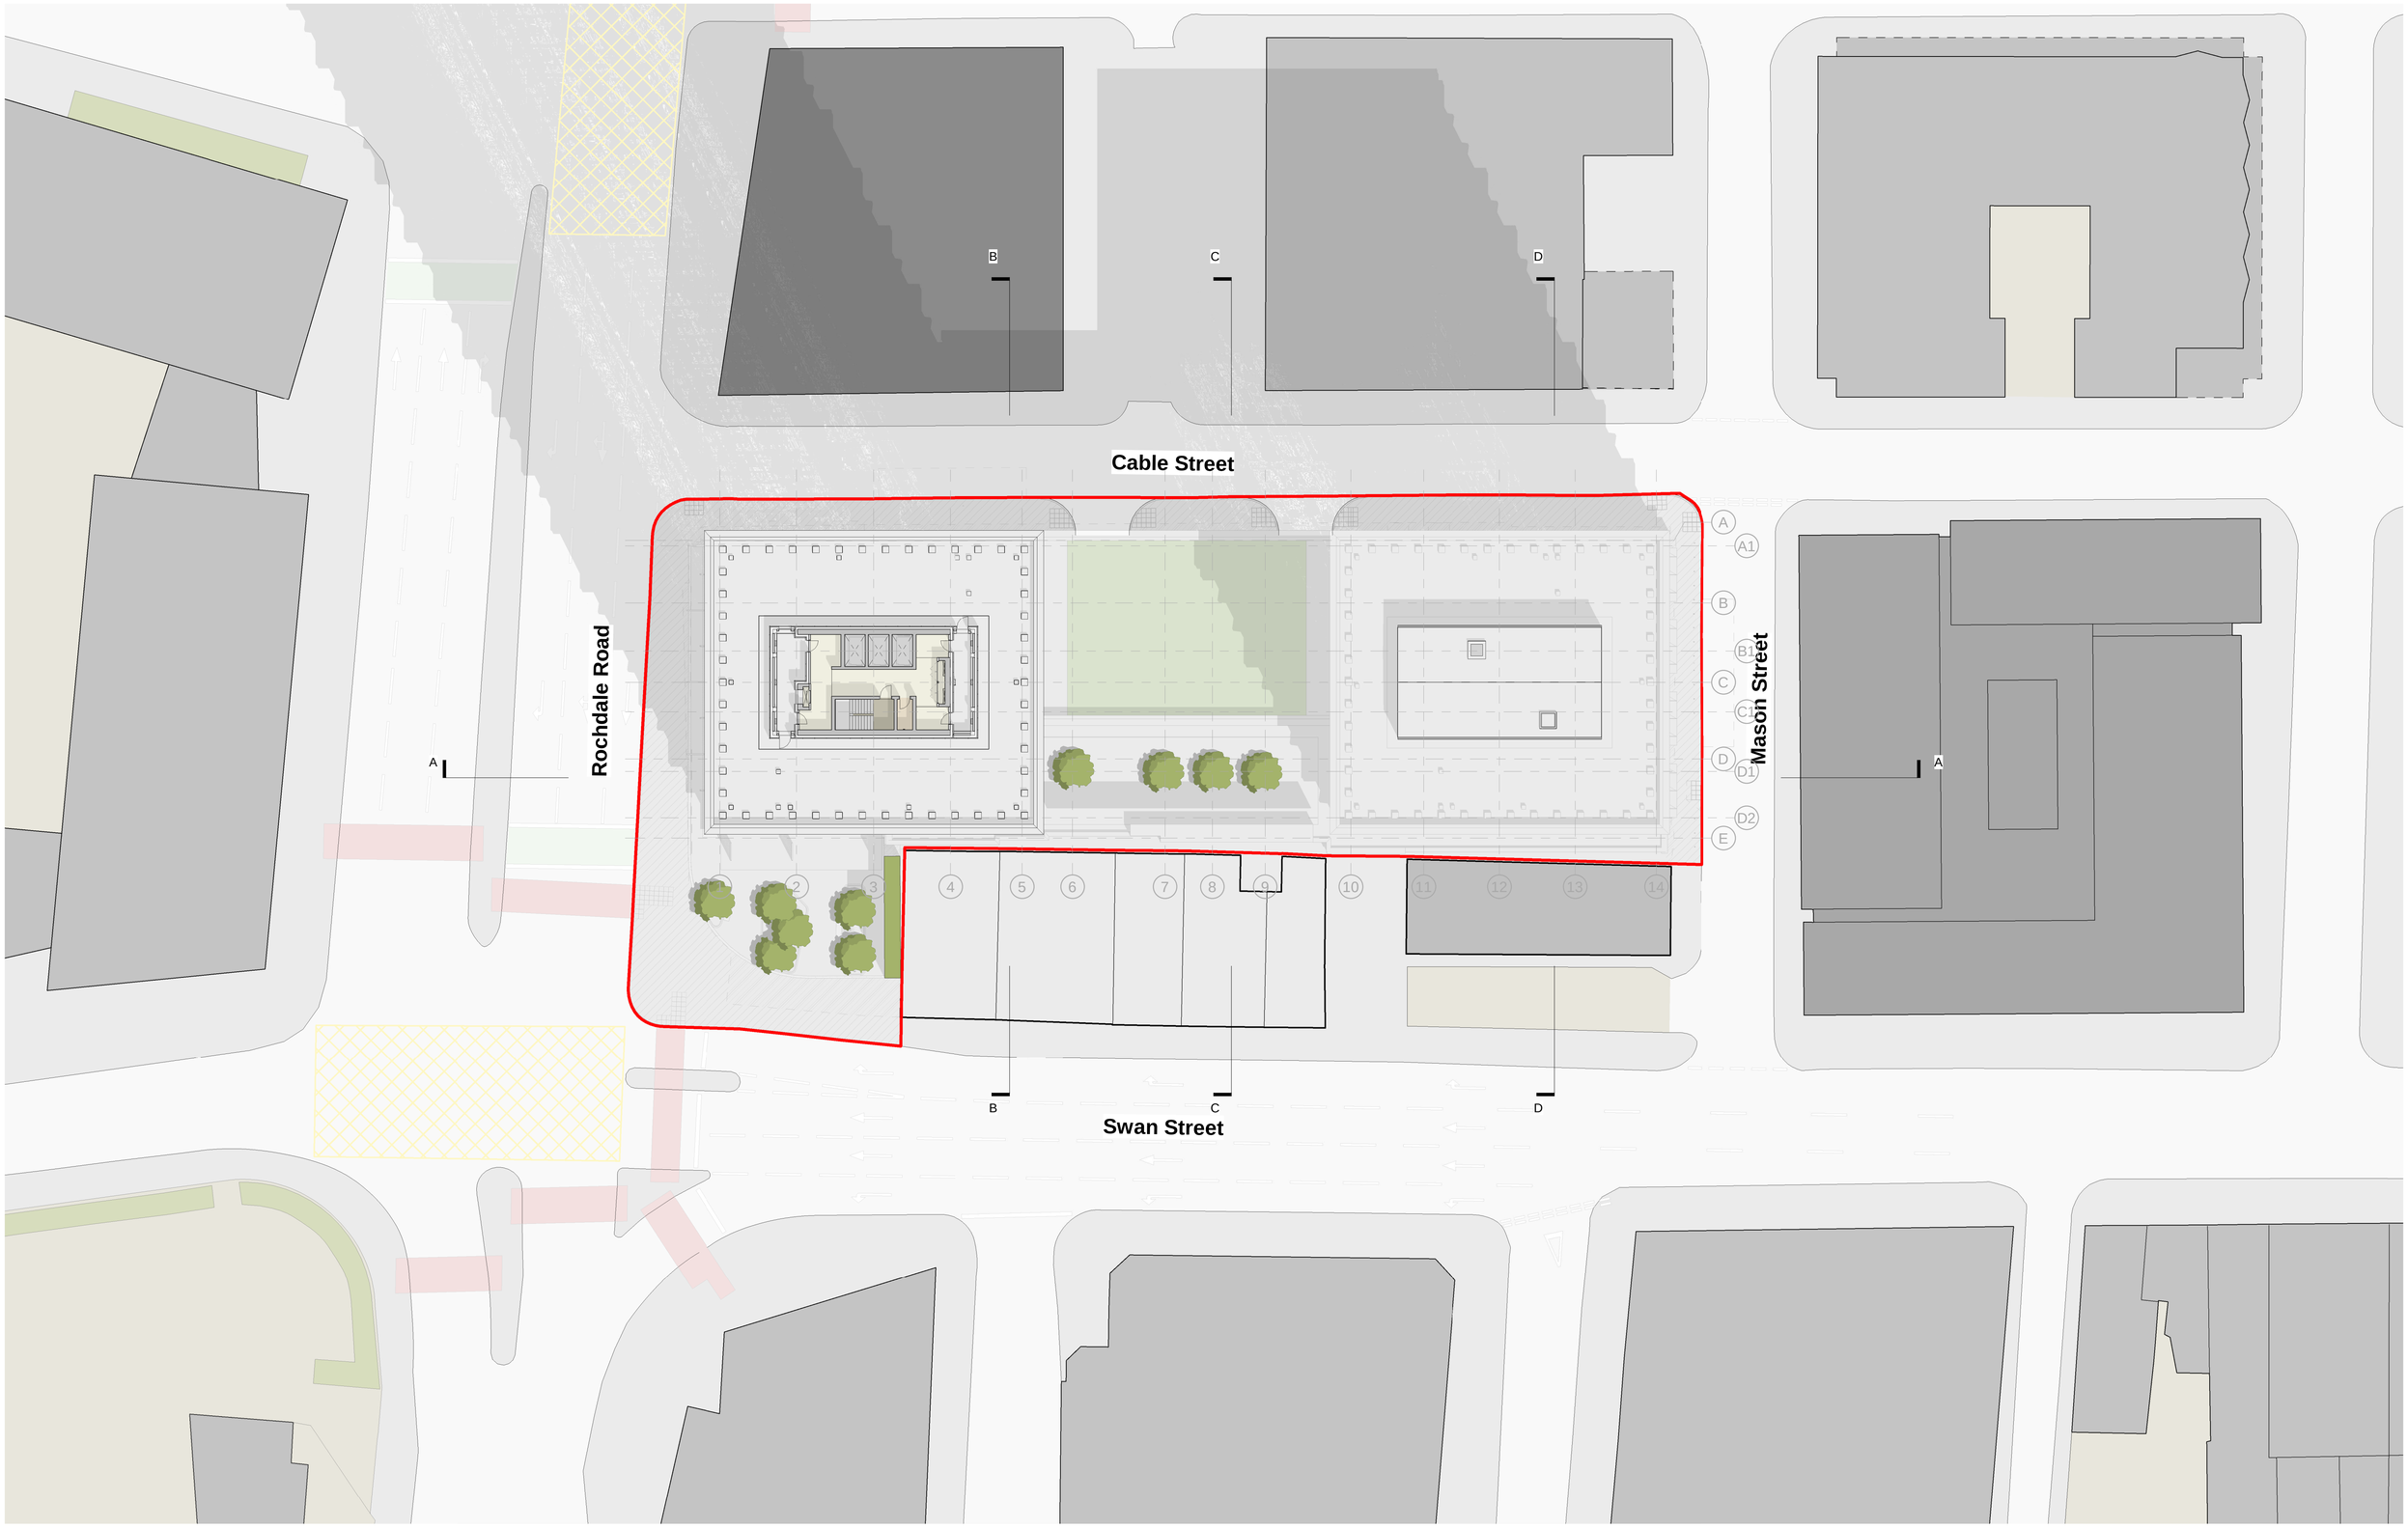


This drawing is copyright
Do not scale off dimensions.

All dimensions to be checked on site by contractor.

Contractor to report any dimensional discrepancies, errors or omissions prior to commencing on site.

Scale Bar 1:250 @ A1

0.5 1 2 5 10m

NORTH

Rev	Date	Description
00	2018-07-06	Issued for planning
01	2022-08-22	Non-material amendment
02	2023-06-19	Minor material amendment

Project Title
Swan House
2 Rochdale Road
Manchester

Status
Planning Issue

Drawing Title
General Arrangement Plan
Roof Level

Project No	Scale	Date
10133	*1:500 @ A3* 1 : 250@ A1	Jun 2018

SHP Drawing Code: 32073-Z1-RF-PL-A-B5D8-G200-0001

Revision: 02

simpsonhaugh

Manchester
+44 (0)161 835 2345

London
+44 (0)20 7549 4000

© SimpsonHaugh and Partners 2021