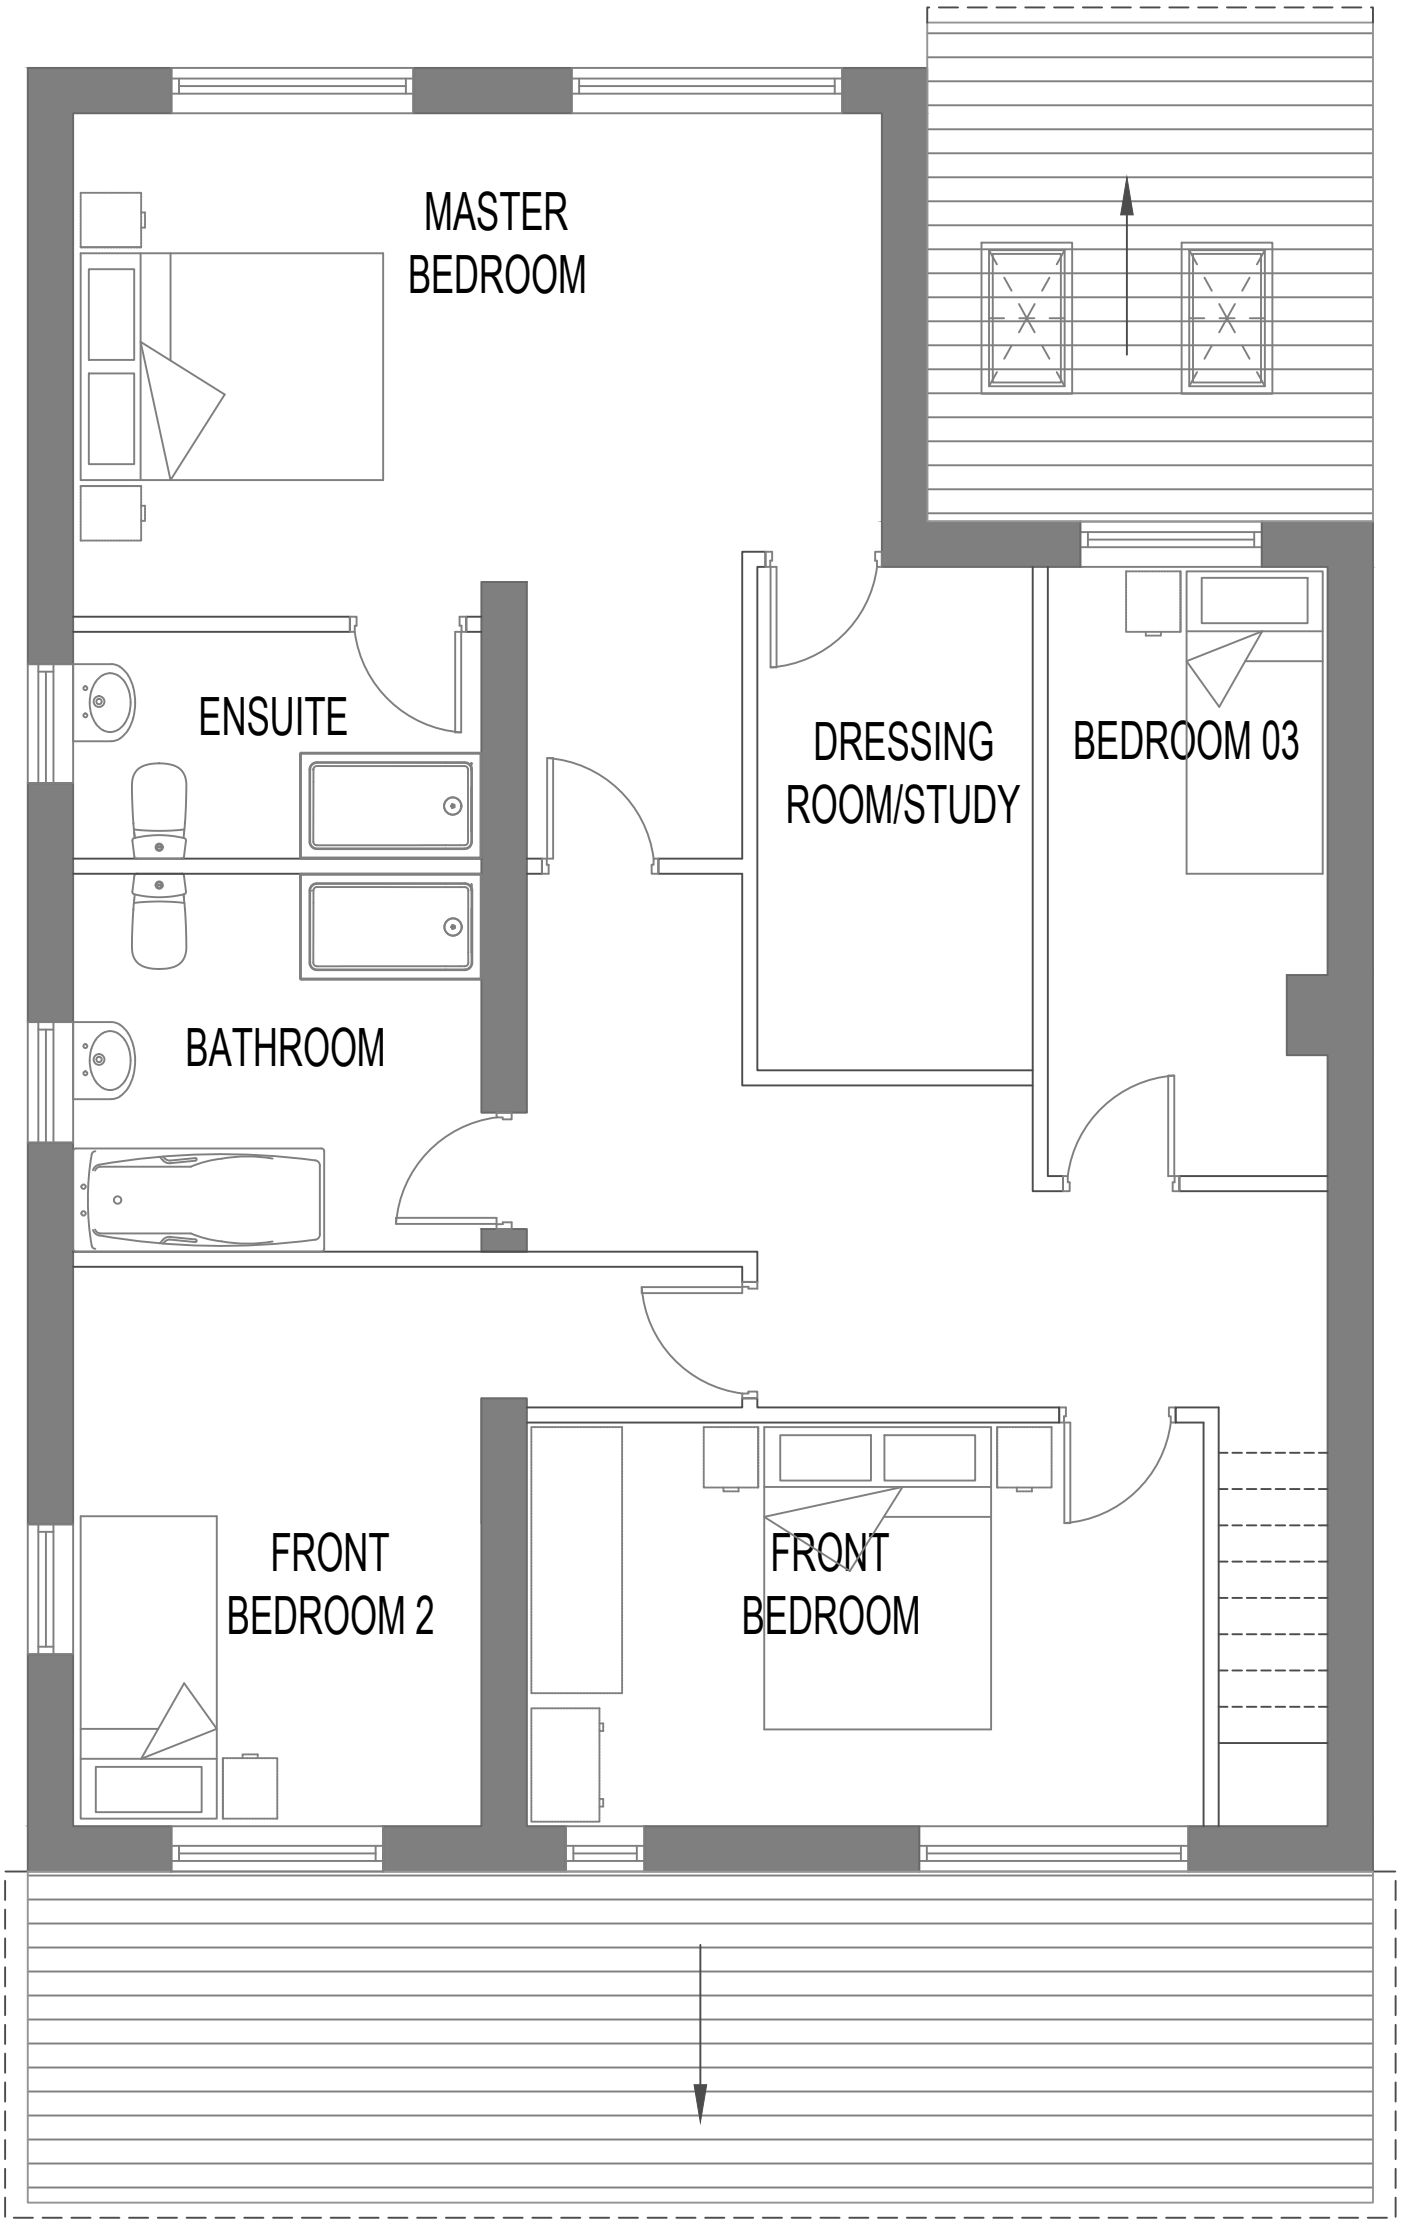

PROPOSED FIRST FLOOR PLAN

EXTENSION

EXISTING PROPERTY

110/07 Proposed First Floor Plan

143 Alexandra Road South
Chorlton

PLANNING ISSUE

SCALE - 1:50@A3