


Plan Roof Extent -
subject to review with generator supplier and engineer.

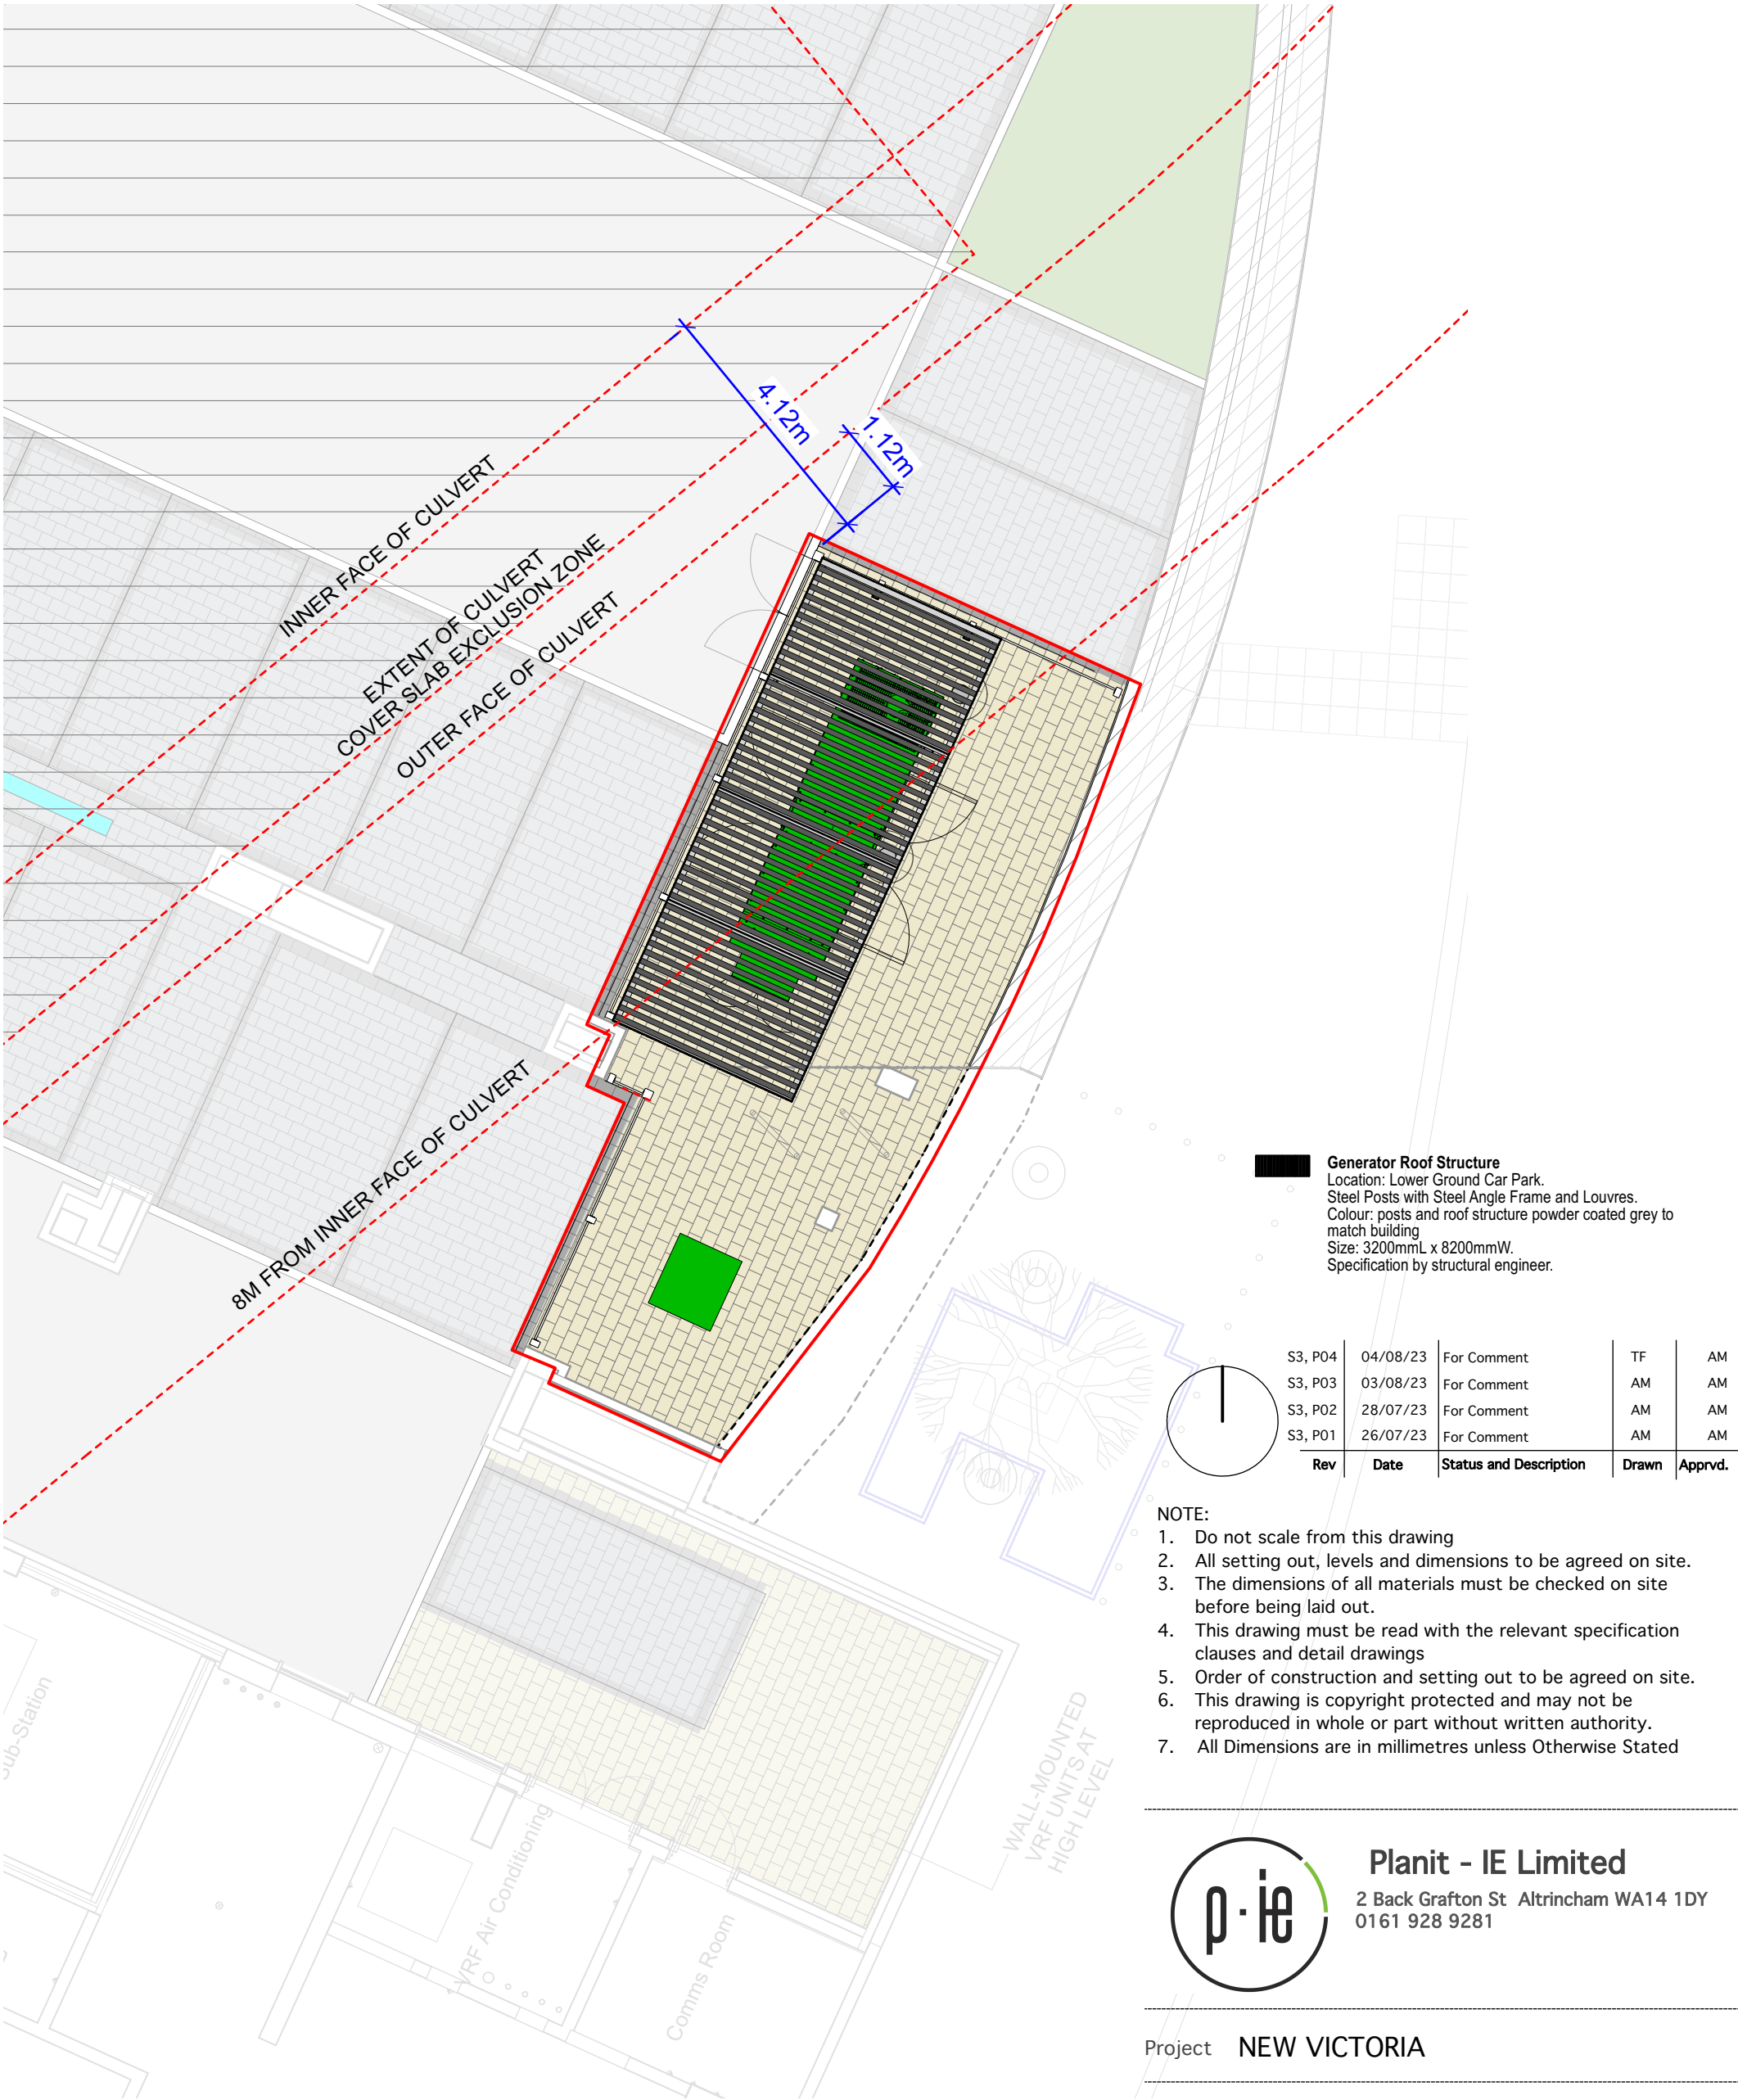

Project NEW VICTORIA

Client Muse Developments

Drg title Generator Compound GA - Roof

Drg nr VIC-PIE-EZ-00L-DR-L-00130

Scale 1:100@A3 Date: 28/07/23 Drawn AM

Status For Comment Revision P04 Checked AM