

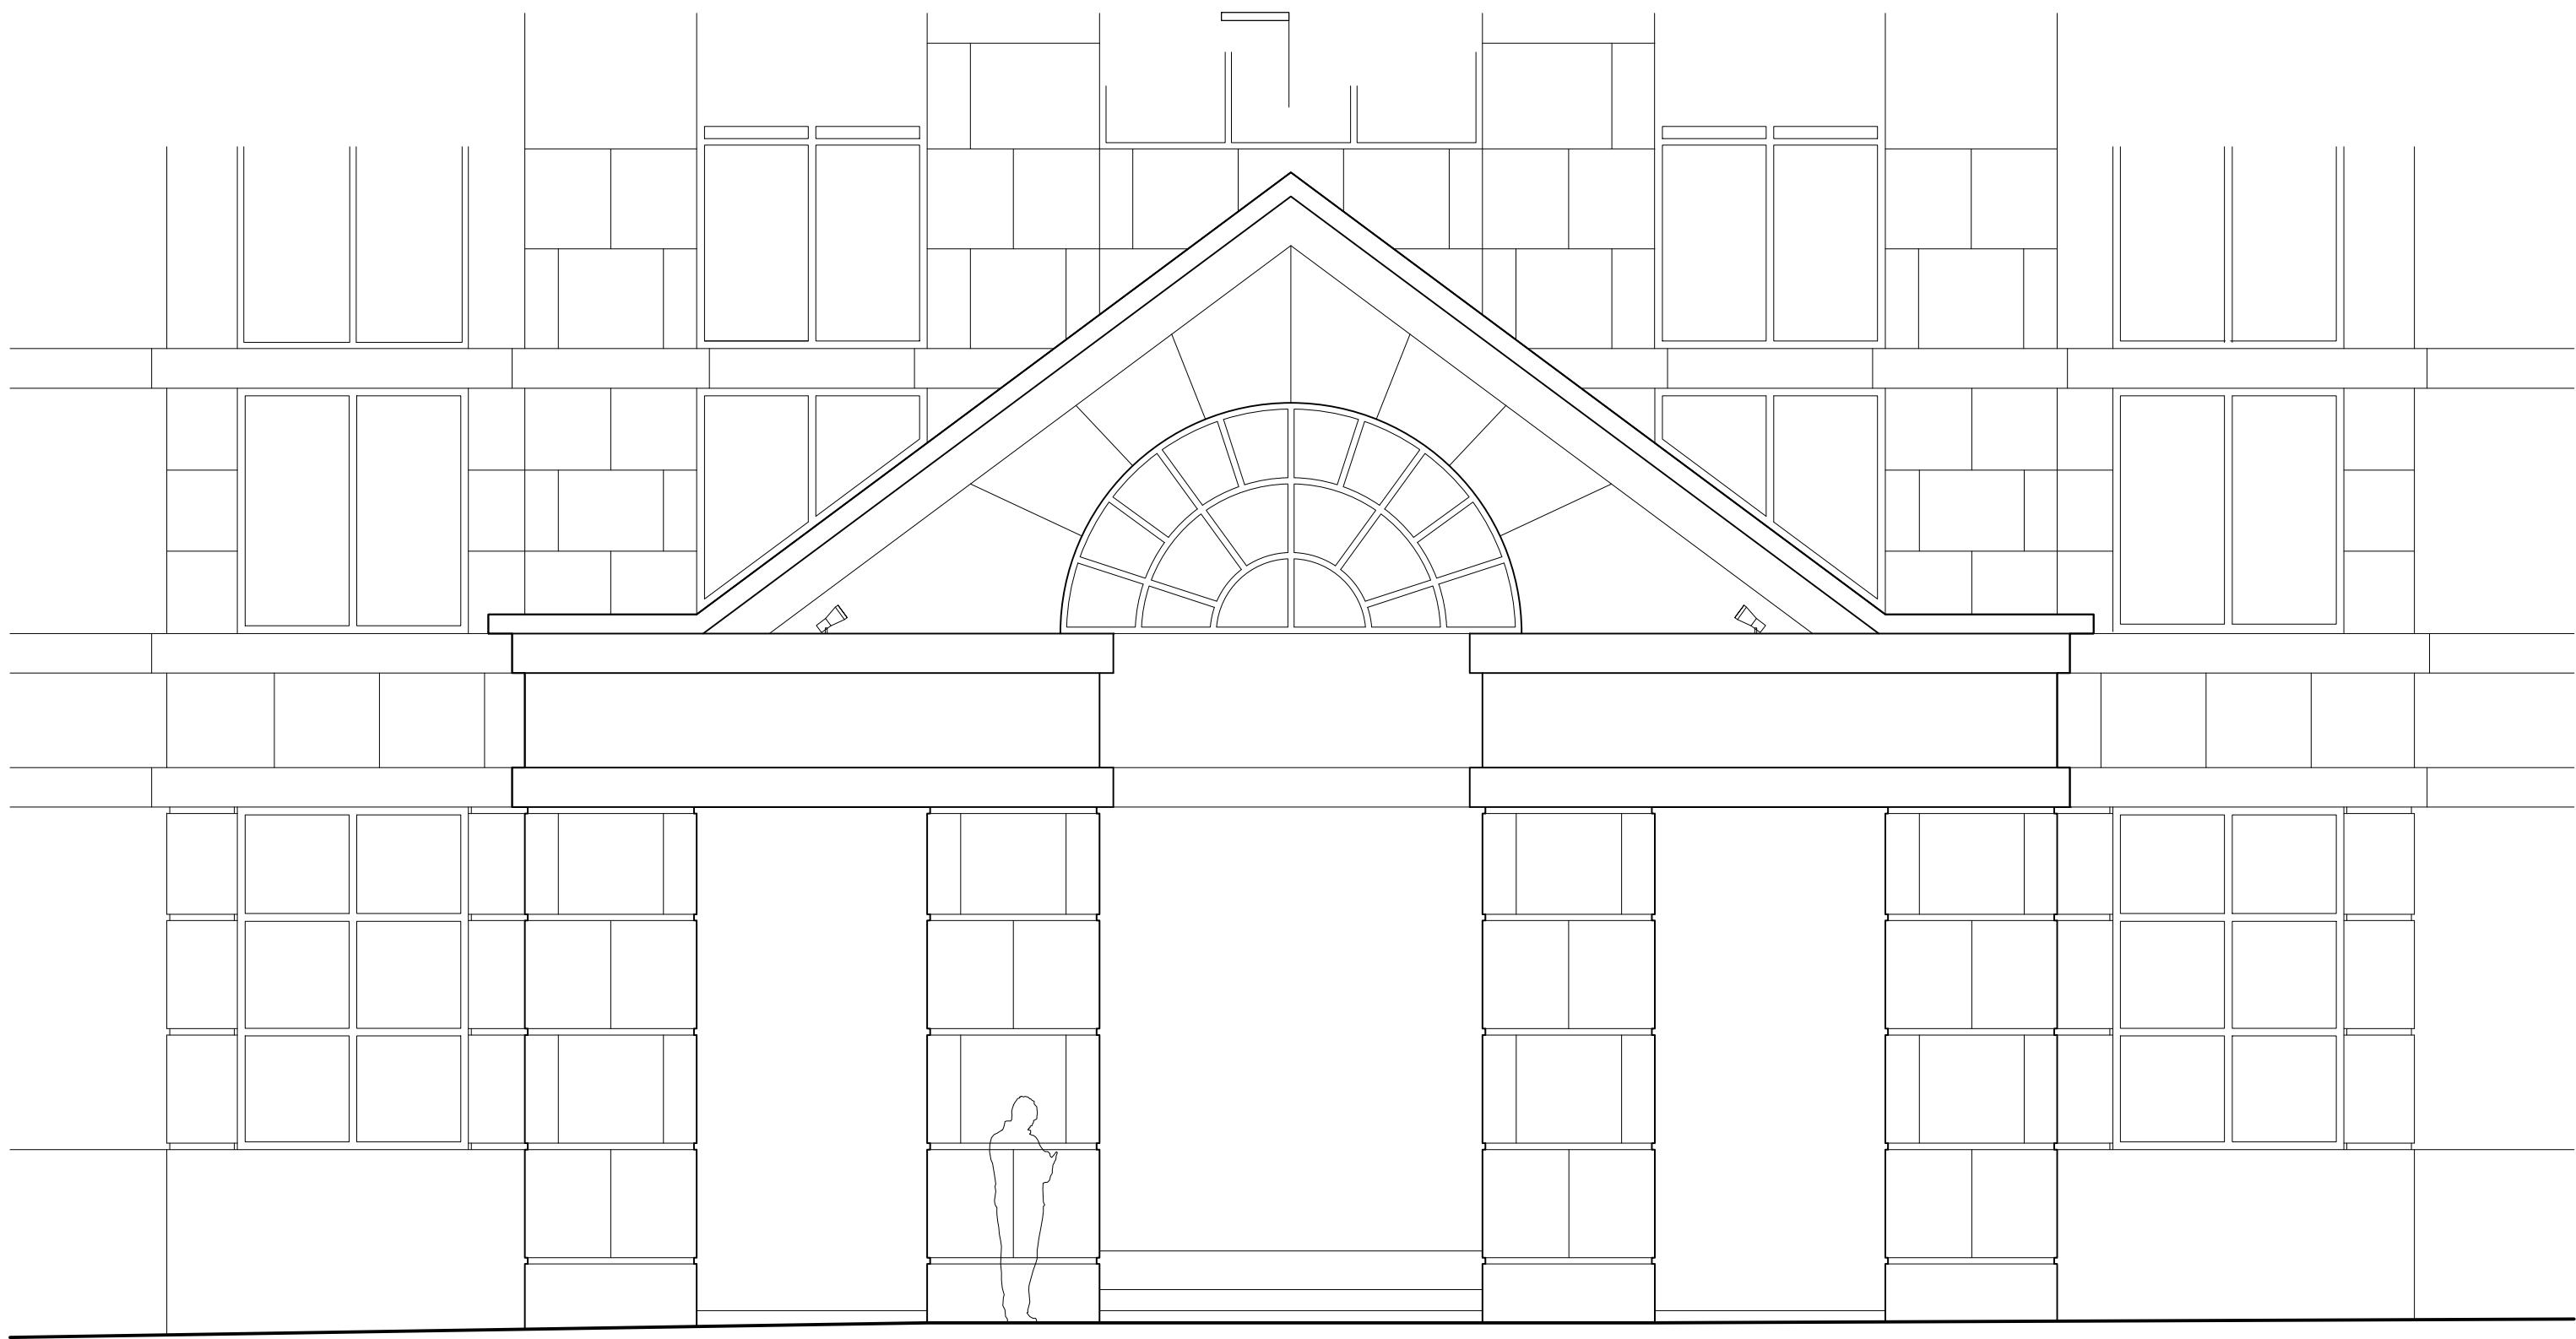



1. DO NOT SCALE FROM THIS DRAWING – USE FIGURED DIMENSIONS ONLY
2. READ IN CONJUNCTION WITH ALL OTHER CONSULTANTS/SPECIALISTS DRAWINGS. REPORT ANY DISCREPANCIES BEFORE AFFECTED WORK COMMENCES
3. ALL SETTING OUT DIMENSIONS TO BE CHECKED ON SITE BY CONTRACTOR BEFORE WORK COMMENCES
4. THIS DRAWING REMAINS COPYRIGHT OF REID ARCHITECTS. COPY/DISTRIBUTE ONLY WITH CONSENT OF AUTHOR

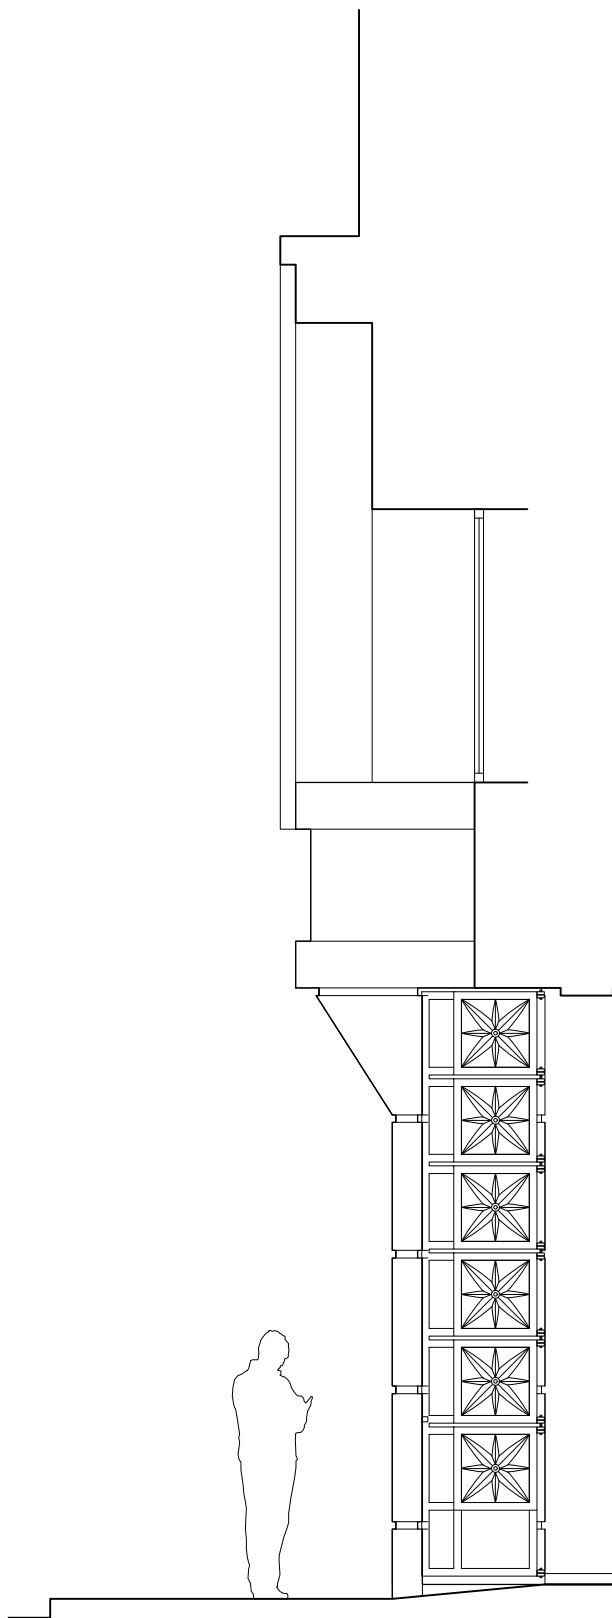

EXISTING YORK STREET ELEVATION A

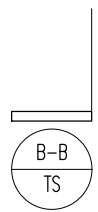


EXISTING SECTION B

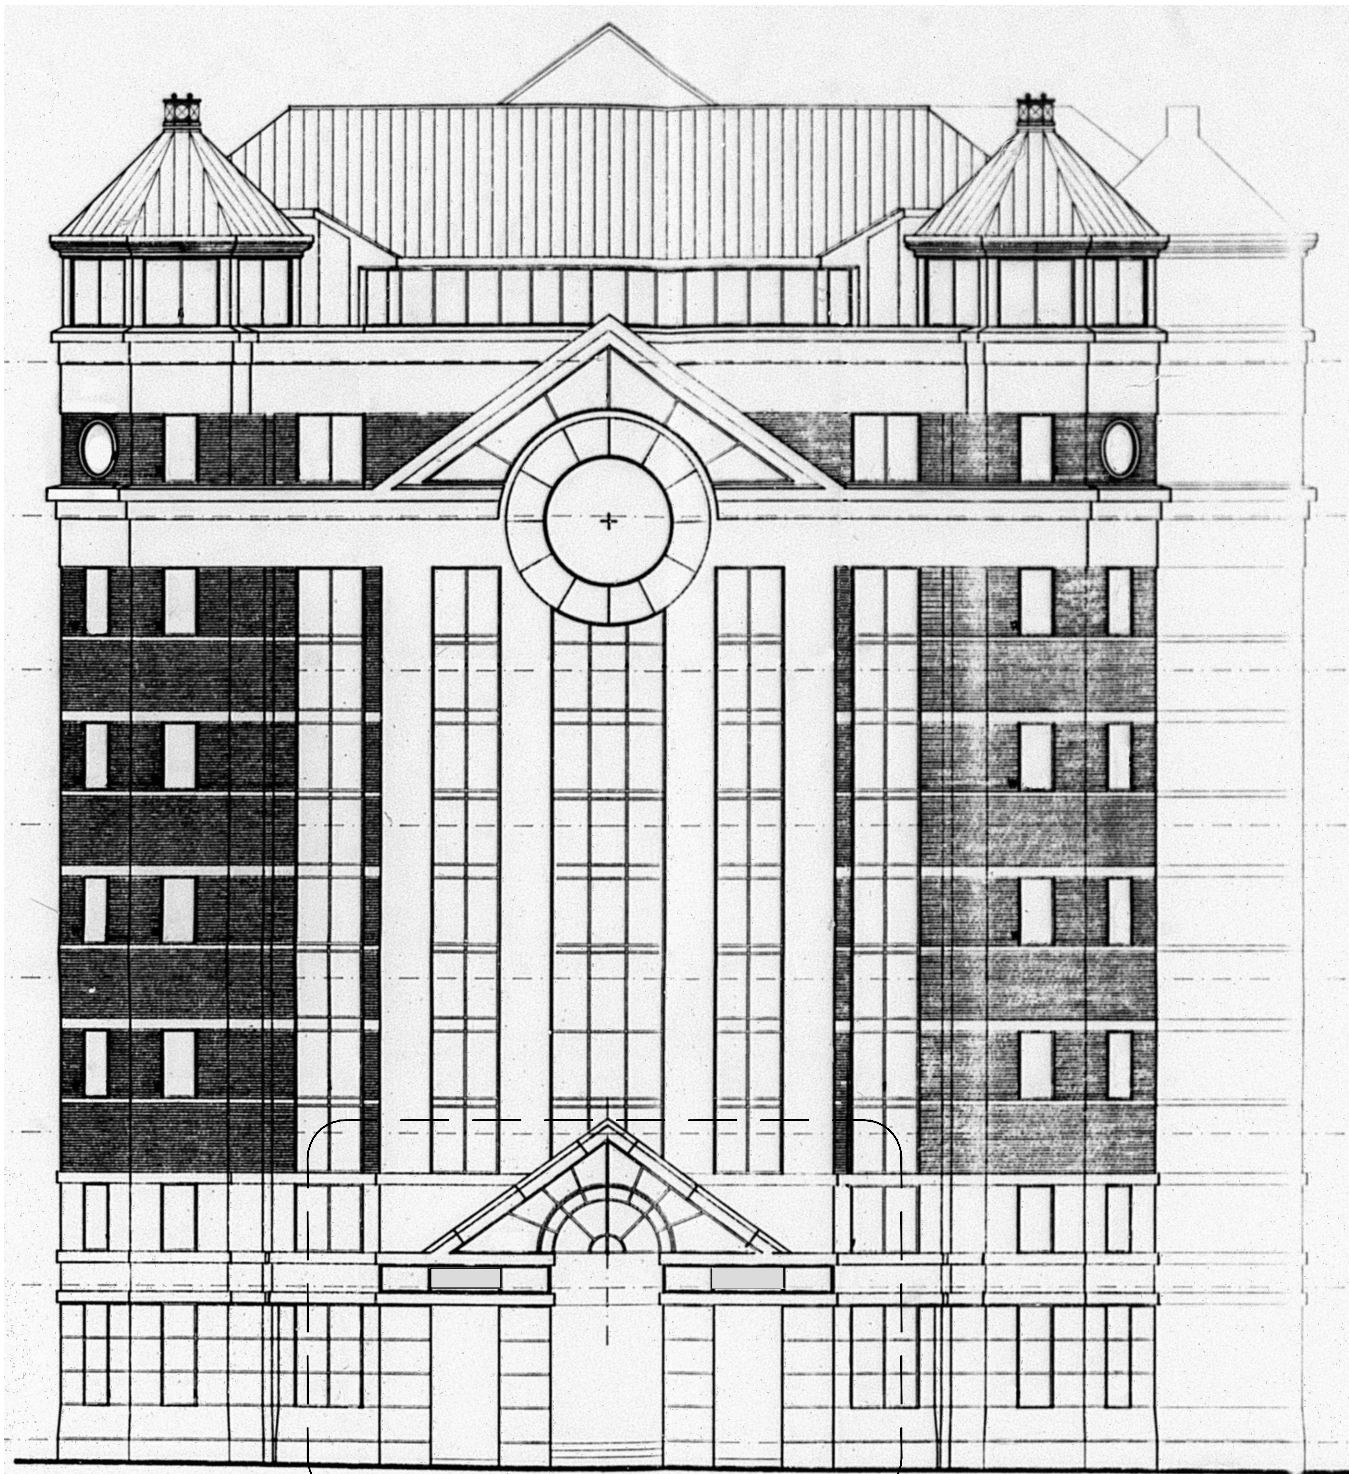



YORK STREET ELEVATION



GREY TONE SHOWING LOCATION OF SIGNAGE

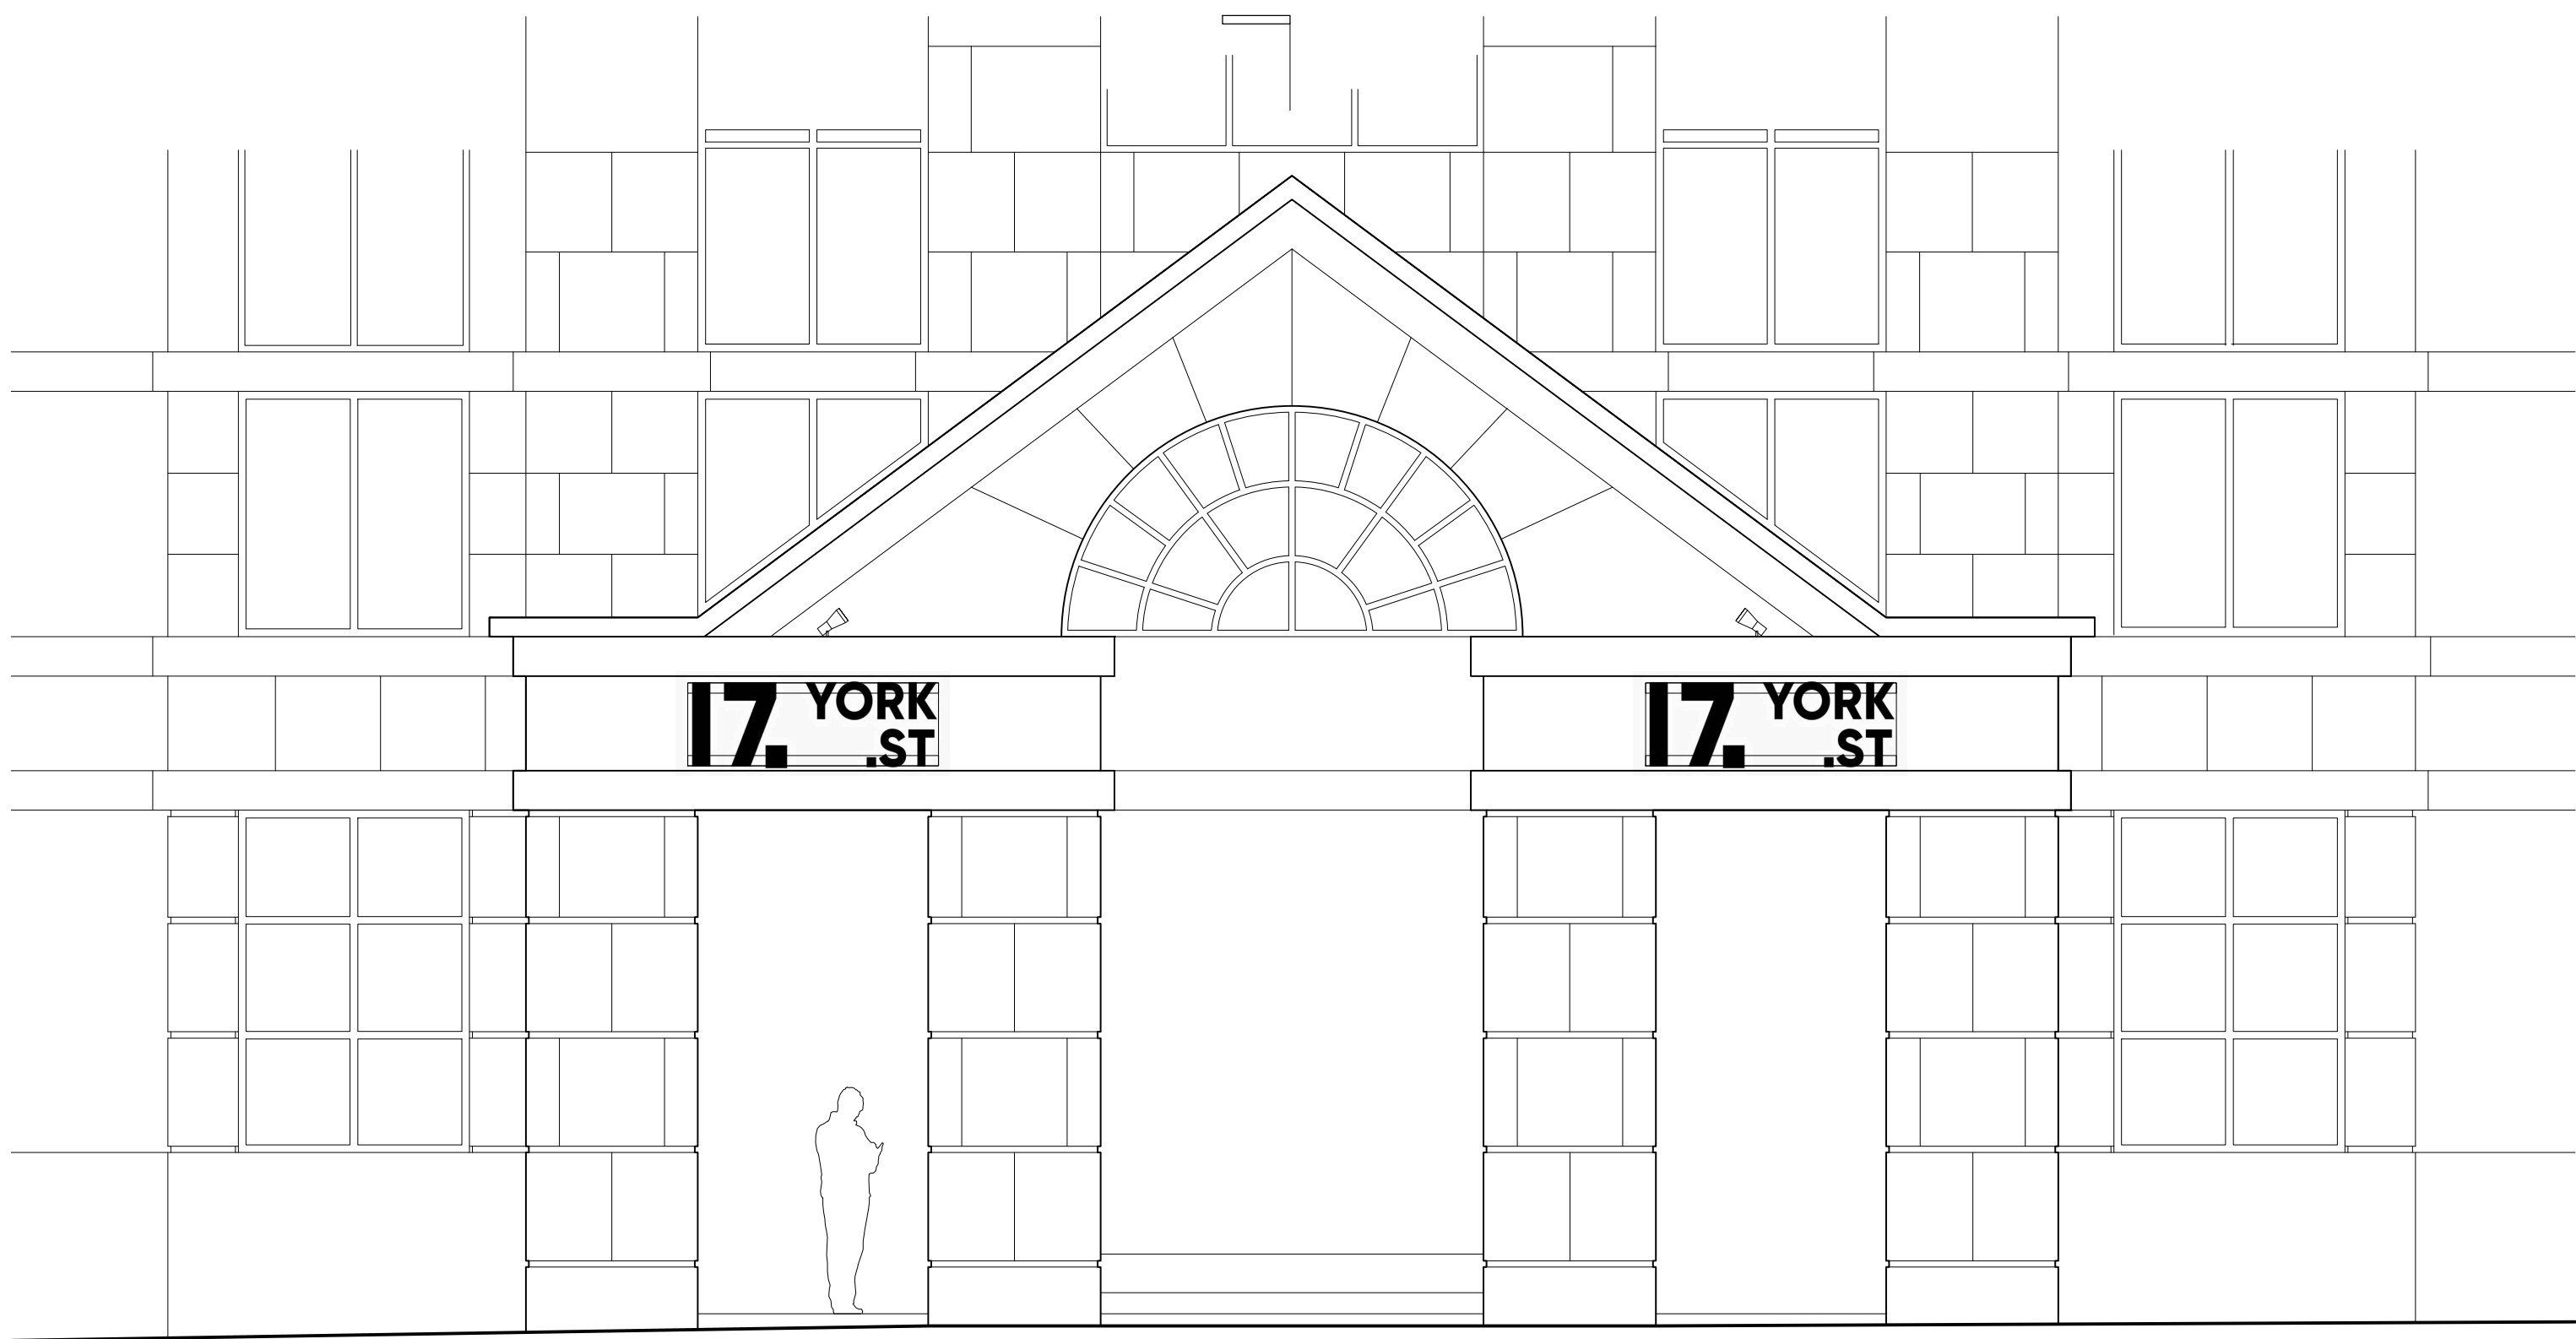

PROPOSED YORK STREET ELEVATION A

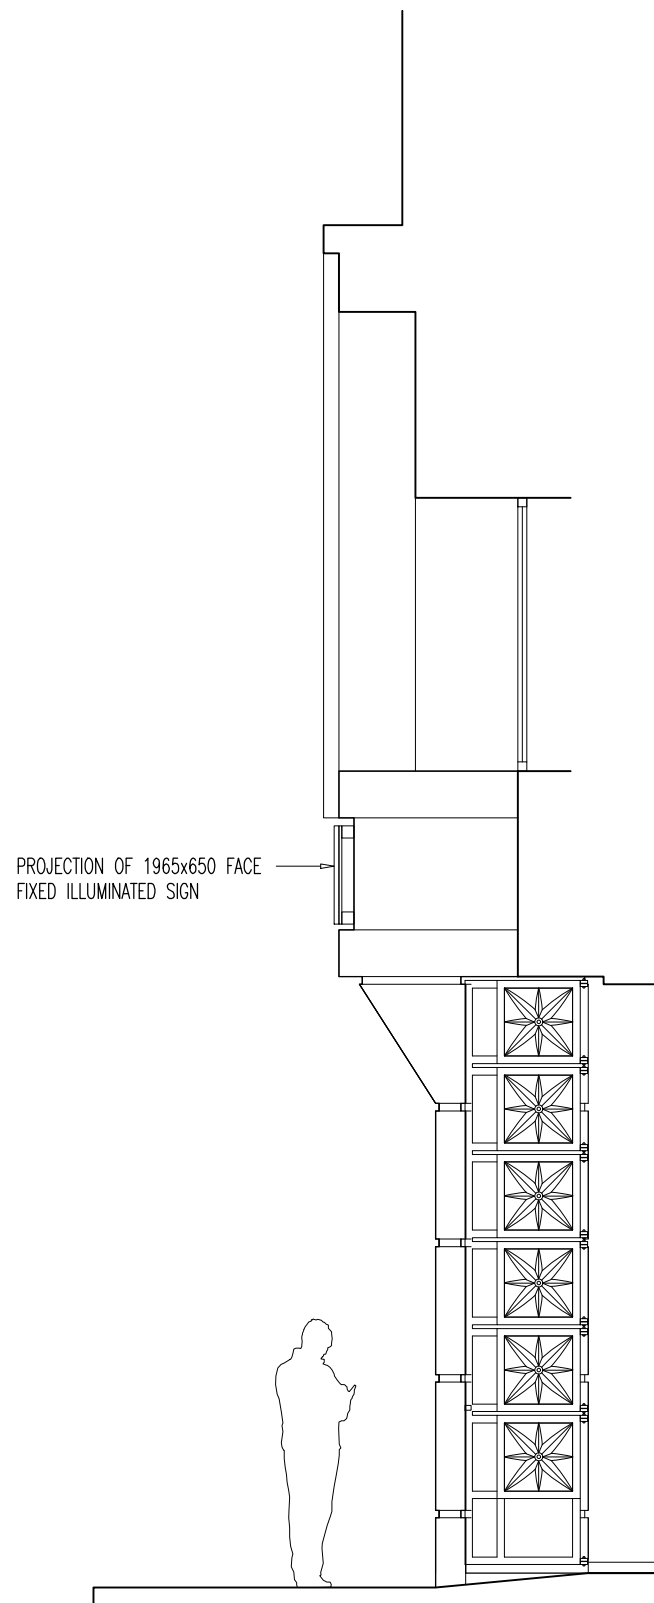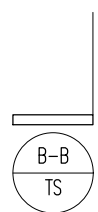

PROPOSED SECTION B

REV A 29/12/23 SIGNAGE CHANGED FROM PROJECTING TO FACE FIXED

client COLUMBIA THREADNEEDLE

project 17 YORK STREET,
MANCHESTER

drawing title GA ELEVATION
YORK STREET SIGNAGE

drawing no. A.L.032

revision A

drawing status PLANNING

scale 1:200 AND 1:50 @ A1

date OCT 2023

checked -

Reid Architects

Carvers Warehouse, 77 Dale Street, Manchester, M1 2HG
T: +44 (0)161 234 0991 E: studio@reid-architects.com W: reid-architects.com