
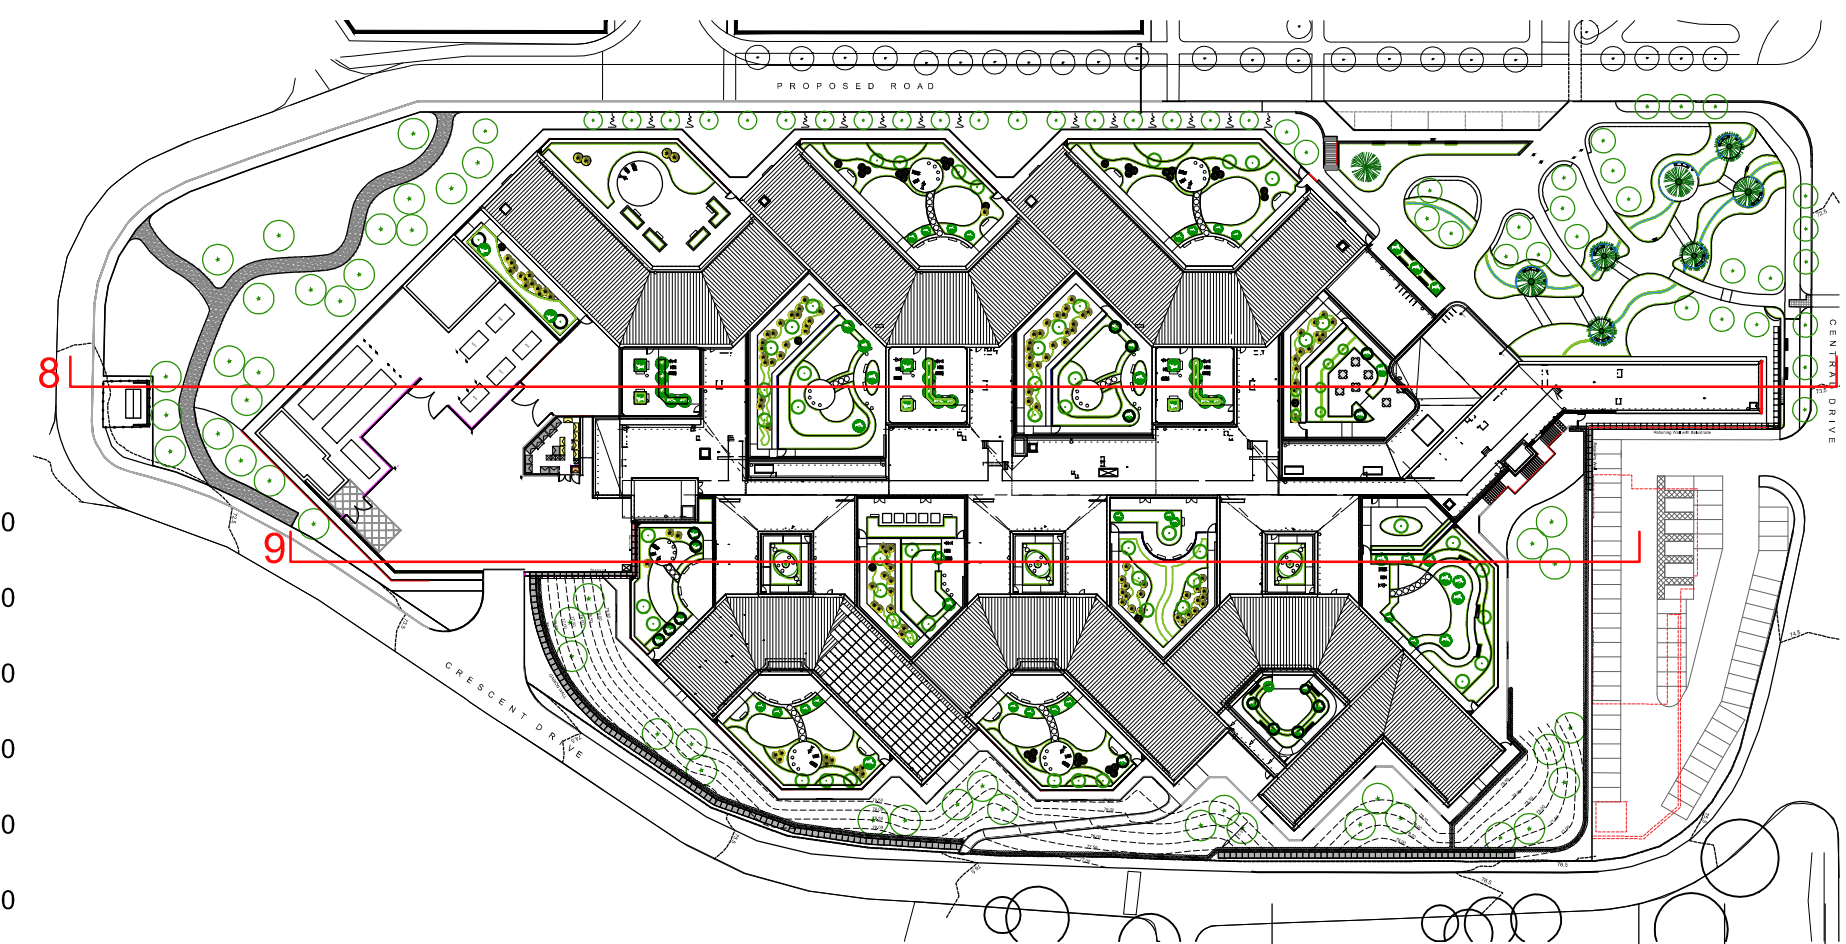
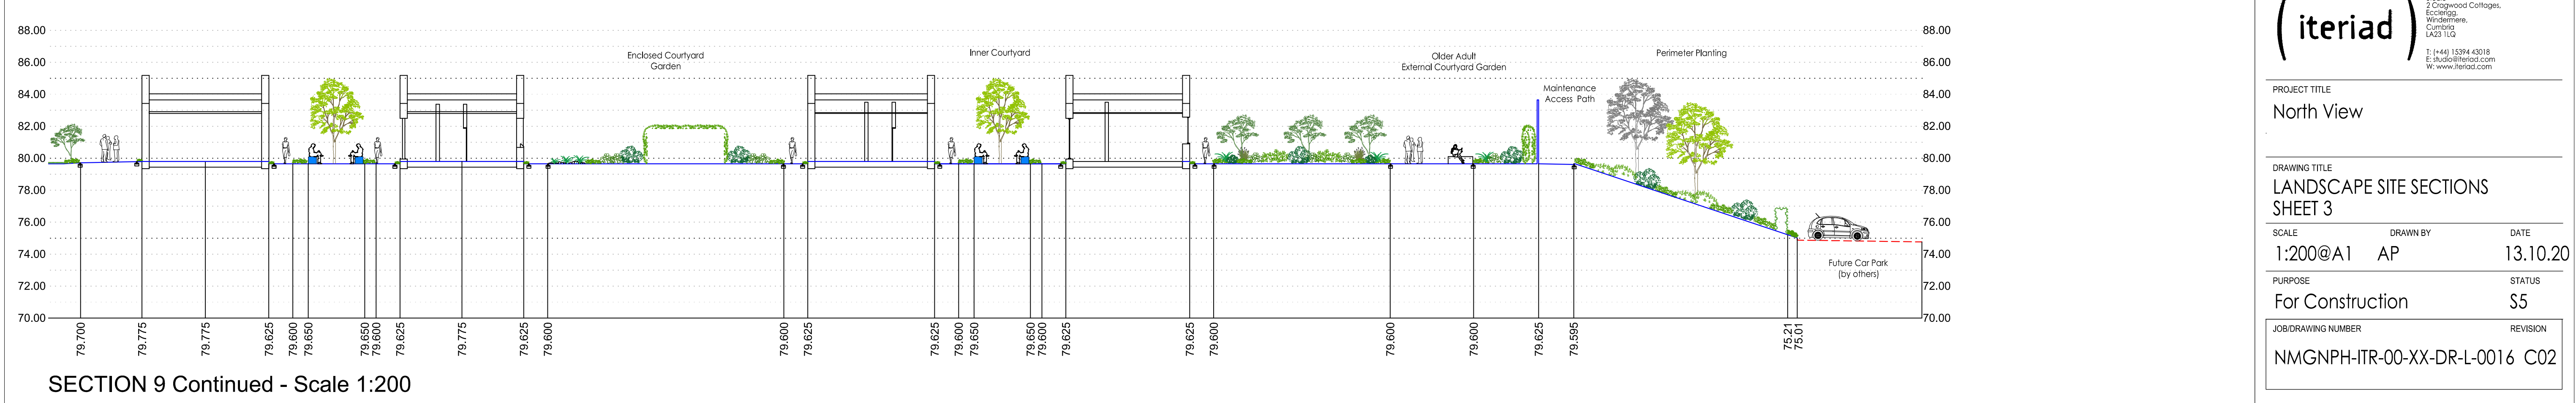
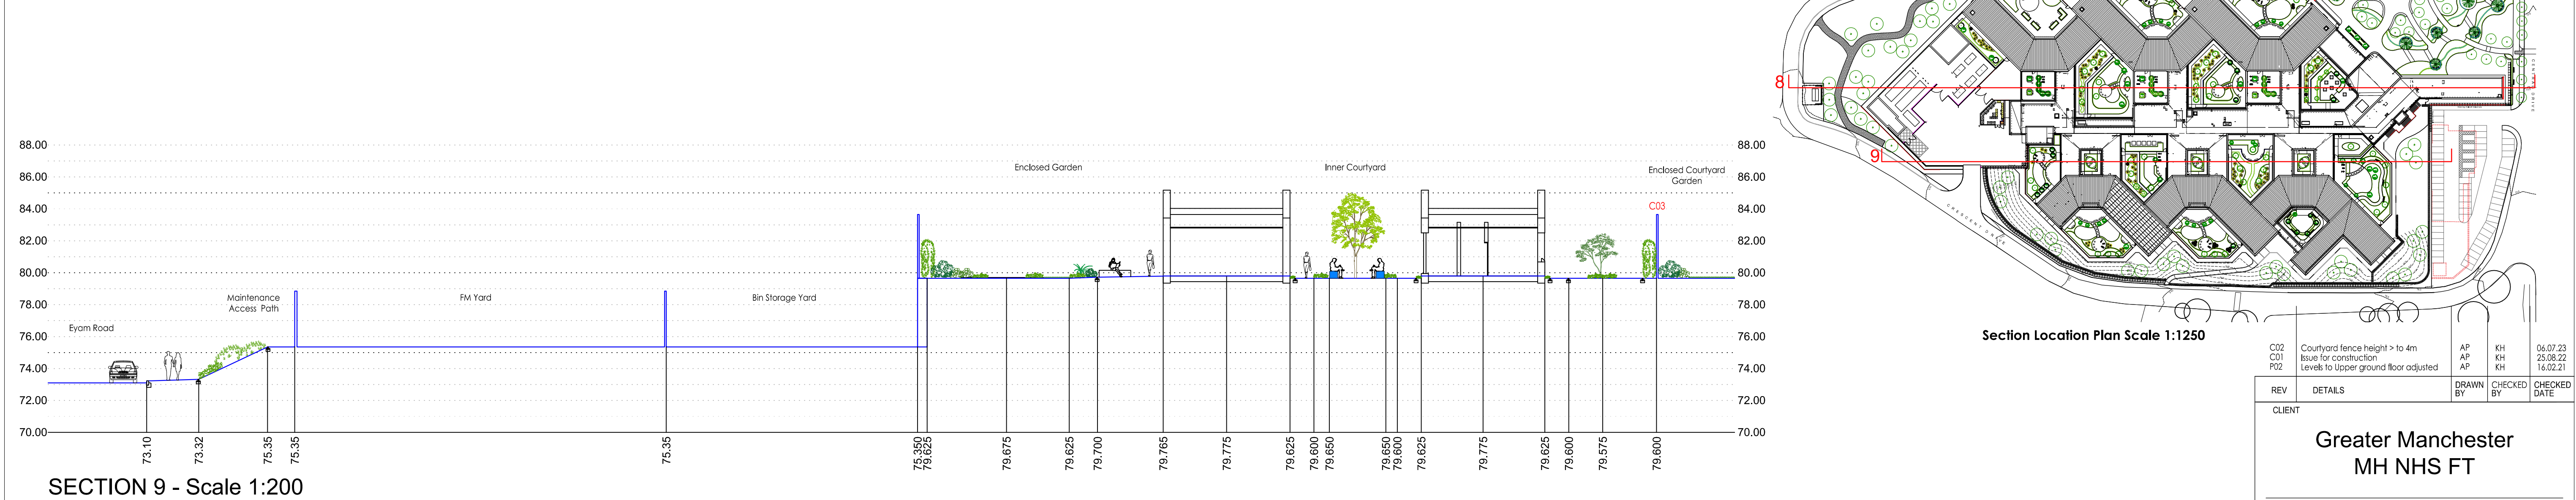
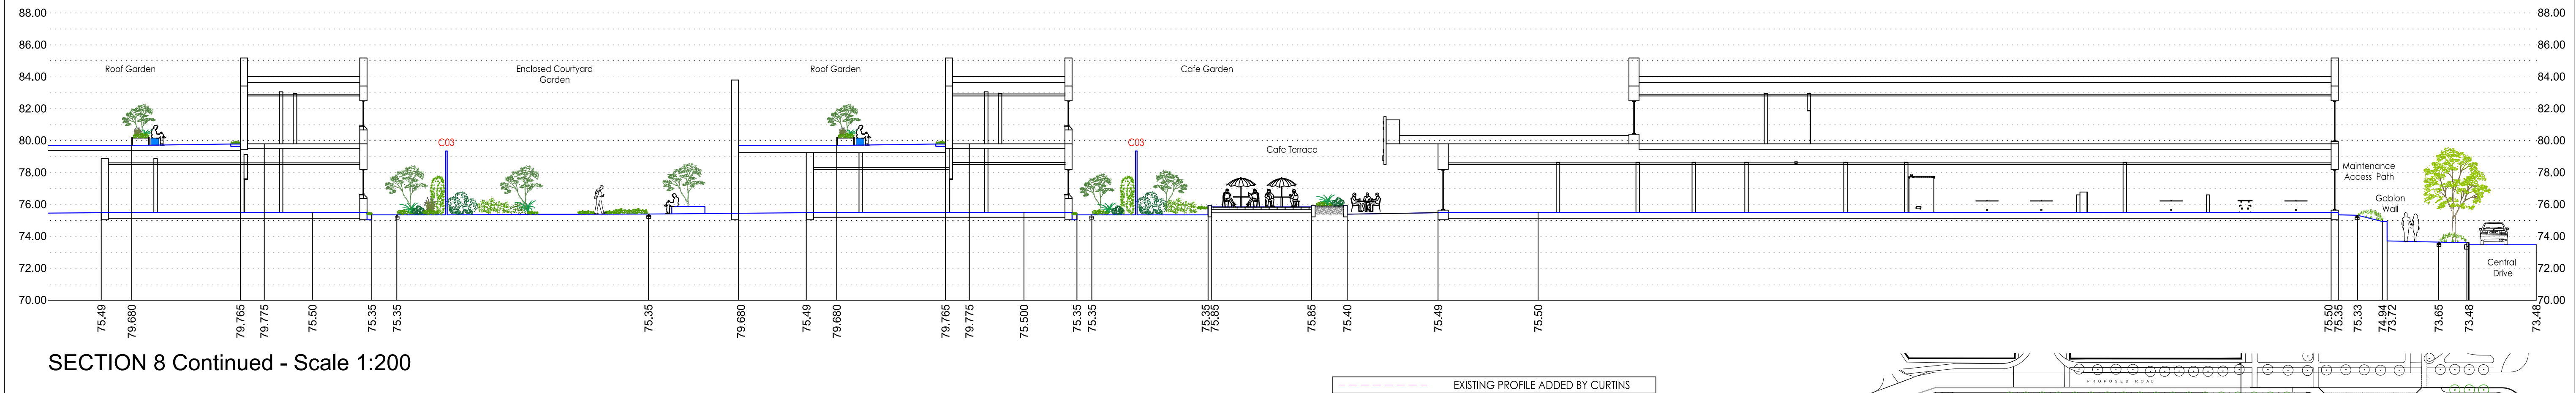


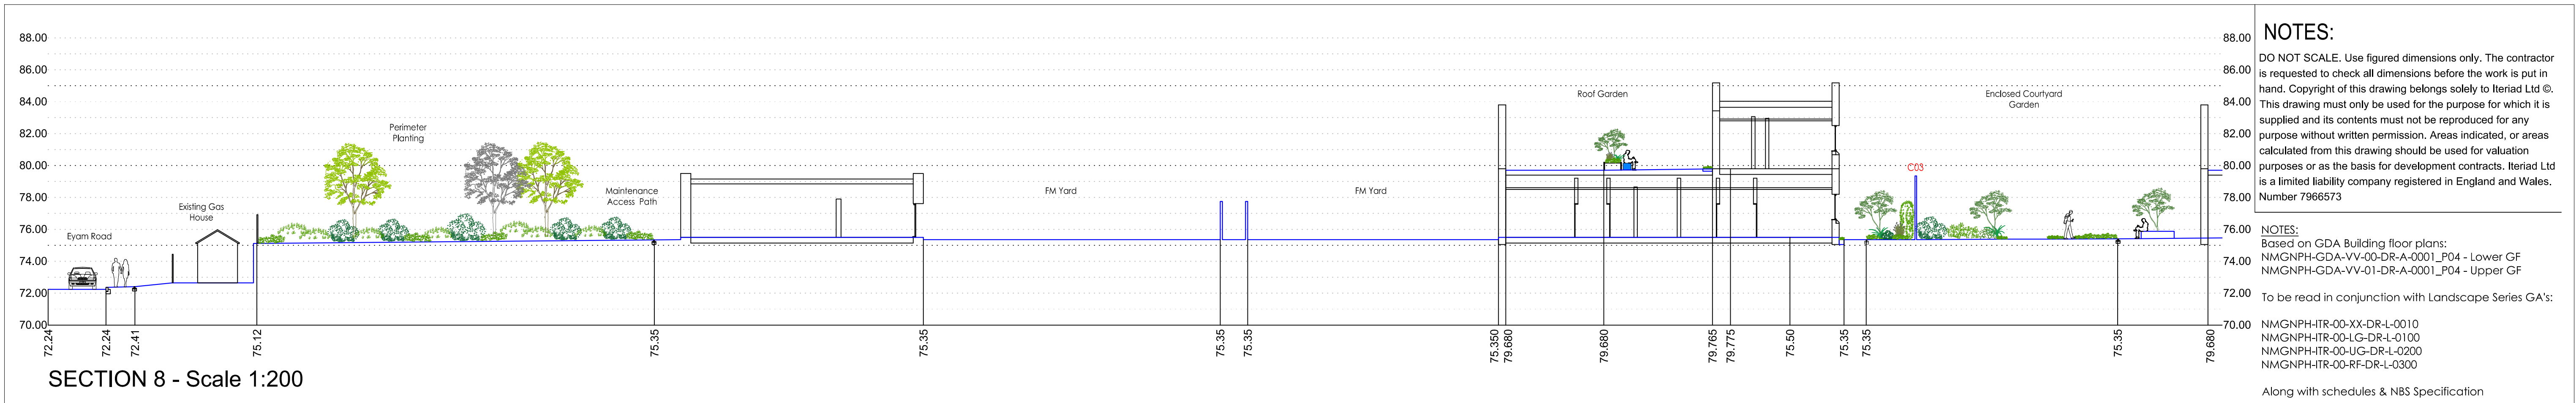

C02	Courtyard fence height > to 4m	AP	KH	06.07.23
C01	Issue for construction	AP	KH	23.08.22
P02	Levels to Upper ground floor adjusted	AP	KH	16.02.21

REV	DETAILS	DRAWN BY	CHECKED BY	CHECKED DATE
CLIENT				

Greater Manchester MH NHS FT	
MASTERPLANNERS/LANDSCAPE ARCHITECTS	
(iteriad)	
Studio 2 Craywood Cottages, Ecclesall Park, Windsor, Wiltshire, Cumbria LA23 1LG T: (+44) 15394 43018 E: studio@iteriad.com W: www.iteriad.com	

PROJECT TITLE	DATE
North View	13.10.20

DRAWING TITLE	DRAWN BY	STATUS
LANDSCAPE SITE SECTIONS SHEET 3	AP	S5

SCALE	PURPOSE	JOB/DRAWING NUMBER	REVISION
1:200@A1	For Construction	NMGNPH-ITR-00-XX-DR-L-0016	C02