


61 Reddish Lane, M18 7JH

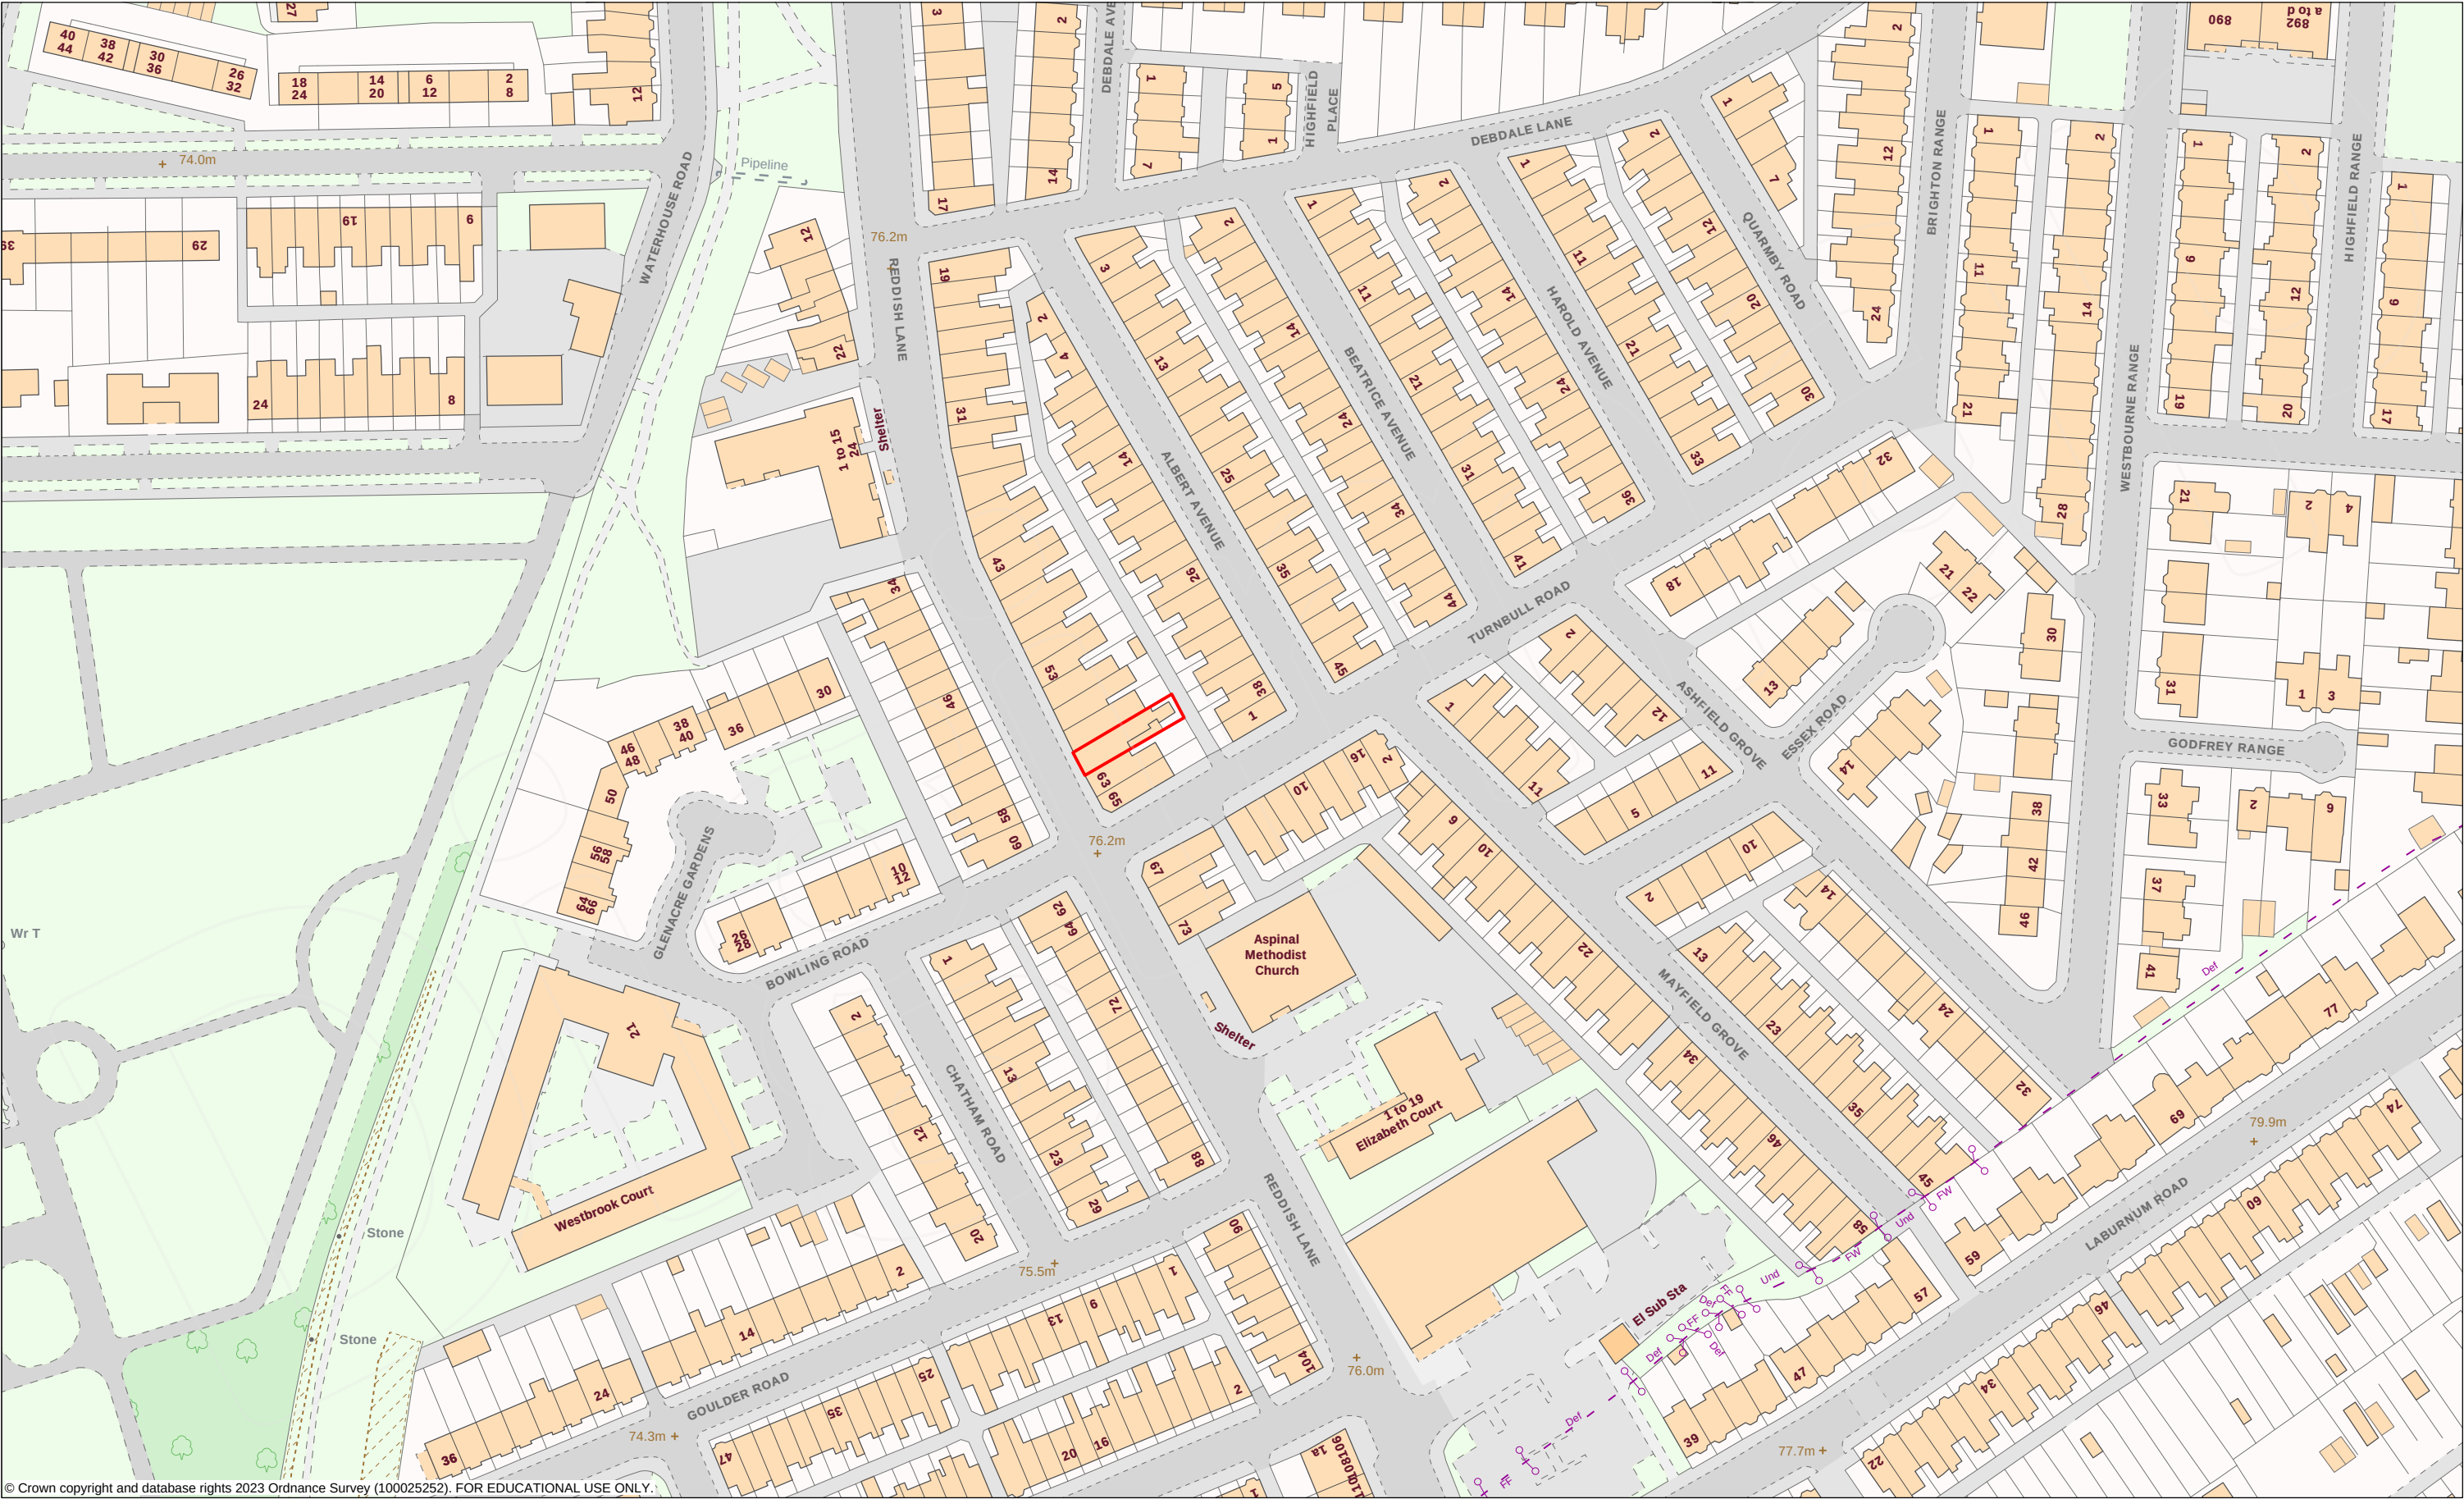

© Crown copyright and database rights 2023 Ordnance Survey (100025252). FOR EDUCATIONAL USE ONLY.