


Pld Stamp: C:\Users\mte55\OneDrive - The University of Manchester\8504\WAG - Installation of lifting hoist\05 Drawings & Specifications\2 Existing\WAG031AA\F002.JW1.dwg

Proposed location of power socket for hoist motors.

Location of distribution board.

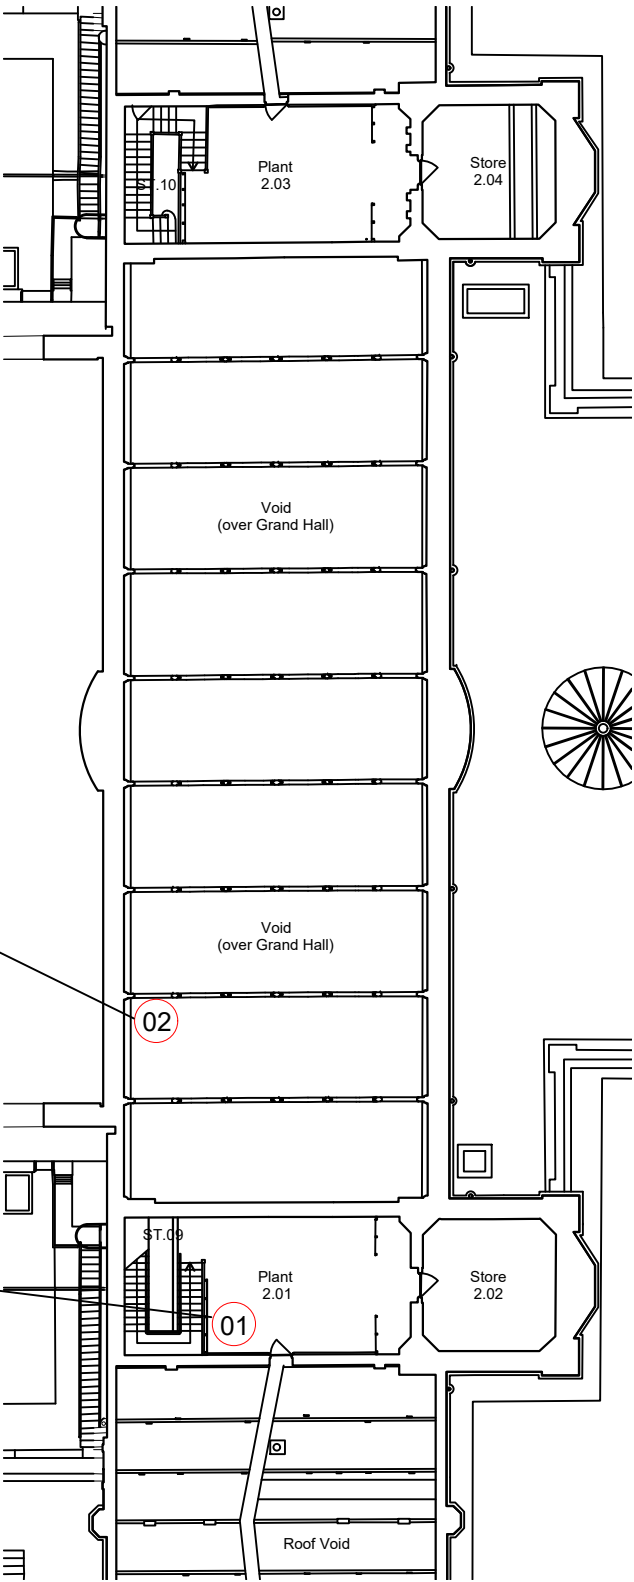

- NOTES
- DO NOT SCALE FROM THIS DRAWING.
 - ALL MEASUREMENTS ARE IN MILLIMETERS UNLESS STATED OTHERWISE.
 - THIS DRAWING IS TO BE READ IN CONJUNCTION WITH THE SPECIFICATION AND ALL RELEVANT ARCHITECTURAL, ELECTRICAL, MECHANICAL AND STRUCTURAL DRAWINGS.
 - © UNIVERSITY OF MANCHESTER. THIS DRAWING MUST NOT BE REPRODUCED WITHOUT PERMISSION.
 - DIRECTORATE OF ESTATES AND FACILITIES TO BE NOTIFIED OF ANY DISCREPANCIES.

Rev	Description	Rev	By	Chk'd	Auth
-----	-------------	-----	----	-------	------

MANCHESTER
1824

The University of Manchester
Directorate of Estates and Facilities
Beyer Building
The University of Manchester
Oxford Road
Manchester
M13 9PL

Drawing Status
PLANNING

Project
INSTALLATION OF LIFTING HOIST

Building Name	Building No.
THE WHITWORTH	031AA

Site Name
OXFORD ROAD

Sub Site Name
-

Drawing Title
DRAWING SHOWING LOCATION OF DISTRIBUTION BOARD FOR HOIST POWER SUPPLY

PM	Drawn	Checked	Authorised
JW	JW	-	-

Scale @ A3	Date	Date	Date
1:250	17.10.23	-	-

Drawing No.	Revision
031AA-8504-A104	-